


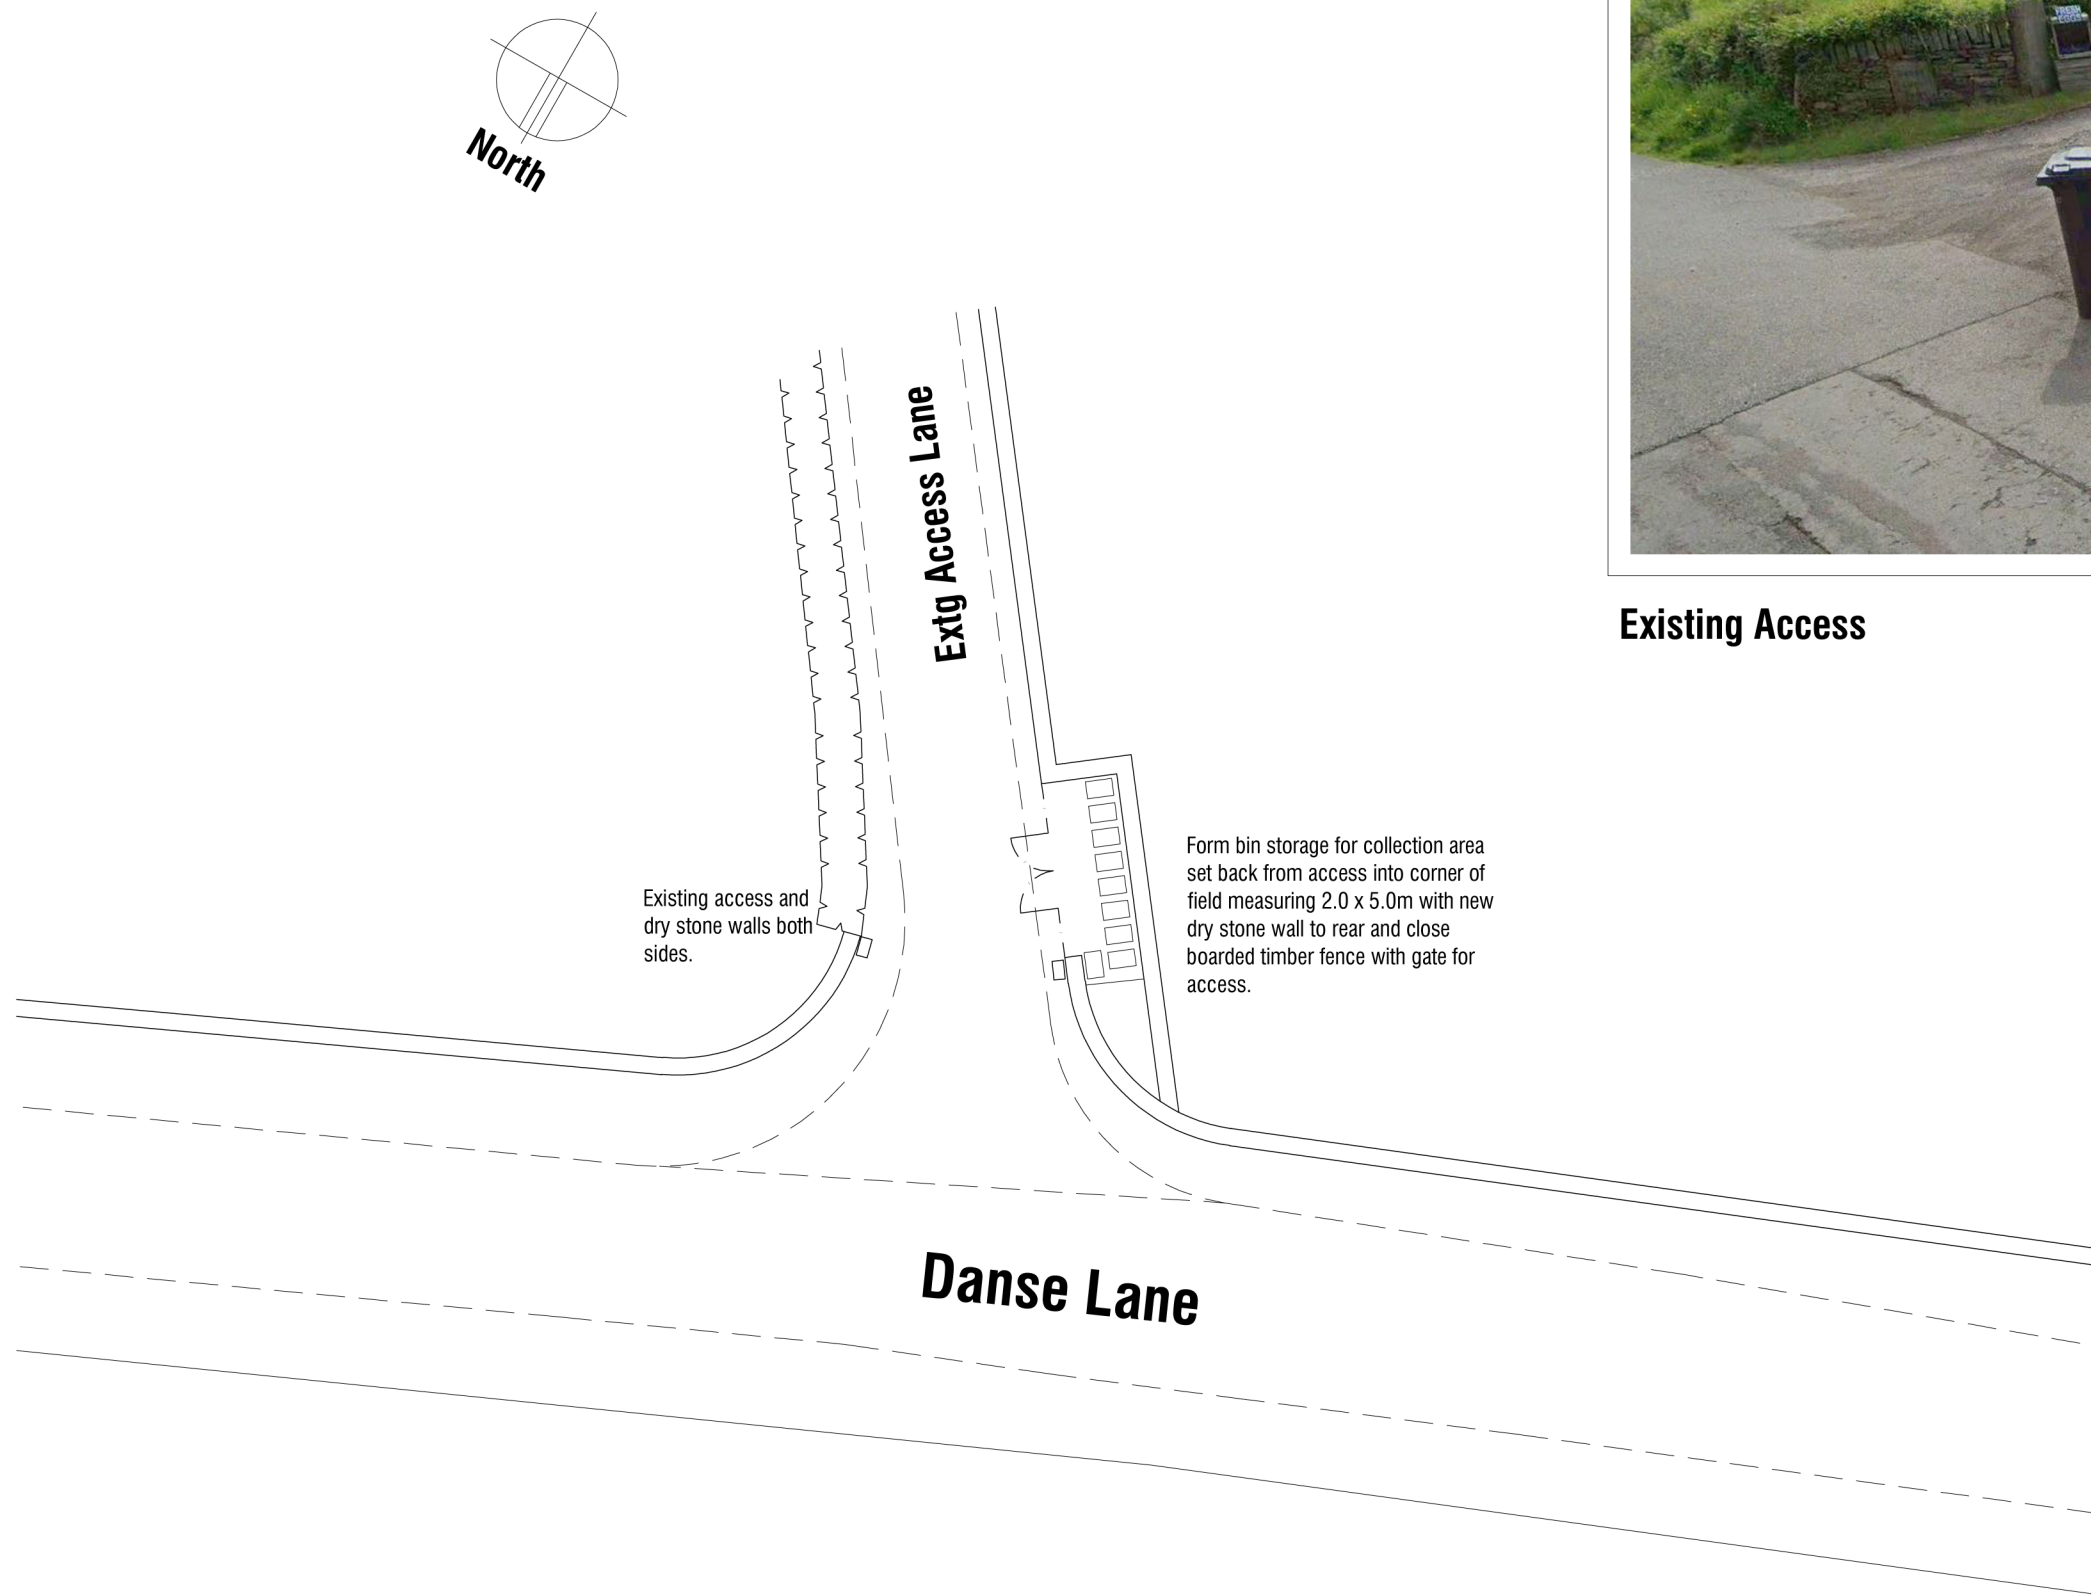

Existing Access

Dance Lane Farm
Dance Lane
Crane Moor
Sheffield S35 7AW

Proposals

Bin Store Details

 **mboothdesign**
architectural design and building consultants

Fairfield House
Berneslai Close Barnsley
S70 2FL
Tel: 07881898300
E: mark@mboothdesign.co.uk

Scale	1:200 @ A3	Drawn	MJB
Date	July 2024	Ref.	23.09
Dwg No.	P04	Rev.	-
0cm	2cm	4cm	
Copyright mboothdesign. All dimensions in millimeters unless otherwise stated. Dimensions for setting out in existing buildings are to be checked and verified on site.			