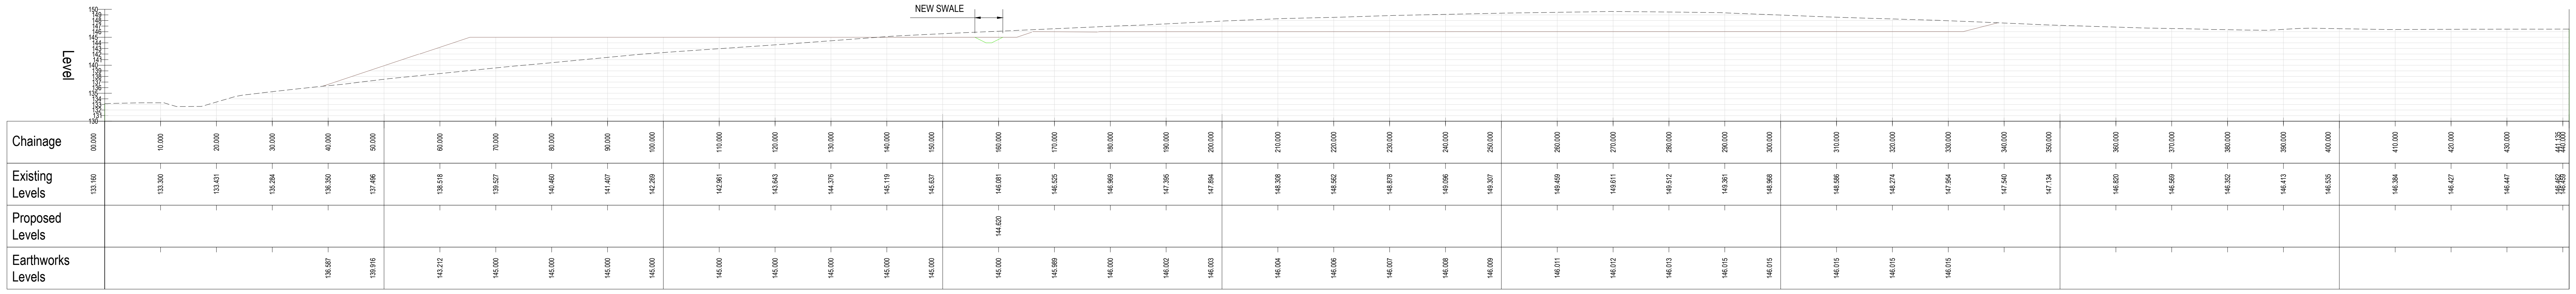

SECTION 06 - LONGSECTION
SCALE: H 1:500,V 1:500. DATUM: 130.000

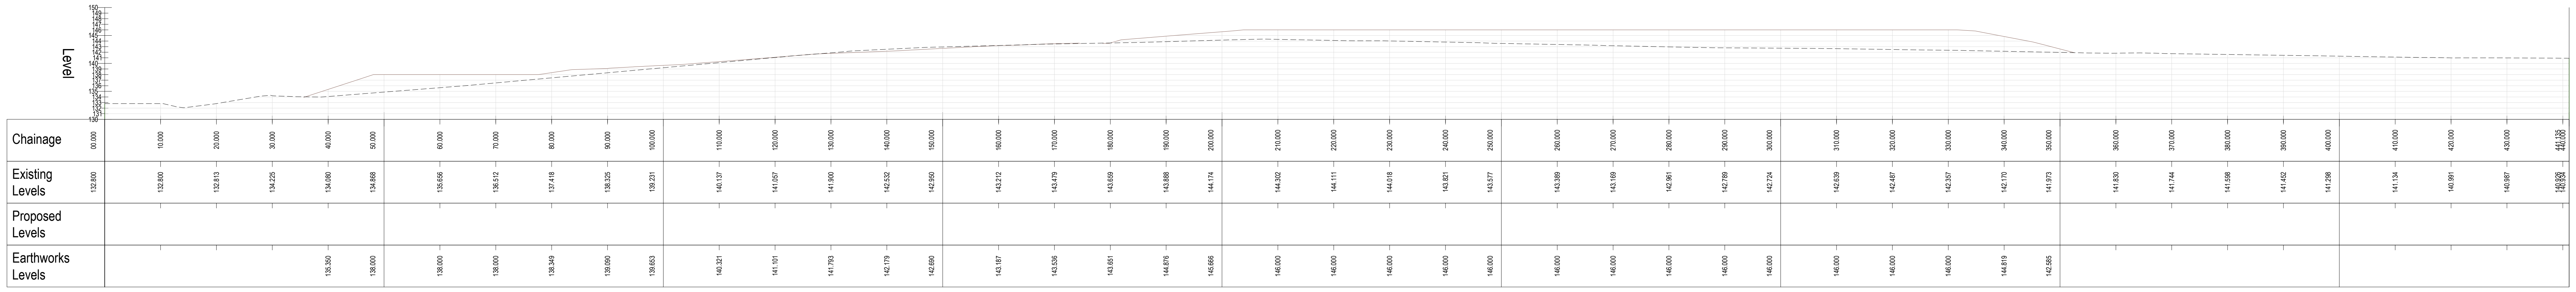

SECTION 07 - LONGSECTION
SCALE: H 1:500,V 1:500. DATUM: 130.000

SECTION 08 - LONGSECTION
SCALE: H 1:500,V 1:500. DATUM: 130.000

SECTION 09 - LONGSECTION
SCALE: H 1:500,V 1:500. DATUM: 130.000

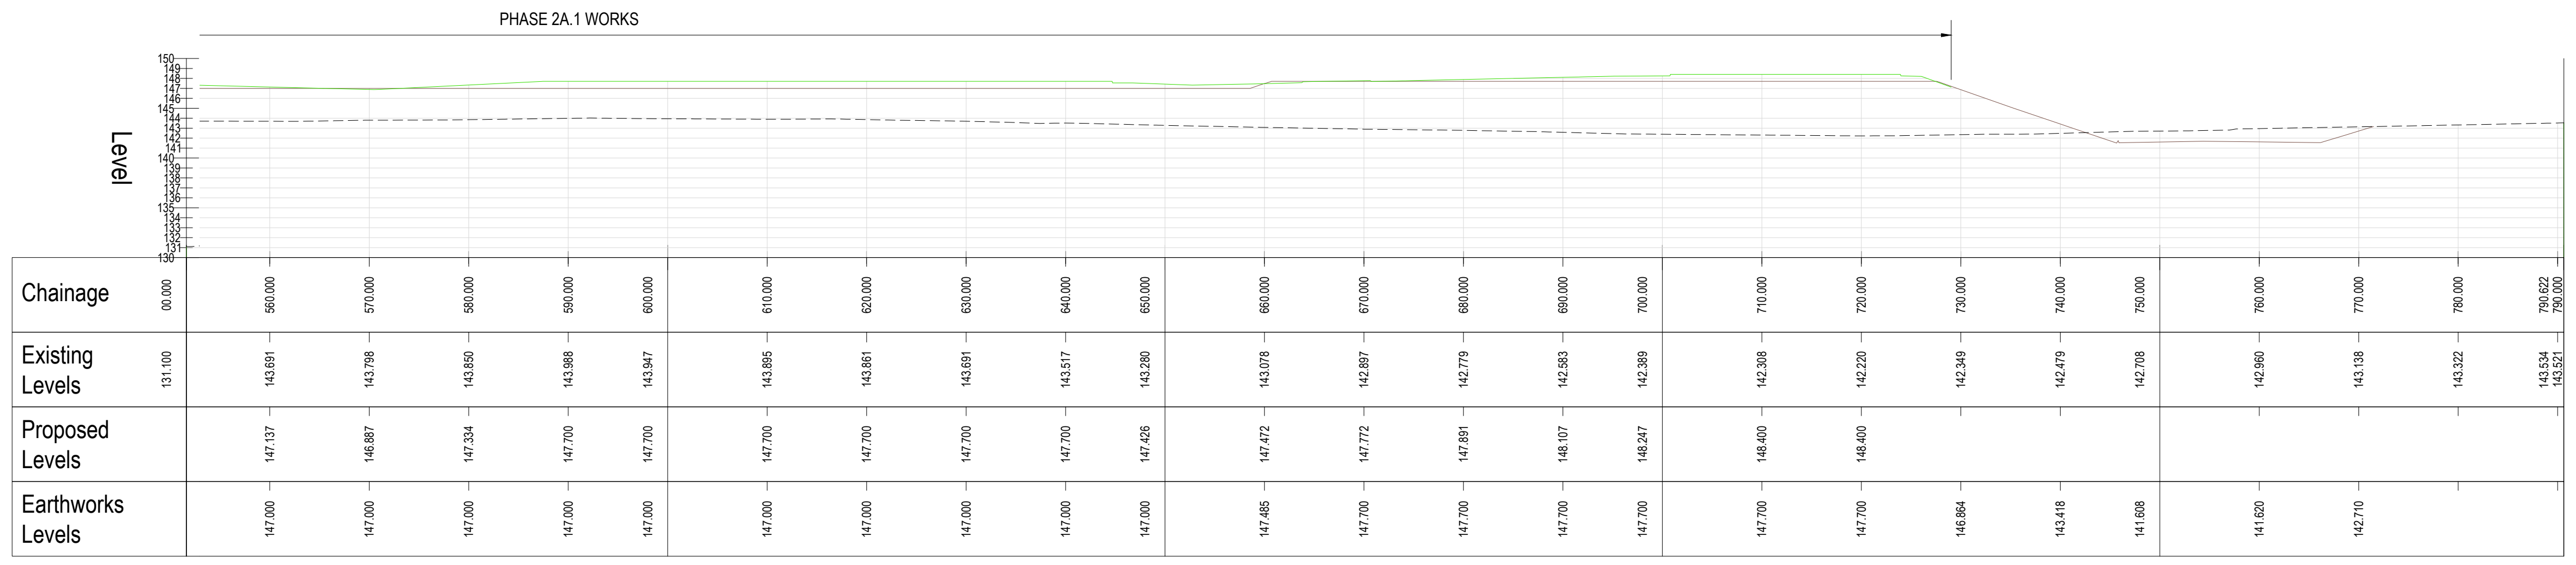

SECTION 08 - LONGSECTION (CONTINUATION)
SCALE: H 1:500,V 1:500. DATUM: 130.000

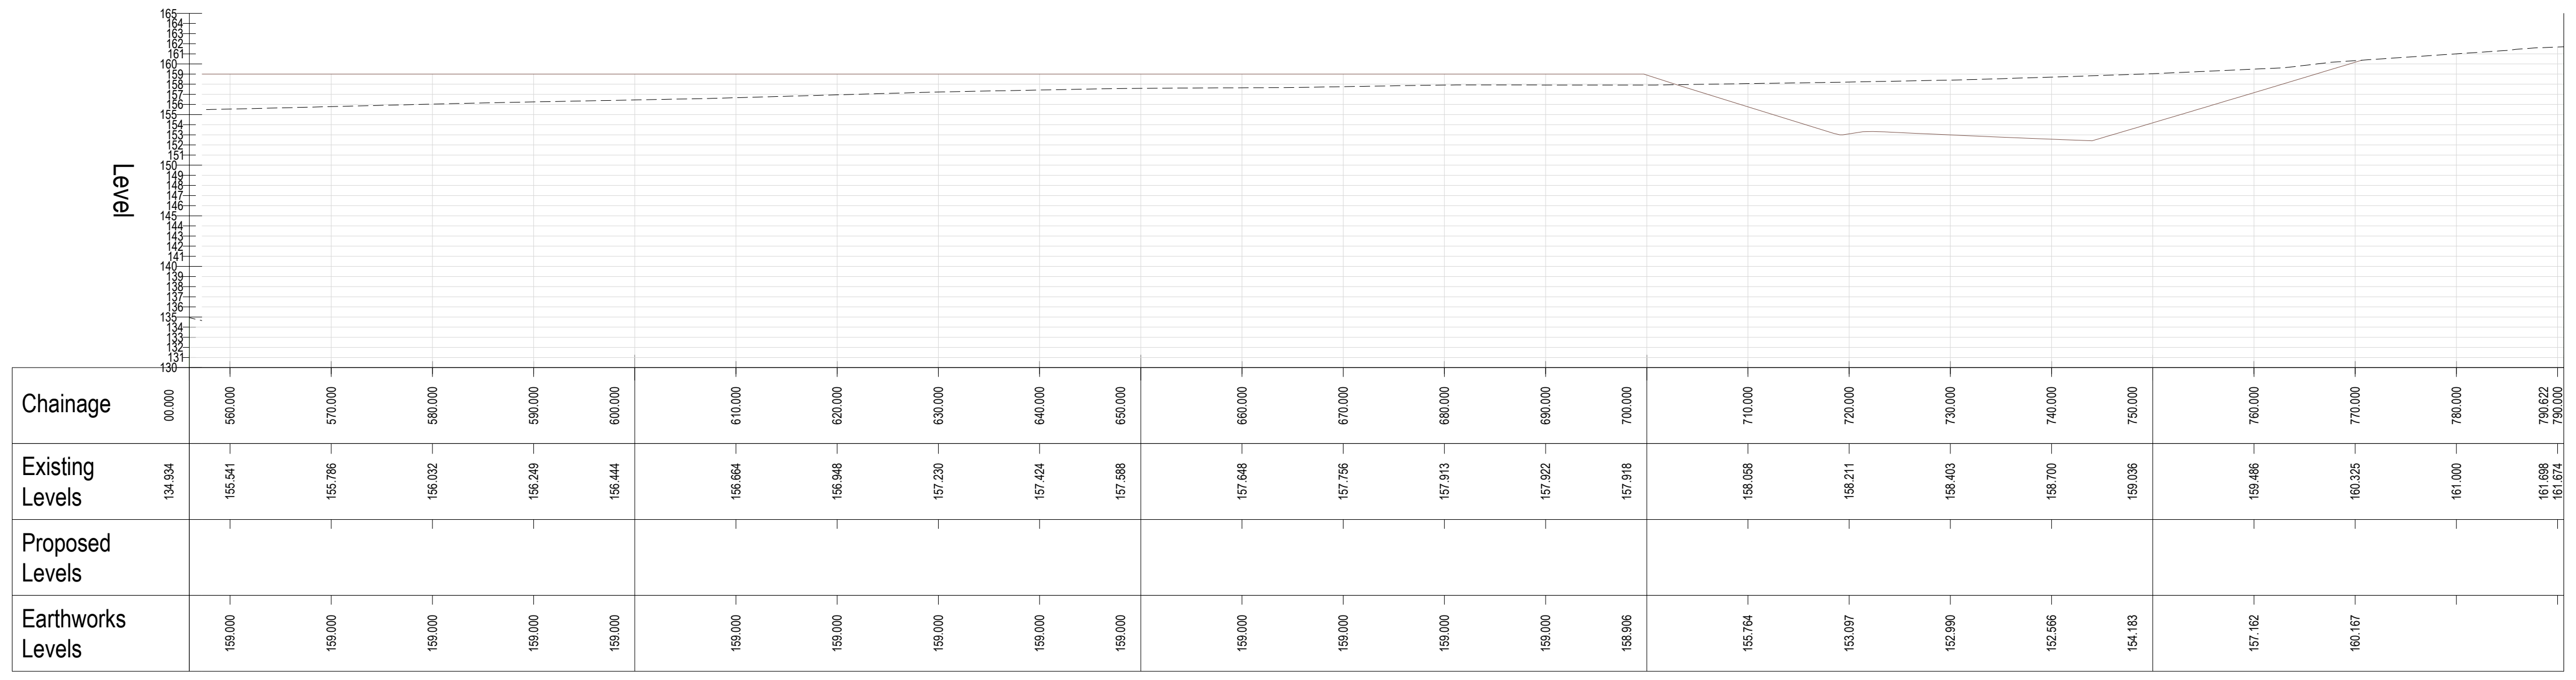

SECTION 09 - LONGSECTION (CONTINUATION)
SCALE: H 1:500,V 1:500. DATUM: 130.000

REFER TO RWO DRAWING Y20112-D603 FOR SECTION LOCATION PLAN.

KEY

- – – – – FORMER LEVELS PRIOR TO 2020-2021 EARTHWORKS
- ——— EARTHWORKS LEVELS (2020-2021)
- ——— PROPOSED LEVELS

Date	Revisions	Drawn	Checked	Rev
14.05.2021	INFO ADDED TO SUIT PLANNING CONSULTANTS COMMENTS	AMF	VW	2
11.05.2021	FIRST ISSUE	AMF	VW	1

Dwg Status PRELIMINARY

NORTH EAST
0191 2585632

YORKSHIRE
0113 5323500

RWO
CONSULTING ENGINEERS
WWW.RWO.GROUP
INFO@RWO.GROUP

Client
HARWORTH GROUP

Project
ROCKINGHAM PHASE 2
BIRDWELL

Title
SITE SECTIONS
SHEET 2 OF 2

DO NOT SCALE	Scale @ A0: 1:500	Drawn AMF	Checked VW	Date 11.05.2021
Job No Y20112		Dwg No D602		Rev 2