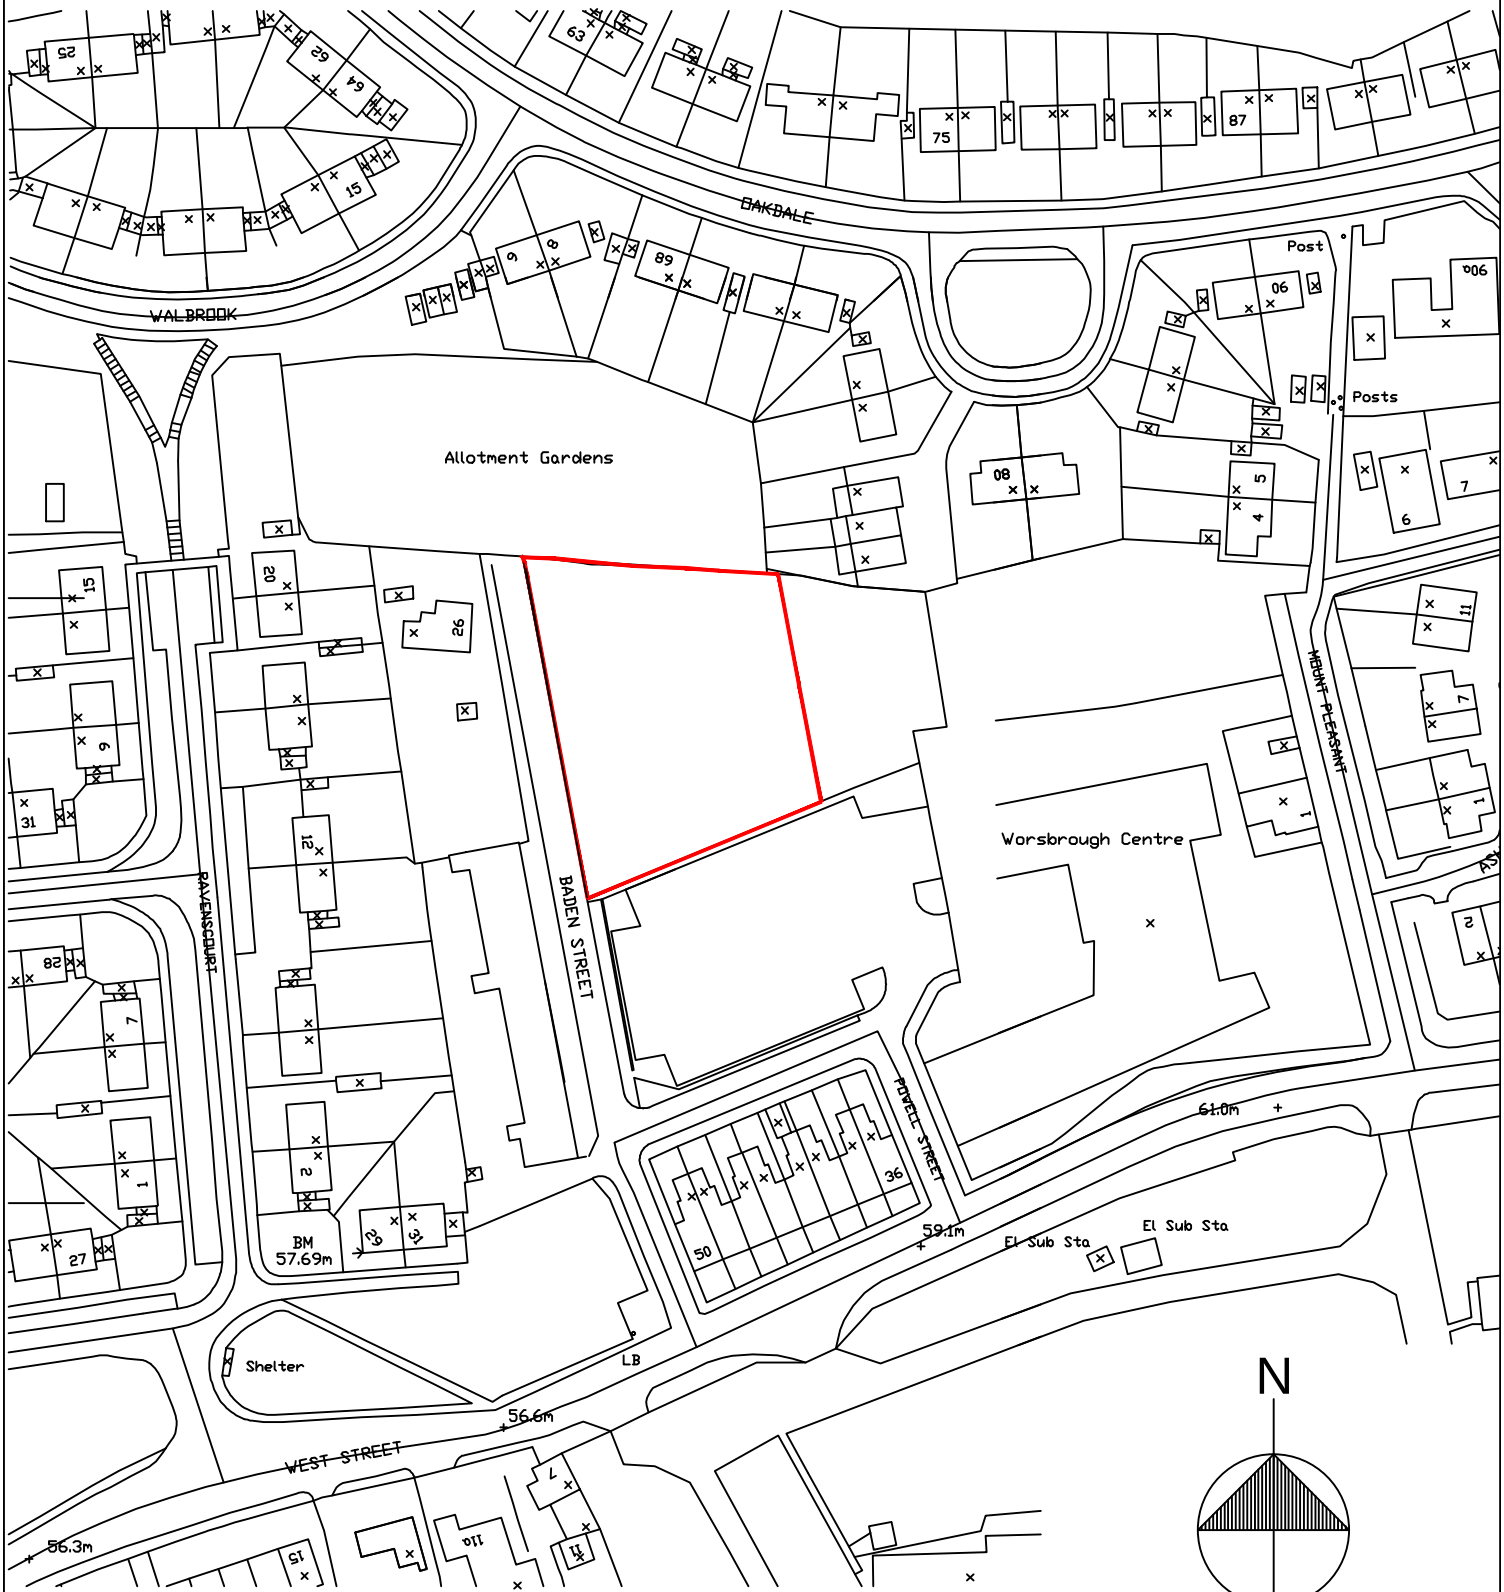


General Notes

1) To be read in conjunction with specification / project drawings
2) Do not scale from this drawing. Check all dimensions on site and report any discrepancies to the architect.
3) All structural and drainage work to be to the satisfaction of DBS on site.
4) If in doubt, ask.

SYHA DRAWING CONTROL
Printed by - RICKY WARD
Printed on - 29/07/2011 15:06:25

© Copyright. All rights reserved

SYHA Architects
43-47 Wellington Street
Sheffield
South Yorkshire
S1 4HF
tel: 0114 2900 278
fax: 0114 2900 290
web: www.syha.co.uk

syha South Yorkshire Housing Association

Creation Date 27.07.11	Job Baden Street, Worsbrough, Barnsley	Dwg No 999 - 006
By SJK	Client SYHA Development Section	
Scale 1:1250 / Size A4	Title Location Plan - OS Plan	Rev: