

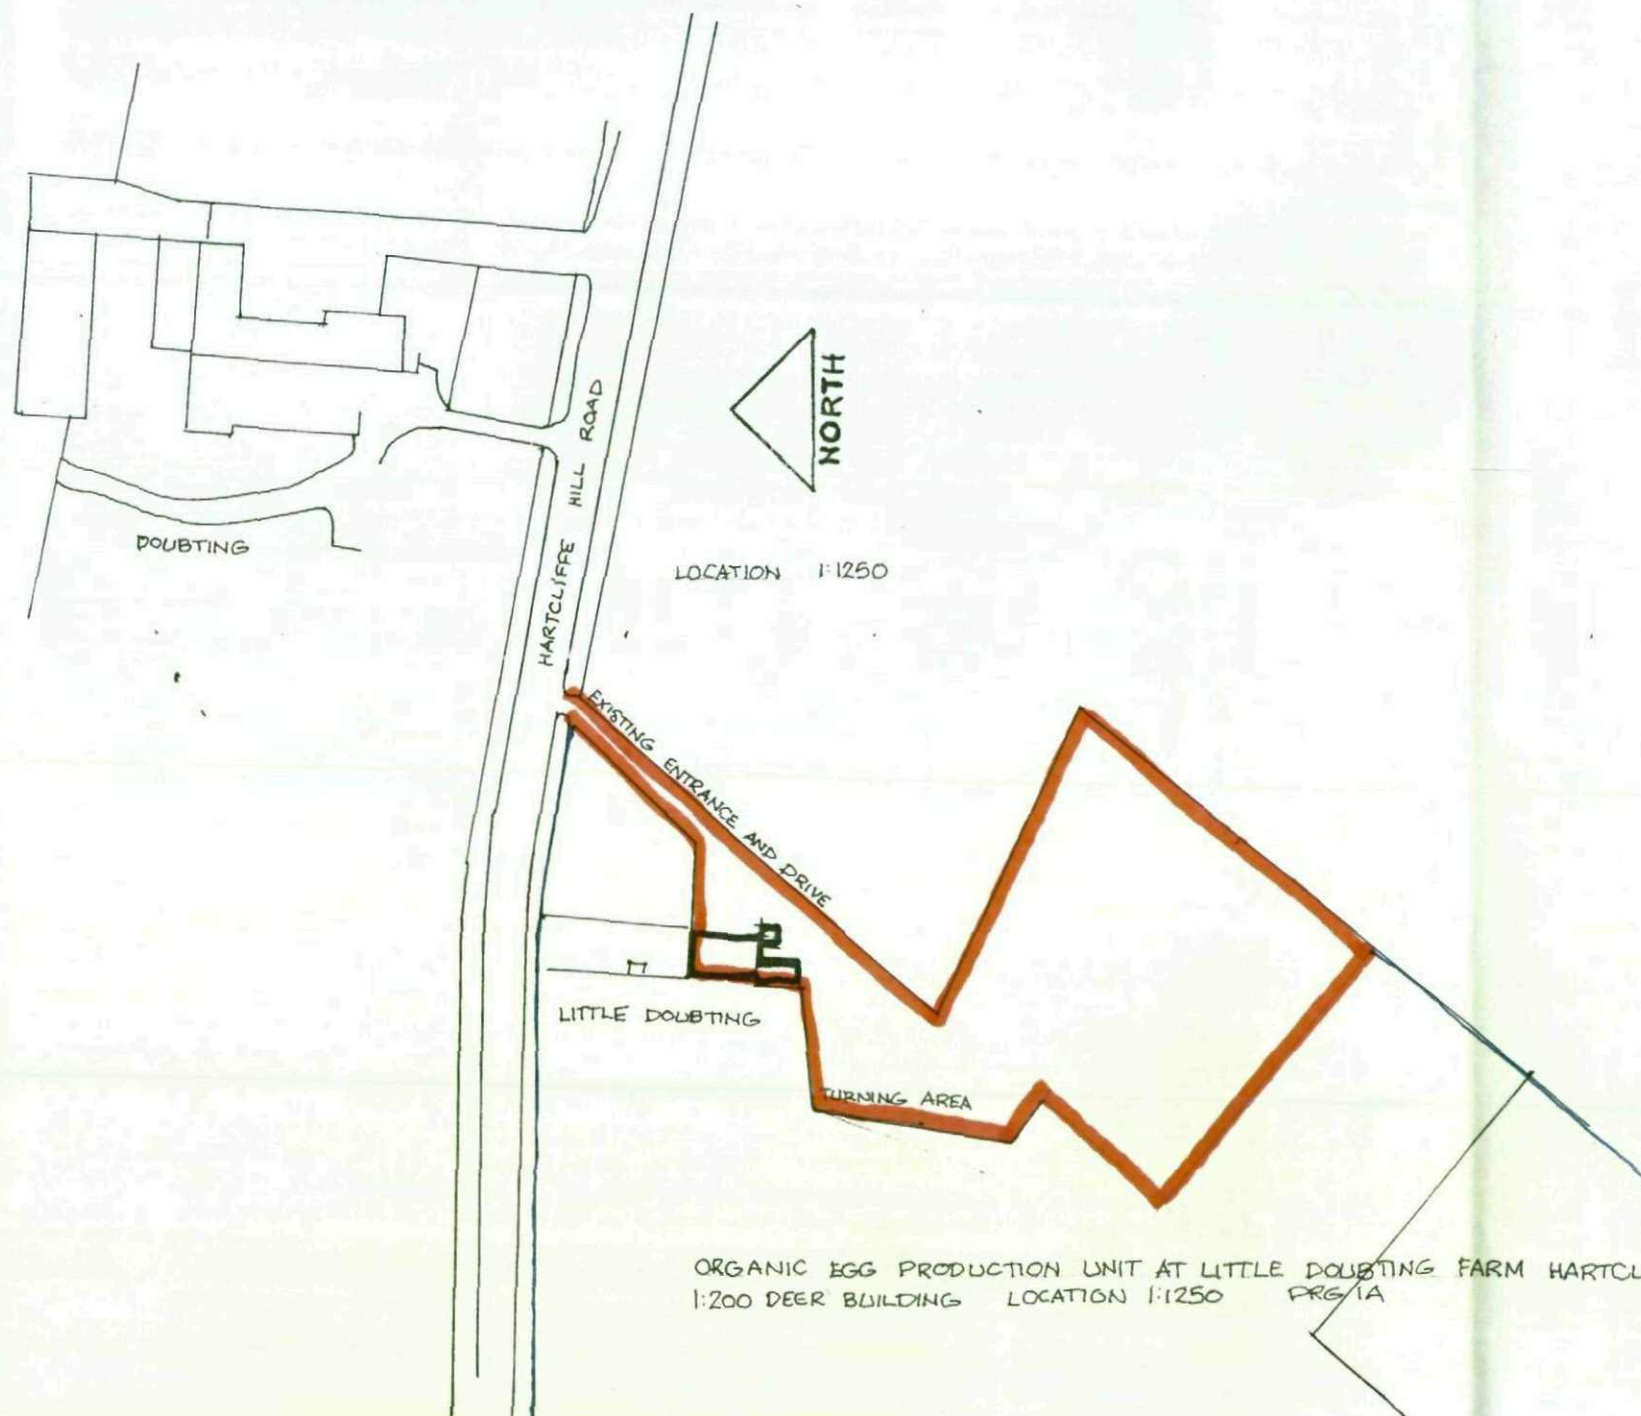
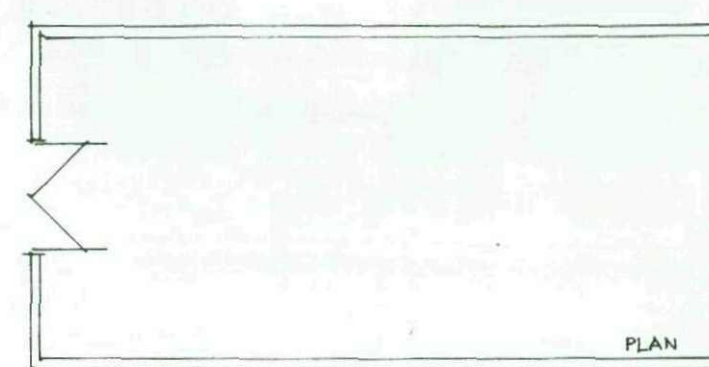




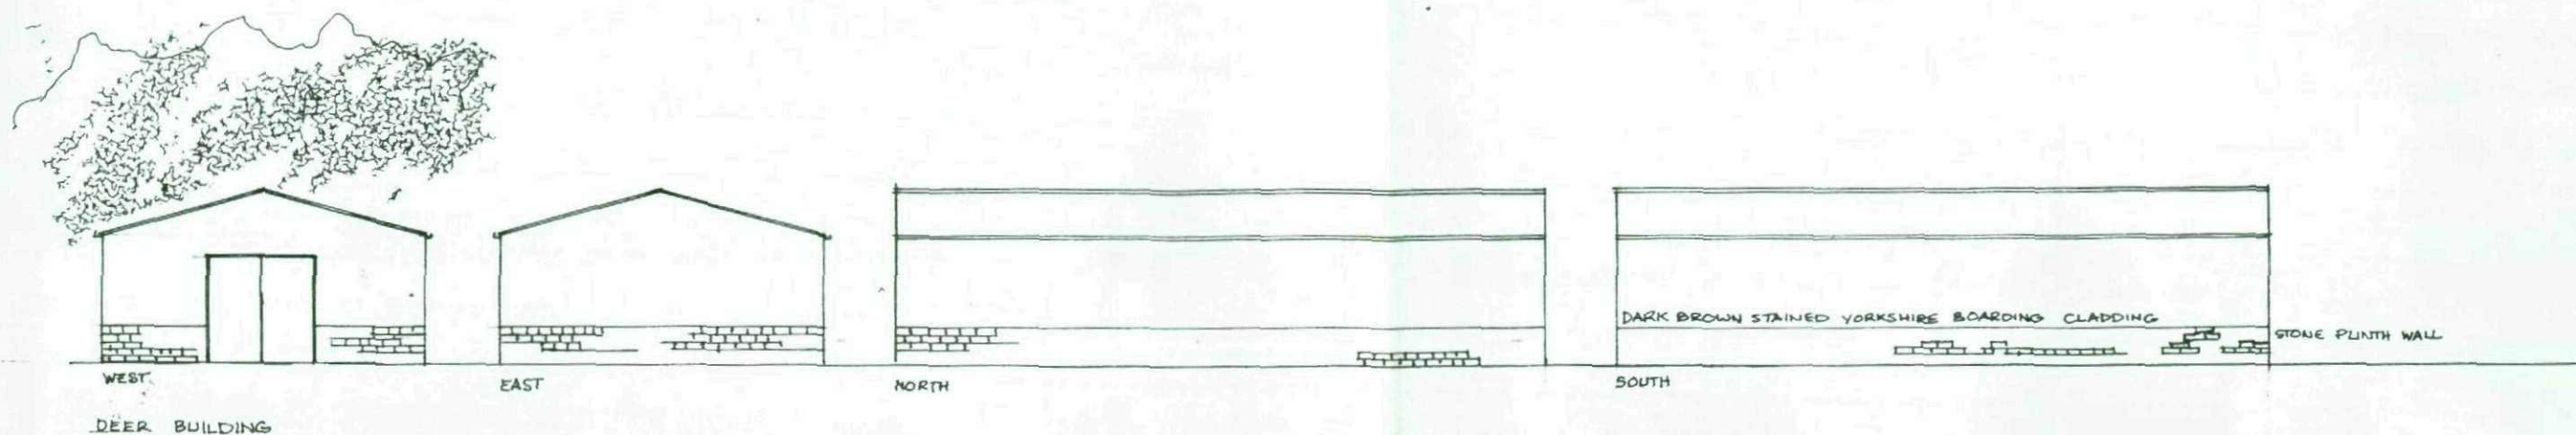


MICHAEL A CLYNCH
 Dip. Arch. Dip. T. P. A.R.I.B.A.
 Architect & Town Planner
 14 Huddersfield Road, Ingbrichworth
 Sheffield S36 7GF Tel: 01226 766308

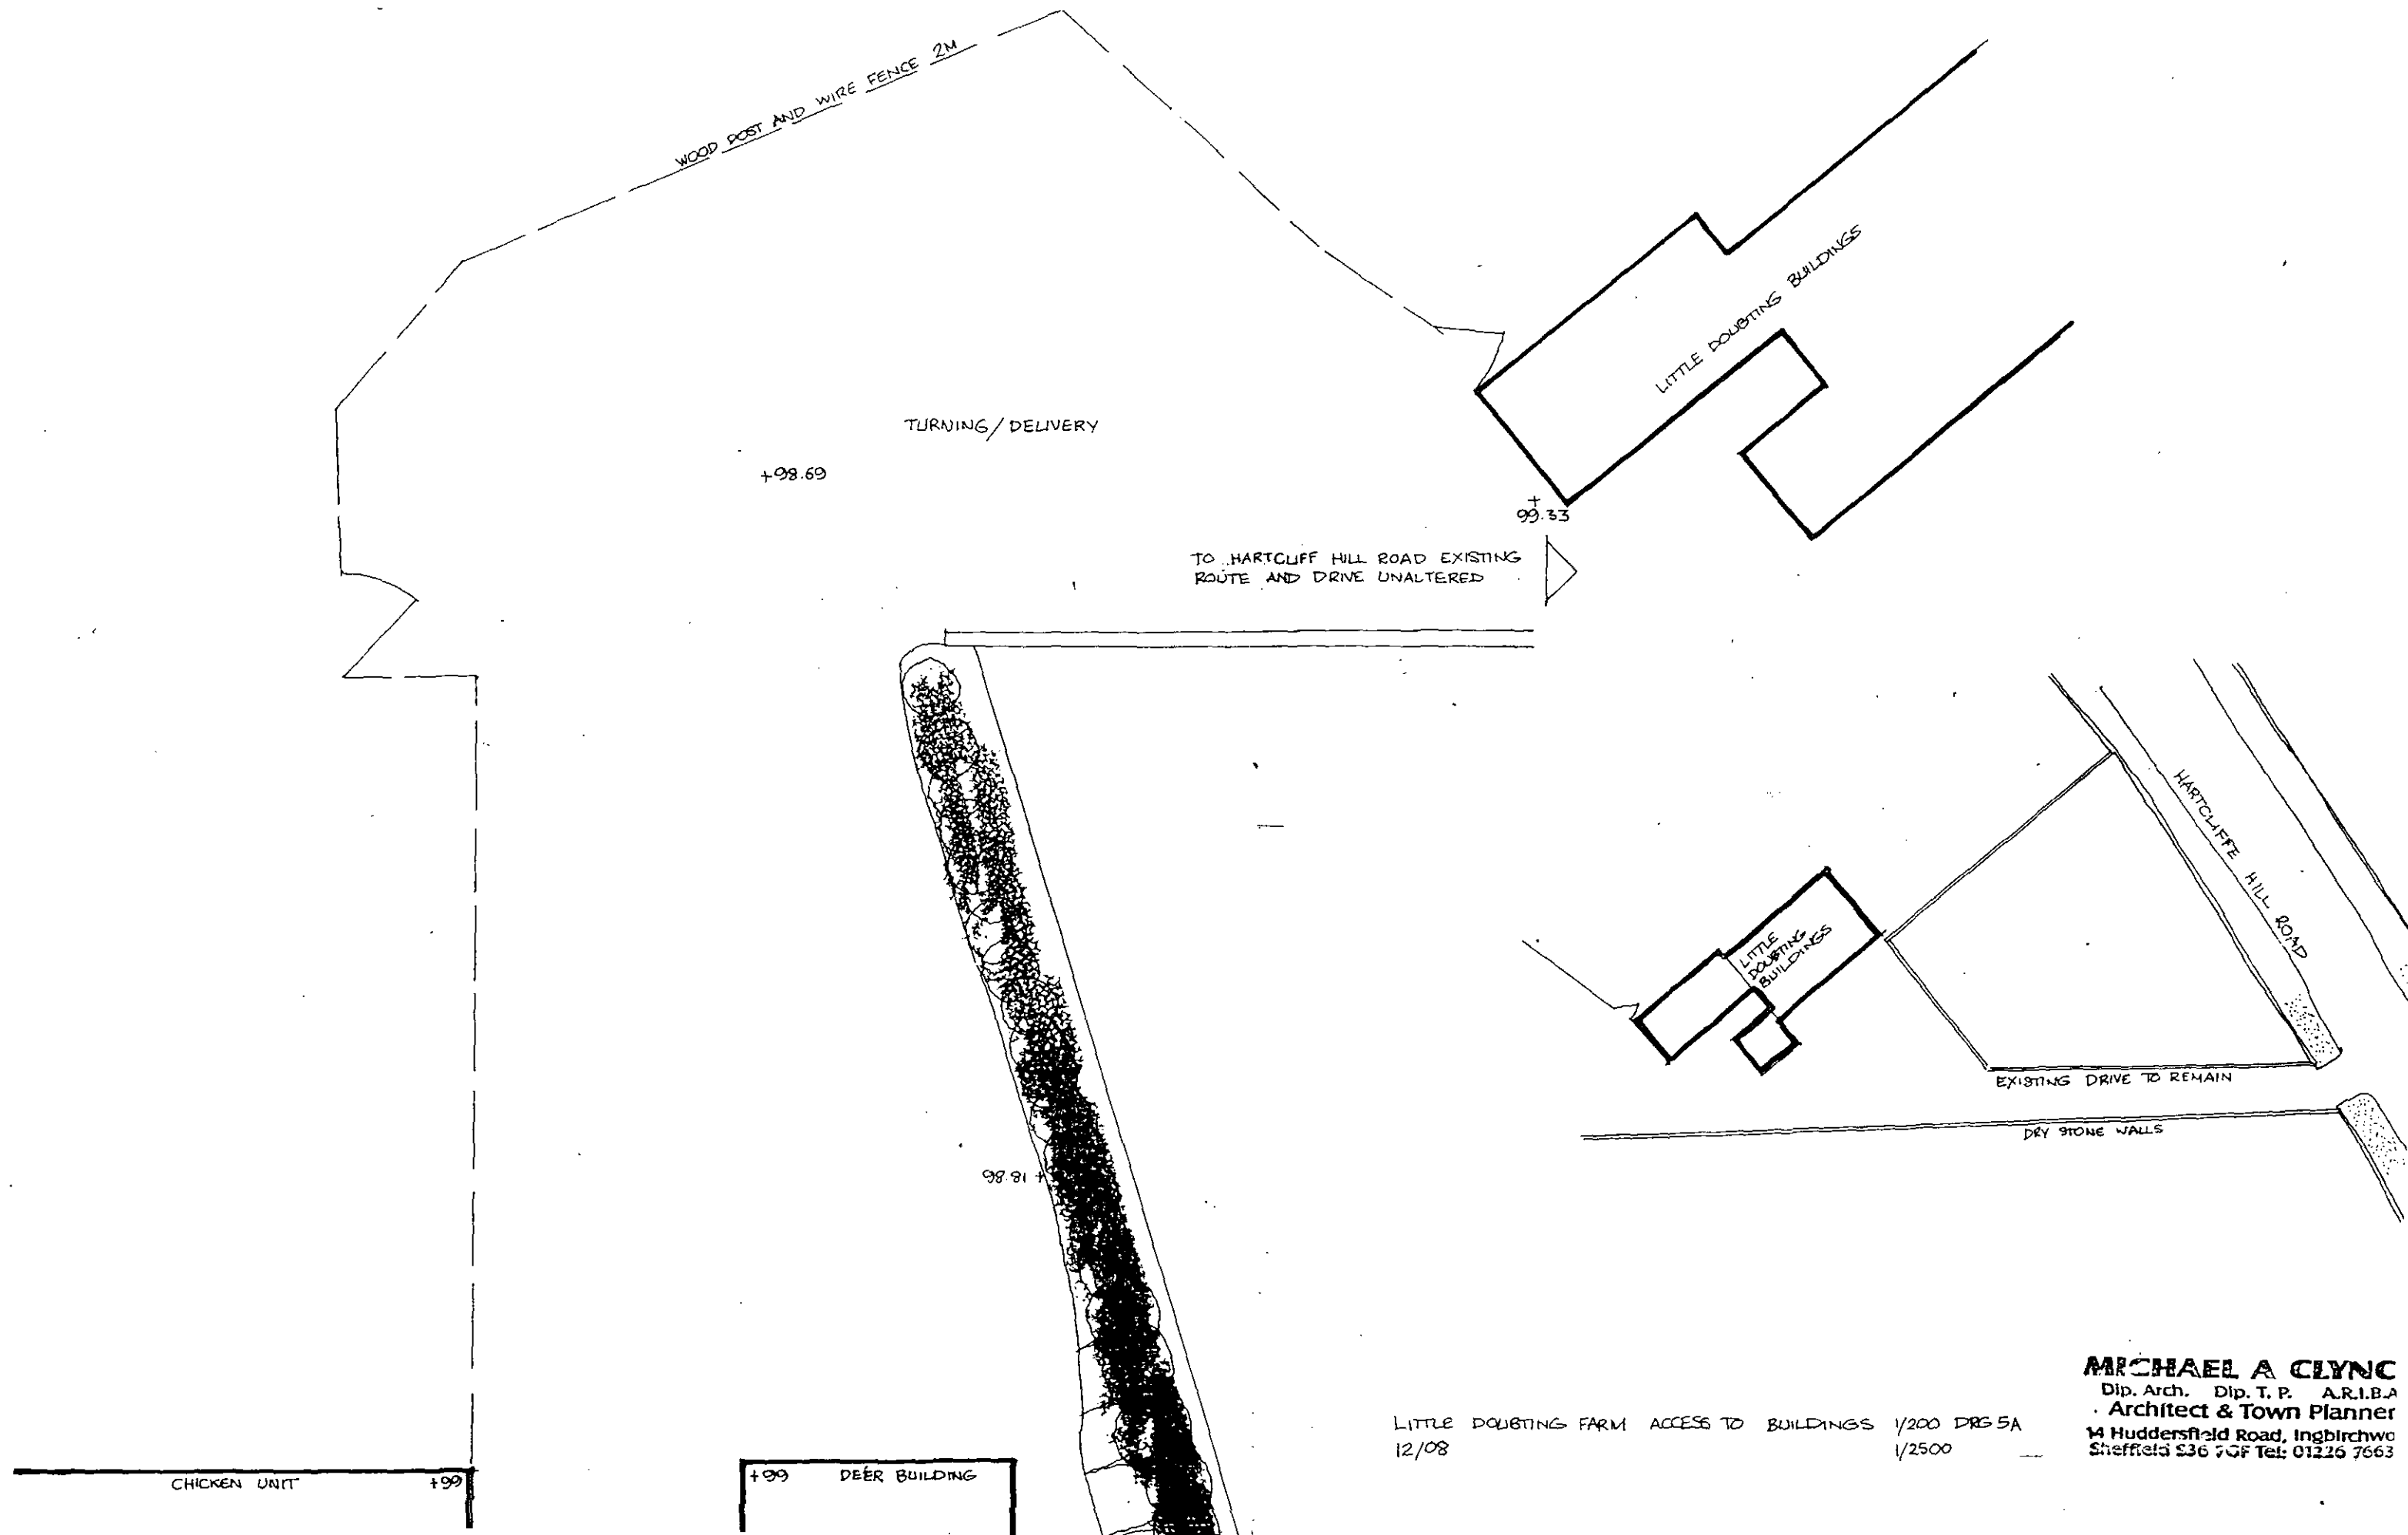


LITTLE DOUBLING FARM ACCESS TO BUILDINGS 1/200 DRG 5A
12/08 1/2500

MICHAEL A CLYNE
Dip. Arch. Dip. T. P. A.R.I.B.A.
Architect & Town Planner
14 Huddersfield Road, Ingbrichwa
Sheffield S36 7GF Tel: 01226 7663

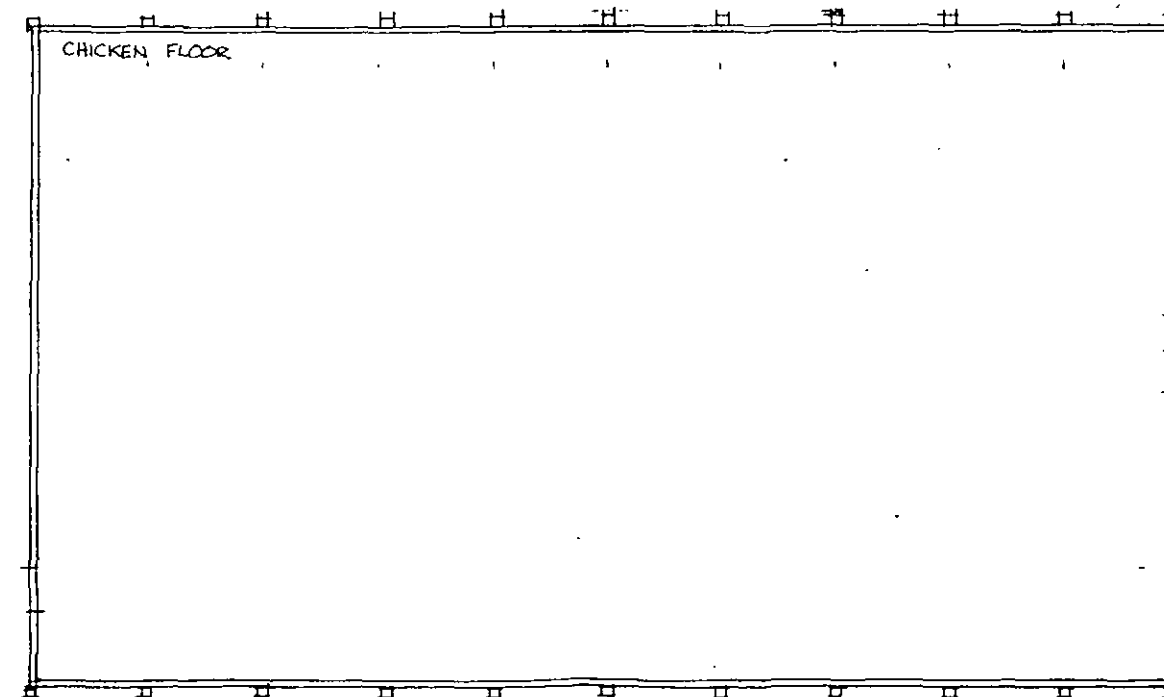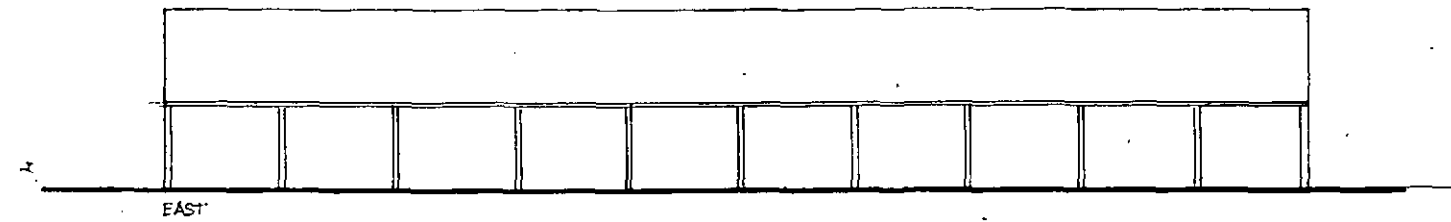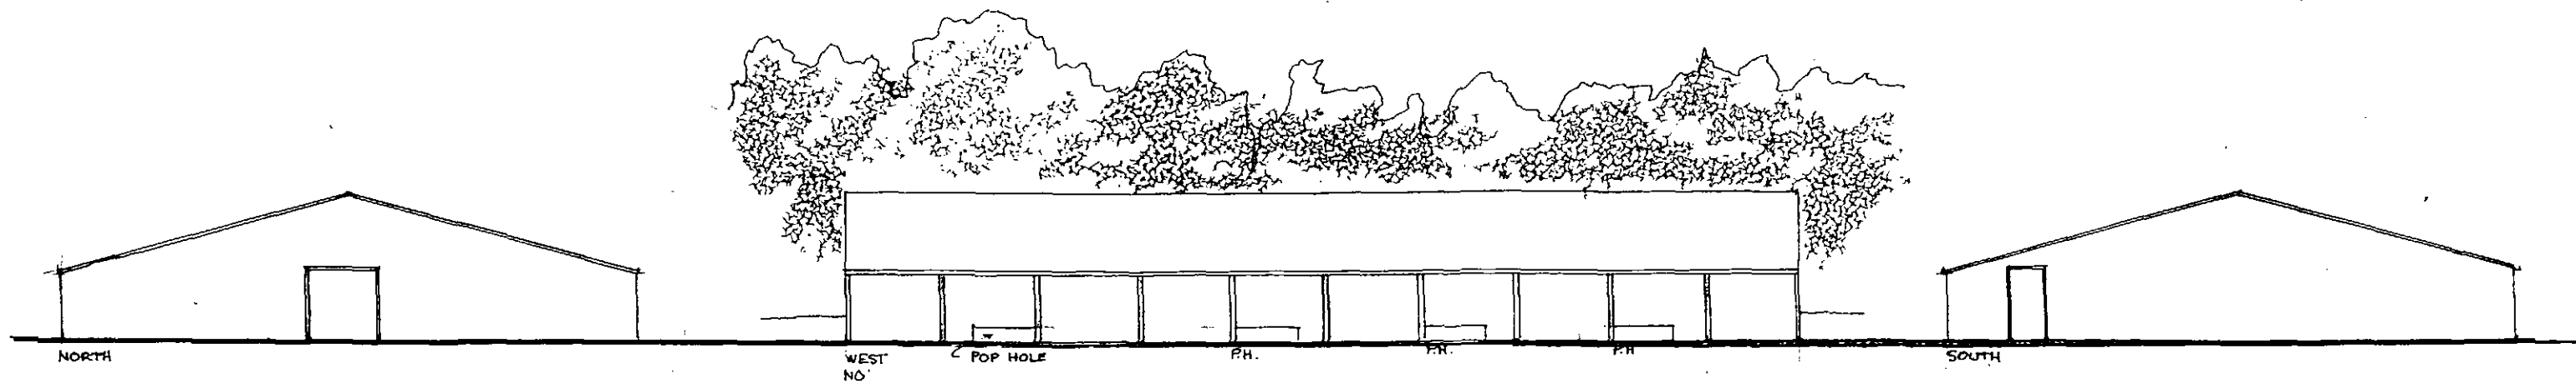


MICHAEL A CLYNCH
 Dip. Arch. Dip. T. P. A.R.I.B.A.
 Architect & Town Planner
 14 Huddersfield Road, Ingblirchworth
 Sheffield S36 7GF Tel: 01226 766308

ORGANIC EGG PRODUCTION UNIT AT LITTLE DOUBTING FARM HARTCLIFFE HILL ROAD PENISTONE
 1:200 PLAN + ELEVATIONS 12/08 DRG 2A

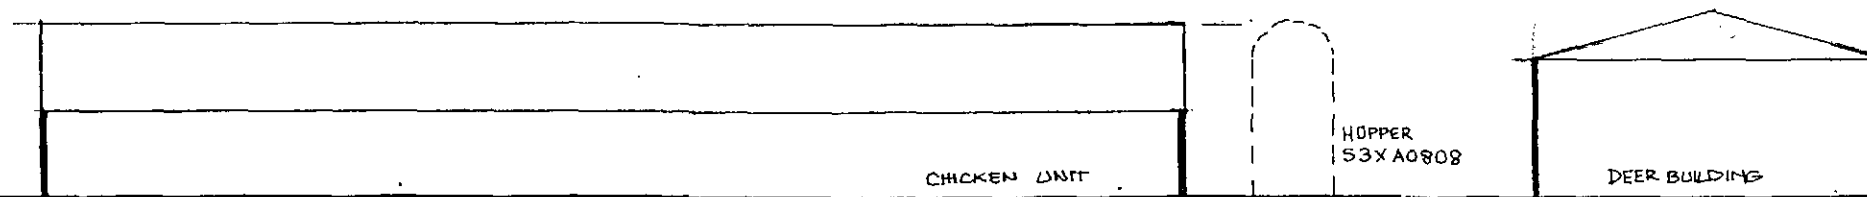

MICHAEL A CLYNCH
Dip. Arch. Dip. T. P. A.R.I.B.A.
Architect & Town Planner
14 Huddersfield Road, Ingbirchworth
Sheffield S36 7GF Tel: 01226 766308

LITTLE DOUBTING FARM SECTION A-A THROUGH BUILDING PLATFORM 1:200 12/08 DRG 3A

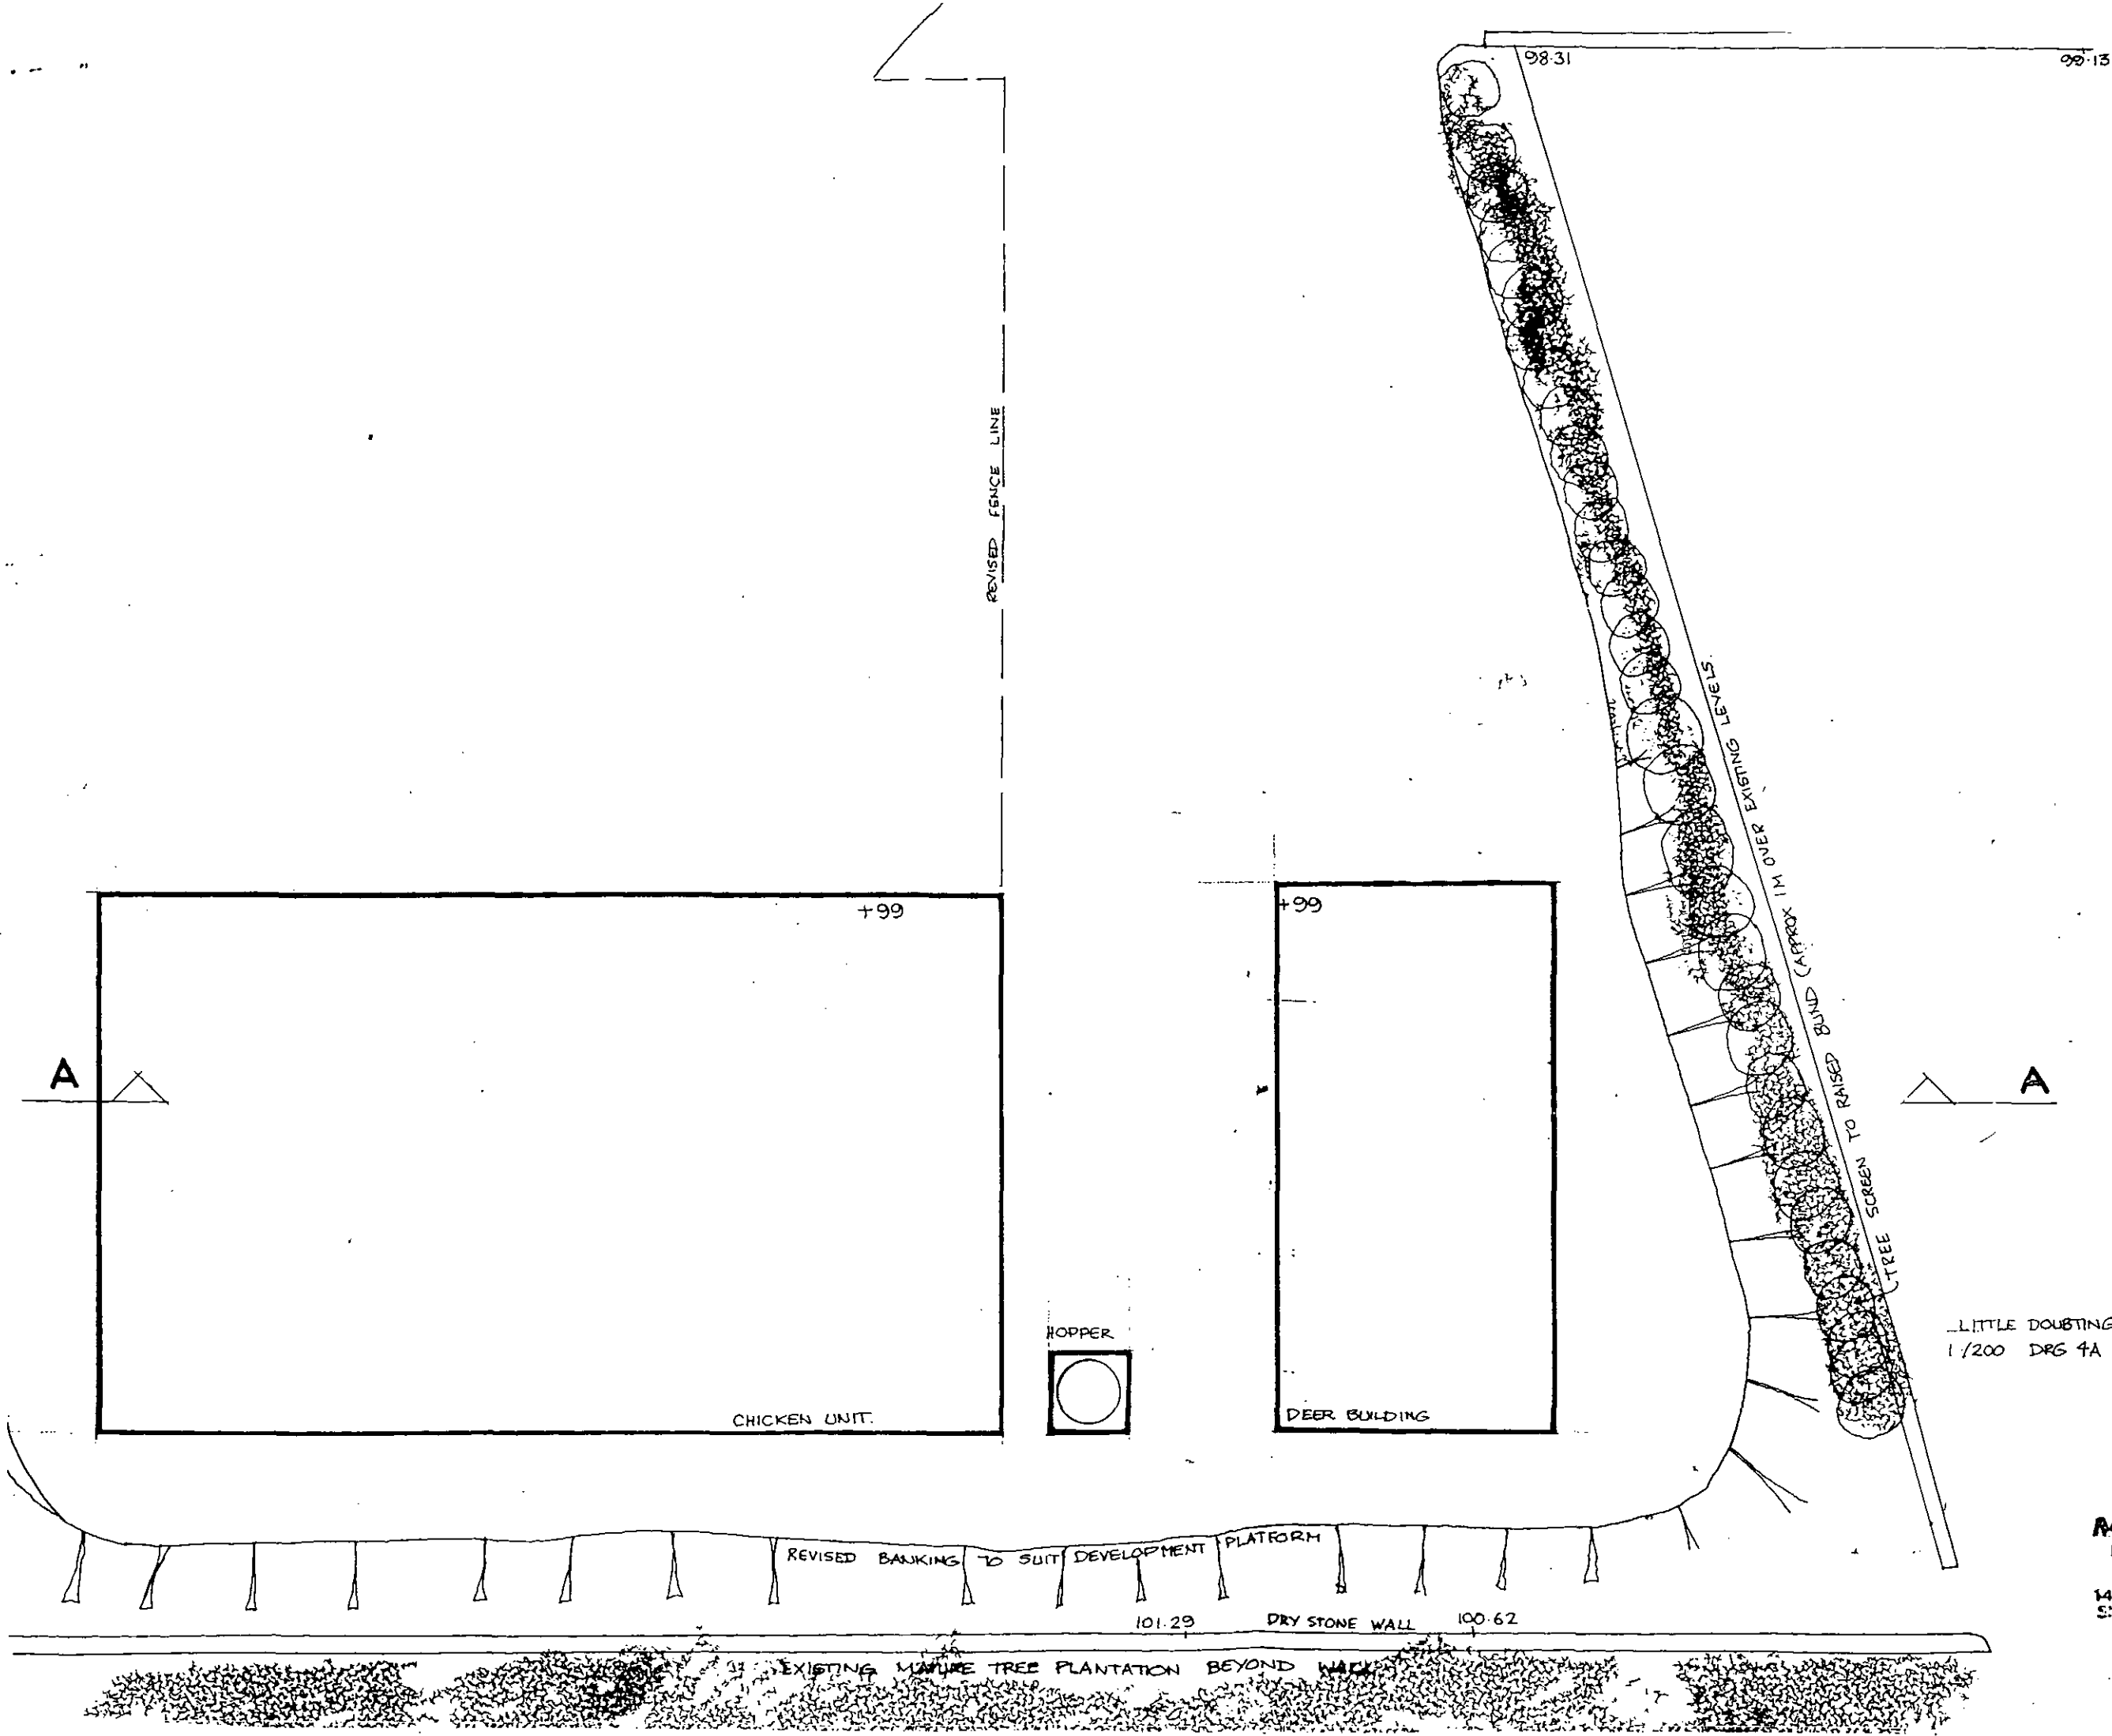

LITTLE DOUBLING FARM - BUILDING LAYOUT
1/200 DRG 4A 12/08

MICHAEL A CLYNCH
Dip. Arch. Dip. T. P. A.R.I.B.A.
Architect & Town Planner
14 Huddersfield Road, Ingbrichwort
Sheffield S36 7GF Tel: 01226 766301