


1 Front - Existing
1 : 100




2 Left Side - Existing
1 : 100




3 Rear - Existing
1 : 100

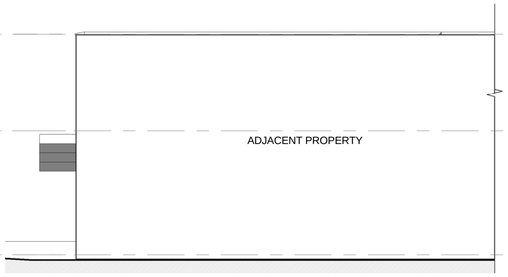

4 Right Side - Existing
1 : 100

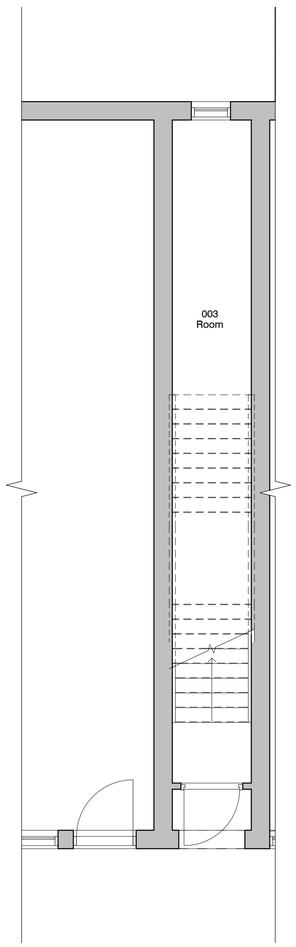

5 Level 0 - GA Existing
1 : 50

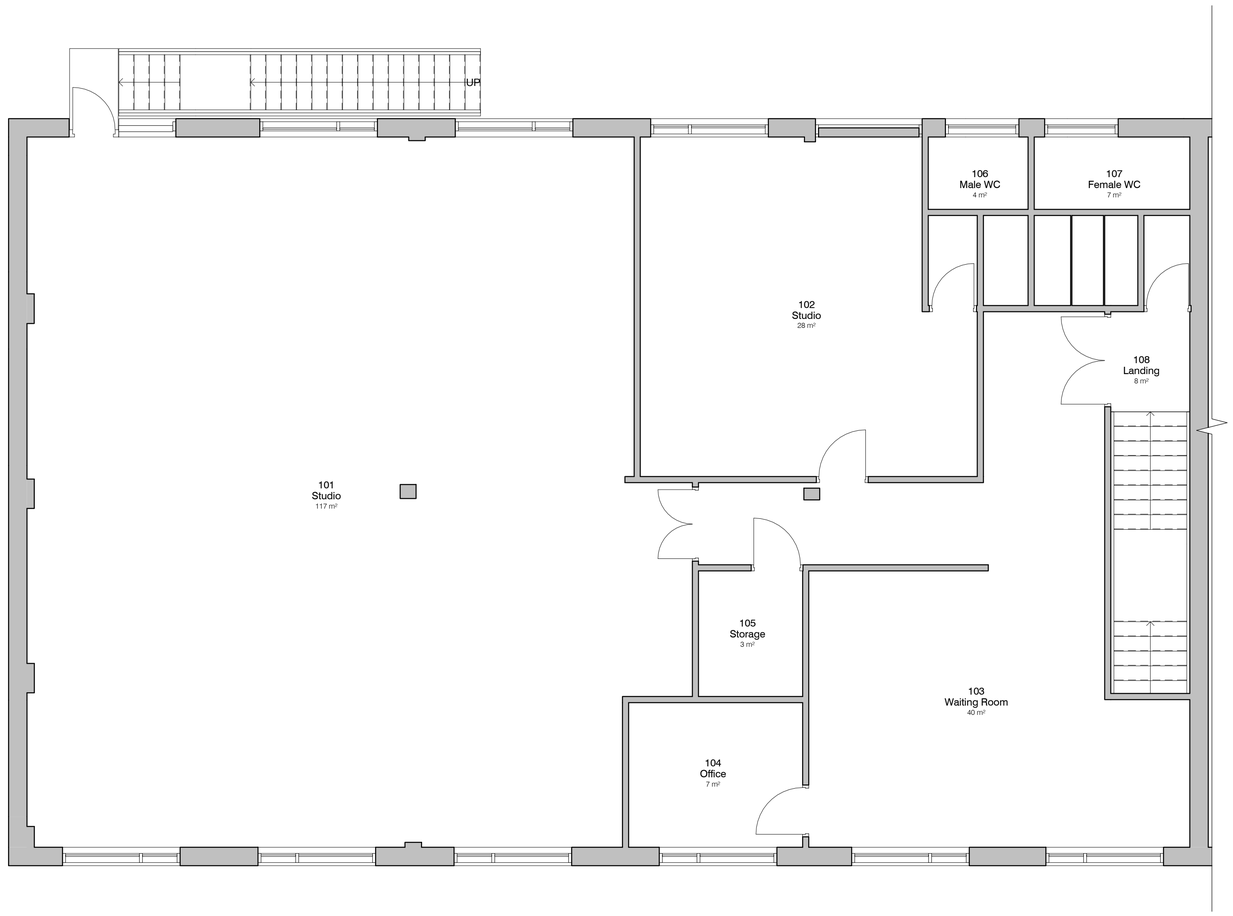

6 Level 1 - GA Existing
1 : 50

0.5 0 0.5 1 1.5 2 2.5
SCALE 1:50 m

DEBTAL ARCHITECTURE

72 Bury New Road, Manchester, M25 0JU.
Tel: 0161 773 1630
office@debtalarchitecture.co.uk www.debtalarchitecture.co.uk

CLIENT
Broompark Management

PROJECT
7 King Street, Hoyland

TITLE
Existing GA Plans and Elevations

PROJECT NO. DRAWING NO. REV.
DA17116. 002.

STATUS

SCALE @ A1 DATE DRAWN BY
As indicated 11 Sep 2017 SG

© COPYRIGHT - ALL RIGHTS RESERVED THIS DRAWING MUST NOT BE REPRODUCED WITHOUT PERMISSION. DO NOT SCALE FROM THIS DRAWING. ALL DIMENSIONS ARE TO BE CHECKED ON SITE BEFORE WORK COMMENCES. ANY DISCREPANCIES SHOULD BE REPORTED BEFORE WORK COMMENCES. THIS DRAWING MUST BE CHECKED AGAINST ANY OTHER STRUCTURAL/SPECIALIST DRAWINGS PROVIDED. THIS DRAWING MUST NOT BE USED FOR CONSTRUCTION UNLESS ISSUED FOR CONSTRUCTION. ALL DIMENSIONS ARE IN MILLIMETRES UNLESS OTHERWISE STATED.