



FRONT ELEVATION
1 : 200




REAR ELEVATION
1 : 200



SIDE ELEVATION
1 : 200

SIDE ELEVATION.
1 : 200

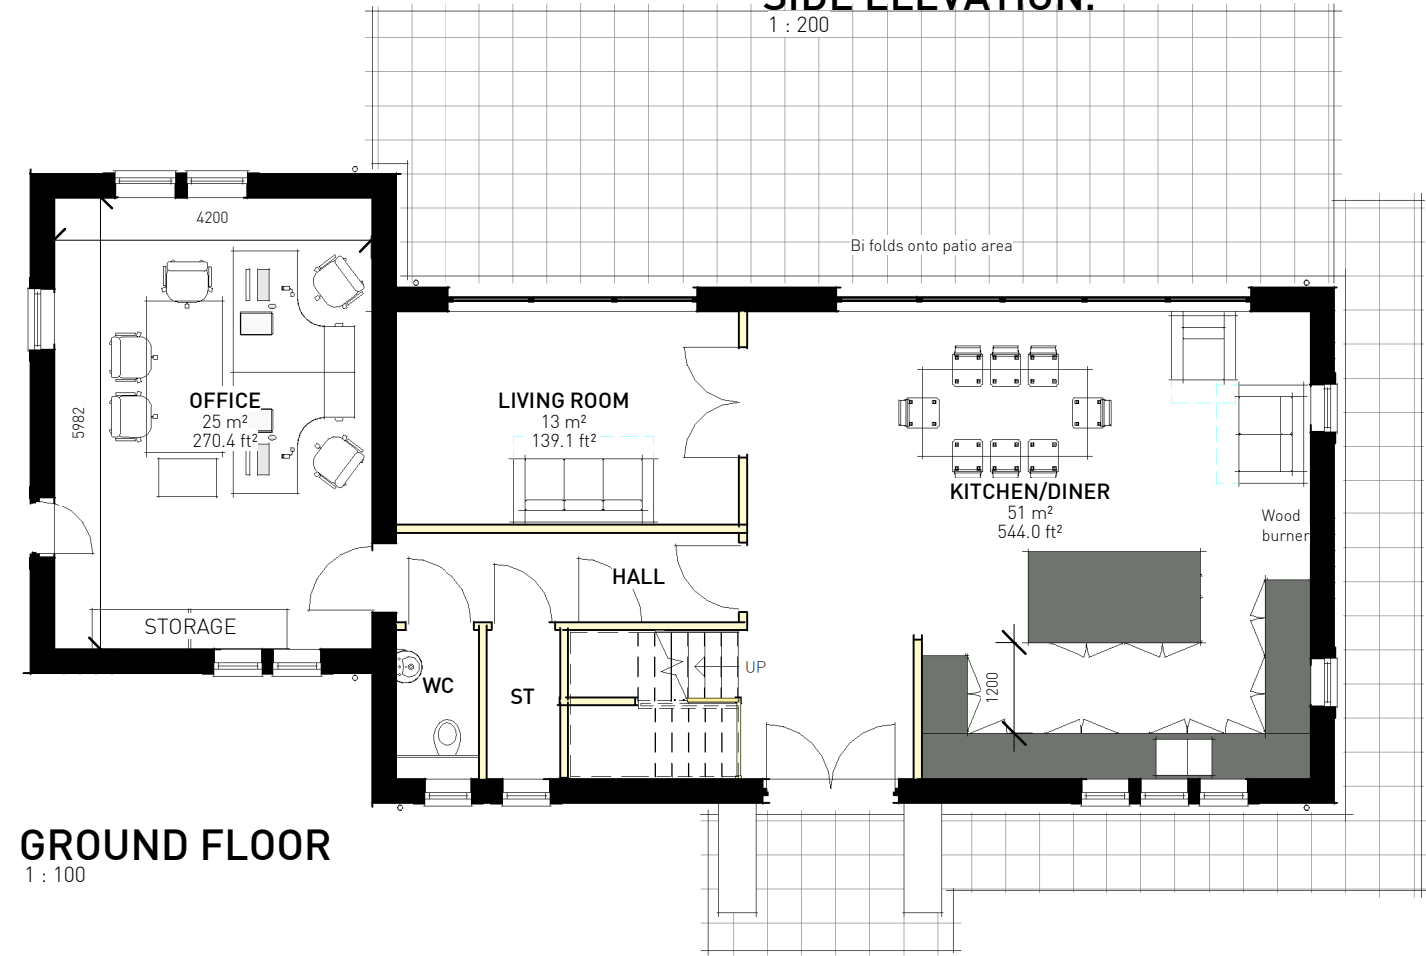


GROUND FLOOR
1 : 100



FIRST FLOOR
1 : 100

Internal Habitable Space 75m² per floor
not including Office Space

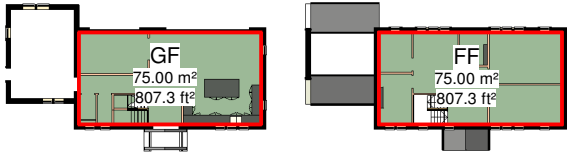

B	Office reduced in size	17Jun20
A	Minor changes	16Apr20
Rev.	Description	Date

Plans & Elevations
Broadstone Farm

