


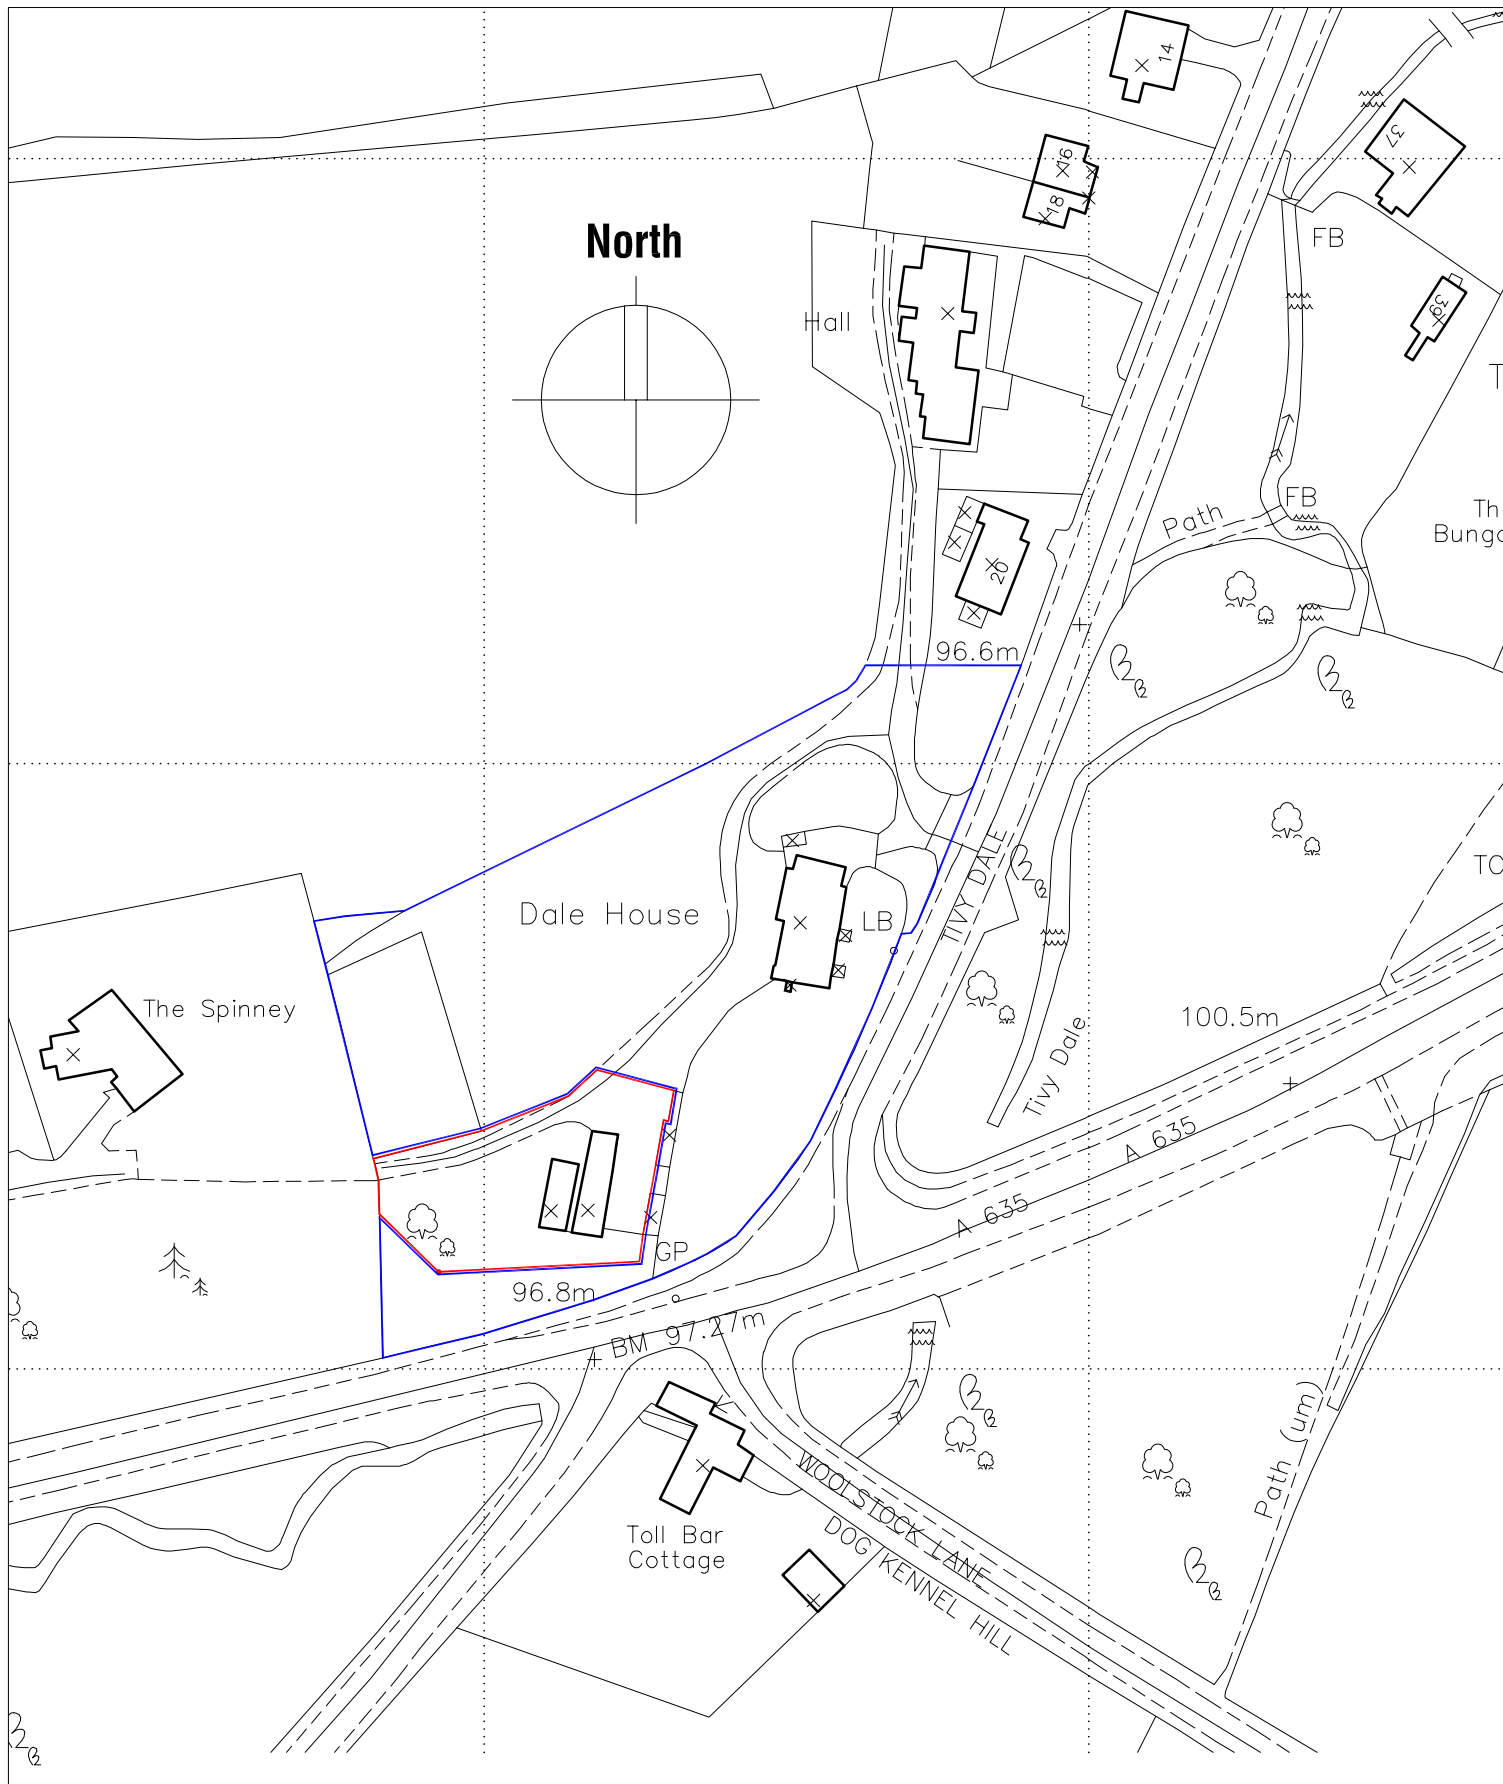

**DALE HOUSE
TIVY DALE
CAWTHORNE
S75 4EH**

SITE LOCATION PLAN

Scale 1:1250

Date Oct 2012

Ref 12.21

Drwg No OS1

 **mboothdesign**
architectural design and building consultants

Fairfield House
Berneslai Close Barnsley
S70 2FL
T: 01226 286256
M: 07881898300
E: mboothdesign@btconnect.com