


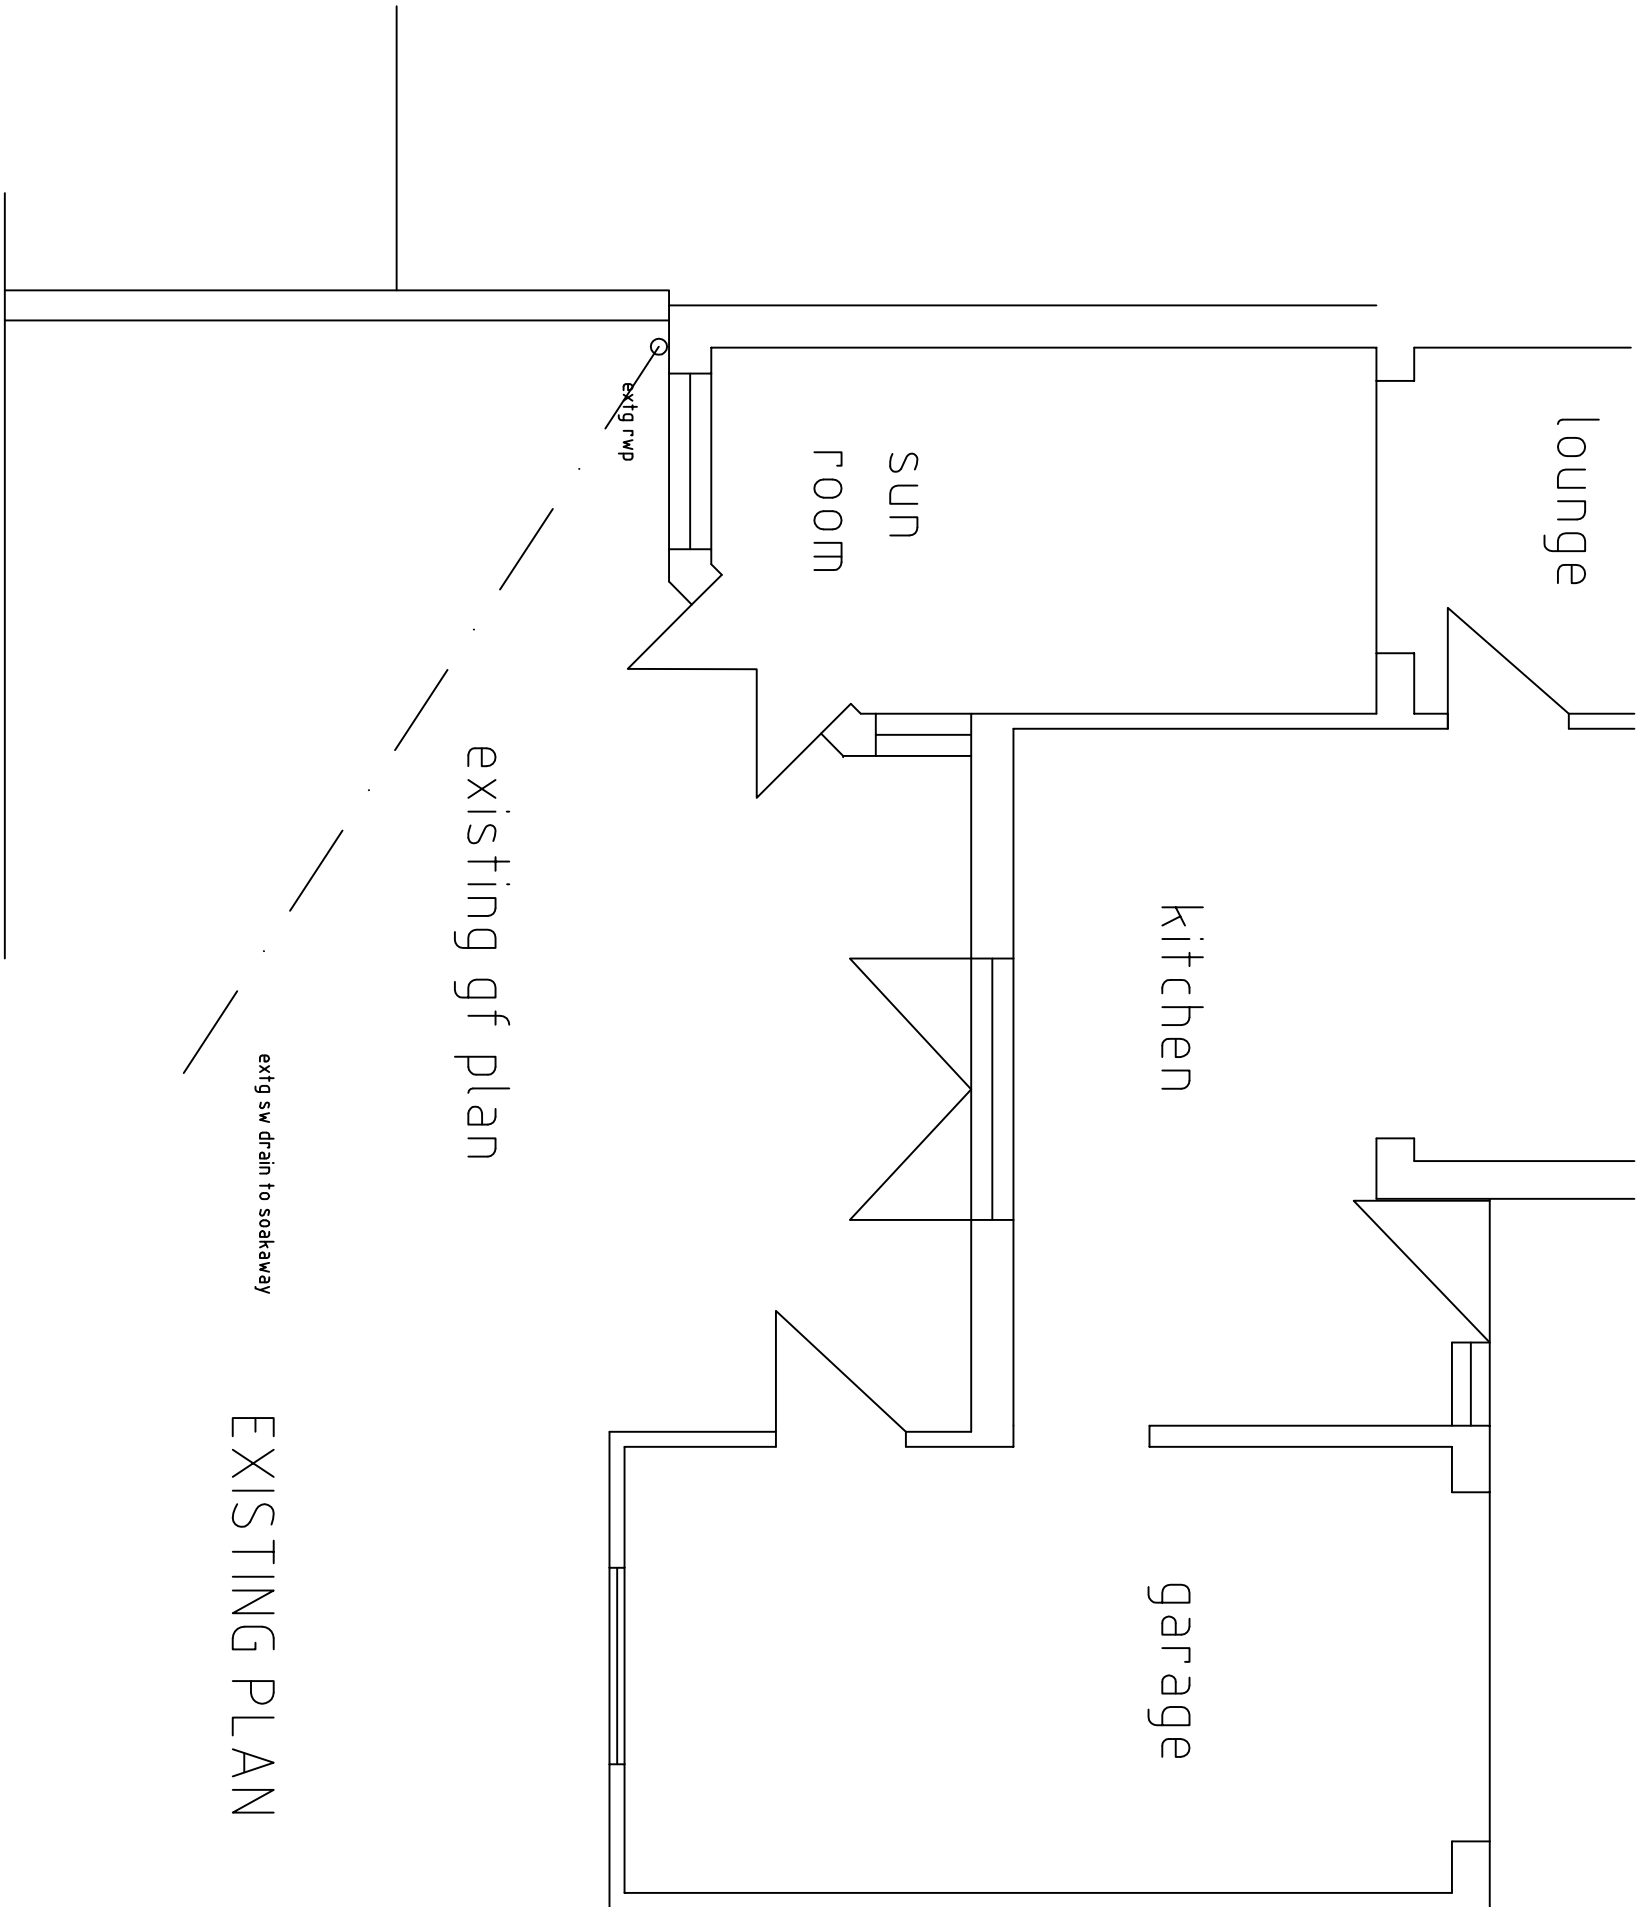

EXISTING PLAN

roy harrison architects			
41A Staincross Common			
S, Yorkshire S75 6, JF			
Telephone/Fax (01226) 381883			
E-Mail: royarch@aol.com			
Client			
Mr&Mrs R Waddington			
Project			
21 Lynwood Drive			
Carlton			
Barnsley S71 3ES			
Title			
Single storey rear extension			
existing plan			
Date	Drawing No.	Scale	
27/5/13	rw/1	1:50	
Sheet 1	Revision	Drawn	
of 1			