




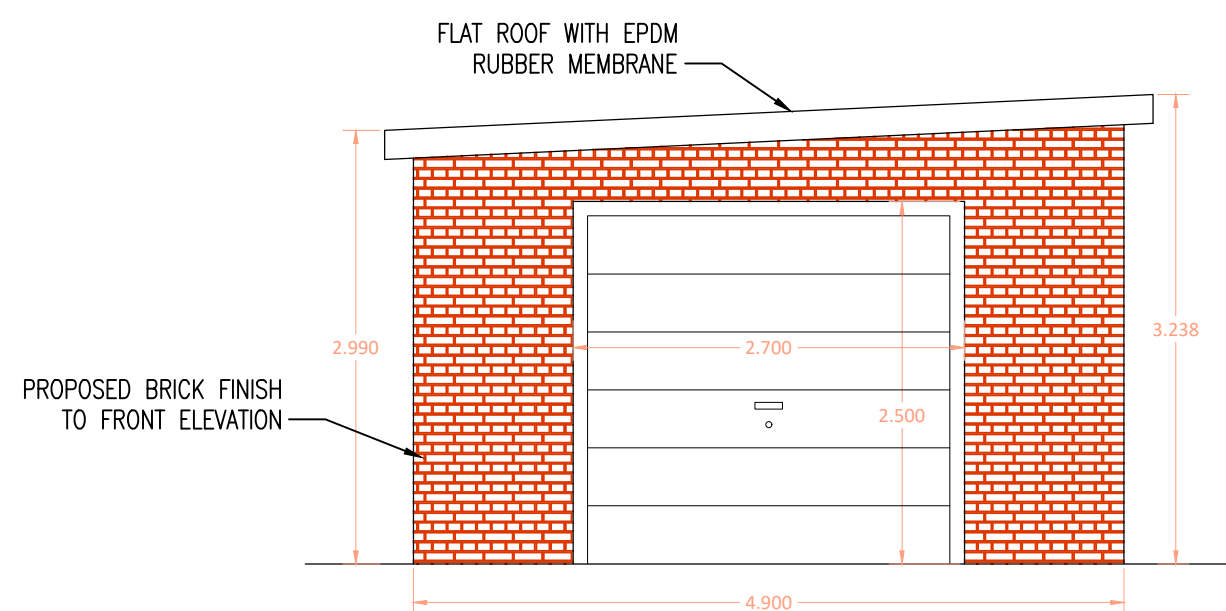


SOUTH EASTERN ELEVATION
(SCALE 1:50)

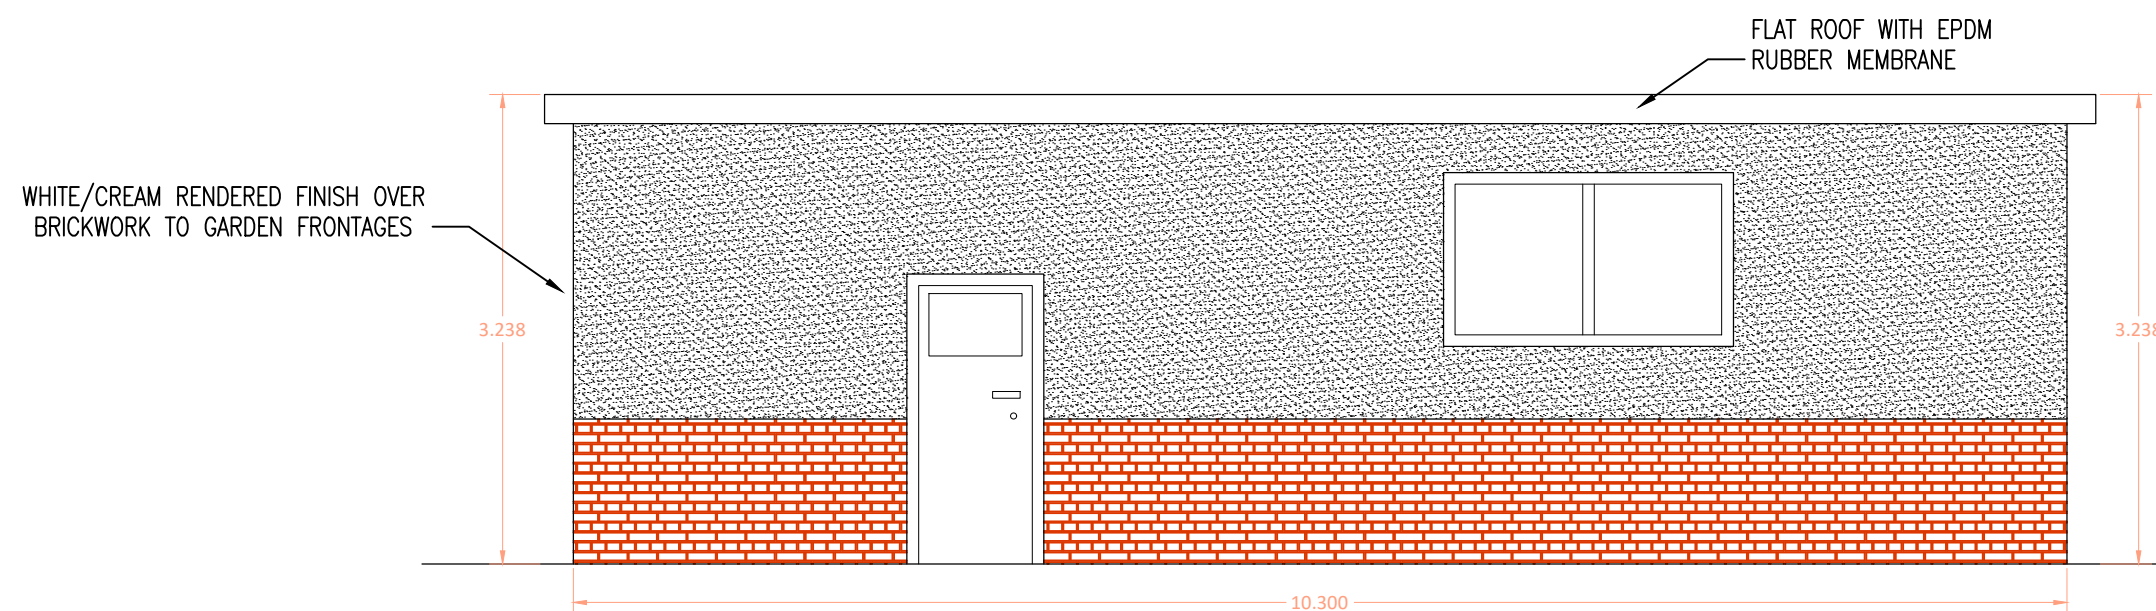


NORTH EASTERN ELEVATION
(SCALE 1:50)

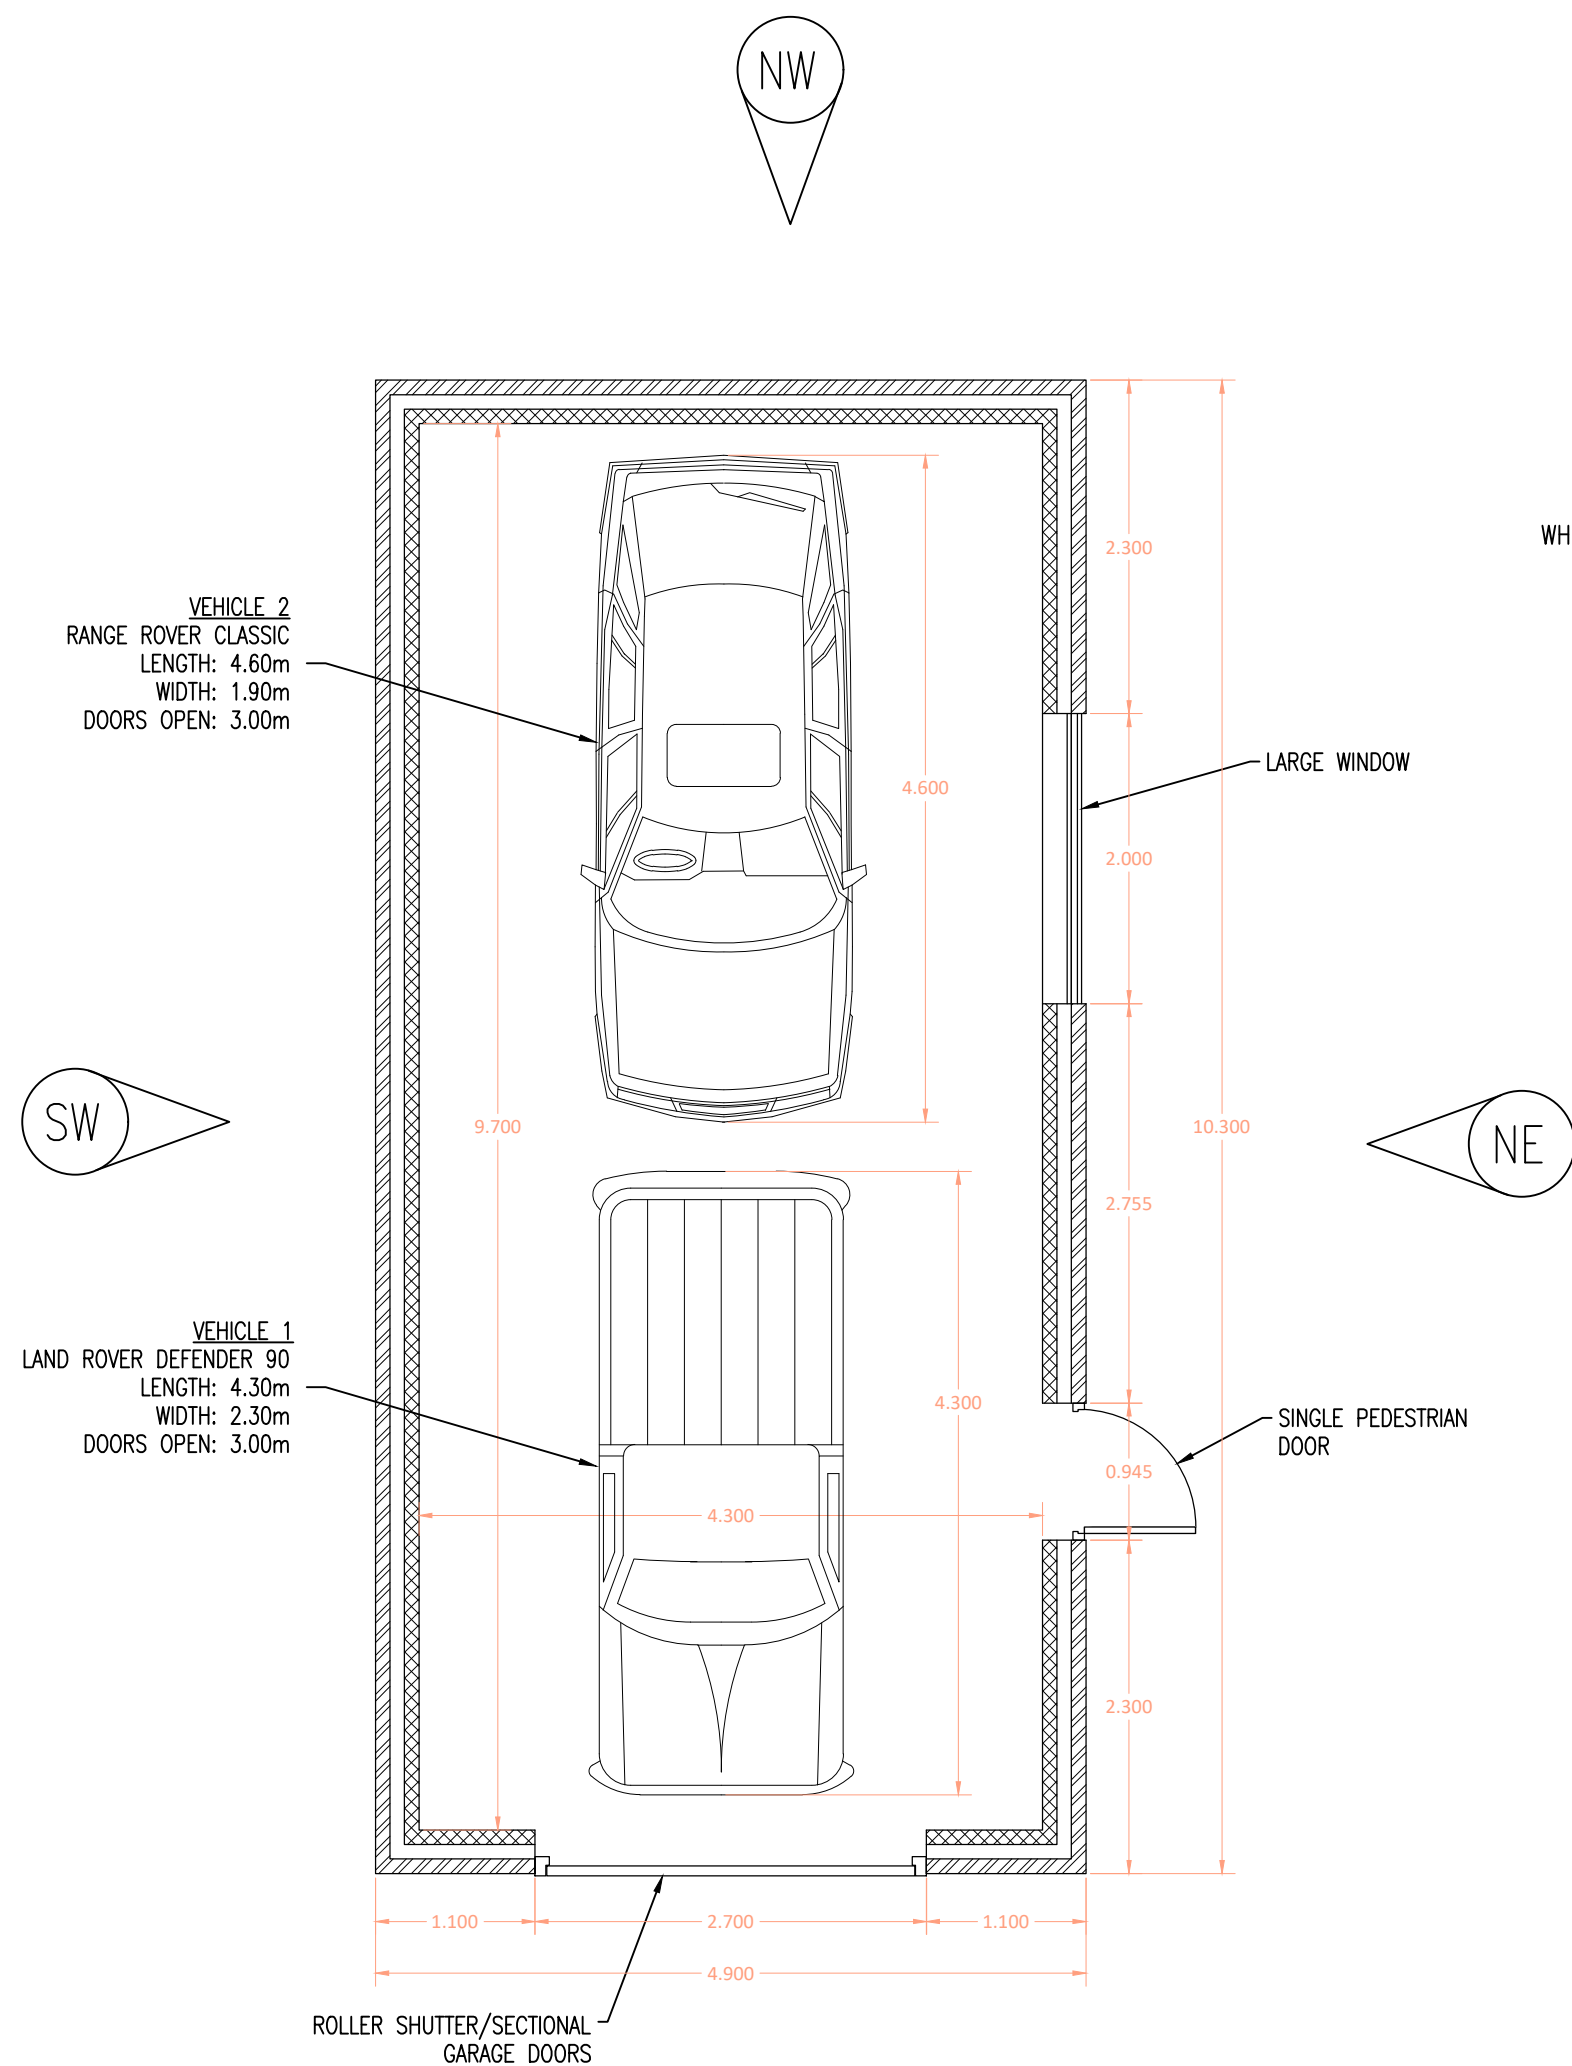

FLOOR LAYOUT PLAN
(SCALE 1:50)

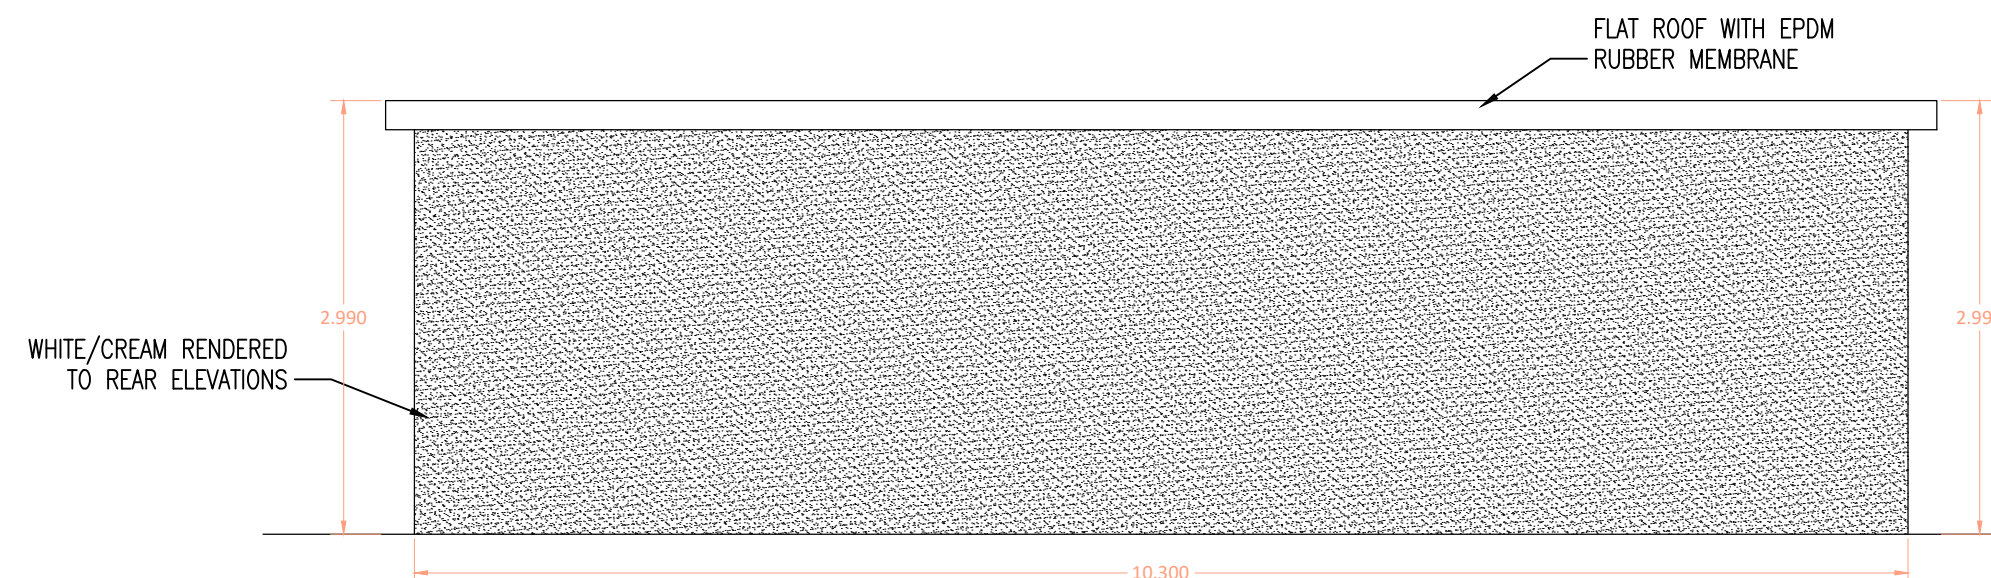

SOUTH WESTERN ELEVATION
(SCALE 1:50)

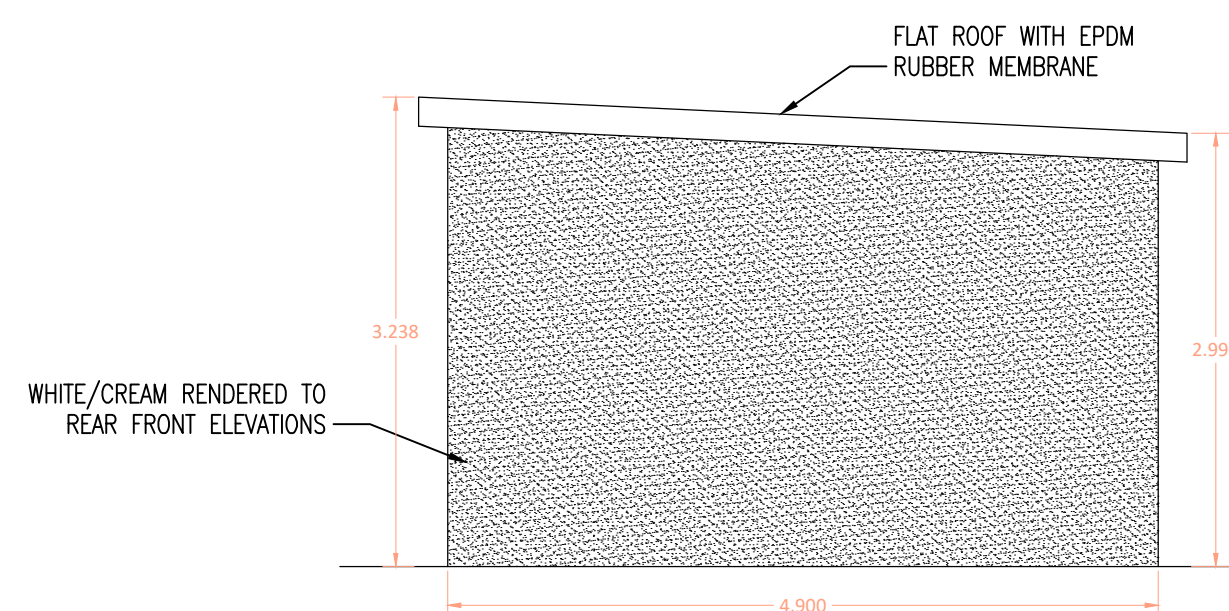

NORTH WESTERN ELEVATION
(SCALE 1:50)

Only PDF/DWF Issues of this drawing are controlled. All other formats (eg. DWG AutoCAD FILES) are UN-controlled and are used at your own risk.

This drawing is copyright ©. It is sent to you in confidence and must not be copied, used or disclosed to any third parties without 3E permission. It remains the property of 3E and must be returned on request.

Note for Contractors

This 3E drawing should be considered along with the risk information contained in the CDM Pre Construction Information. This information will include details of the SIGNIFICANT risks which 3E have identified which may arise from constructing the designs shown on this drawing. A competent Contractor should be aware of the typical risks associated with doing this work.

Note for Workers

DO NOT START YOUR WORK unless you know the Risks and Controls relating to the work on this drawing (including SAFE SEQUENCES OF WORK and EQUIPMENT).

STOP

Do not issue copies of parts of this drawing without the above Note for Workers (unless you are sure that the Workers can undertake the work safely).

DO NOT SCALE.

17.11.23	RENDER COLOUR AMENDED/SPECIFIED	JM	P04	
02.11.23	REDRAWN TO SUIT COMMENTS FROM BMBC PLANNING.	JM	P03	
19.09.23	DIMENSIONS AMENDED	JM	P02	
11.09.23	INITIAL ISSUE	JM	P01	
Date	Revisions	Drawn	Rev.	
Client				
Mr A Deighton				
Project				
8 Calder Avenue				
Royston				
Barnsley, S71 4AS				
Title				
Elevations on Proposed Garage				
Scale	Author	Checked	Date	
1:50	JM	AD	Sept 23	
Drawing Status				
Preliminary				
Job Number	Originator	Zone	Level	Type
P23-001	JM	00	XX	SK
Role		Drawing No.	Rev	
C		0003	P04	