




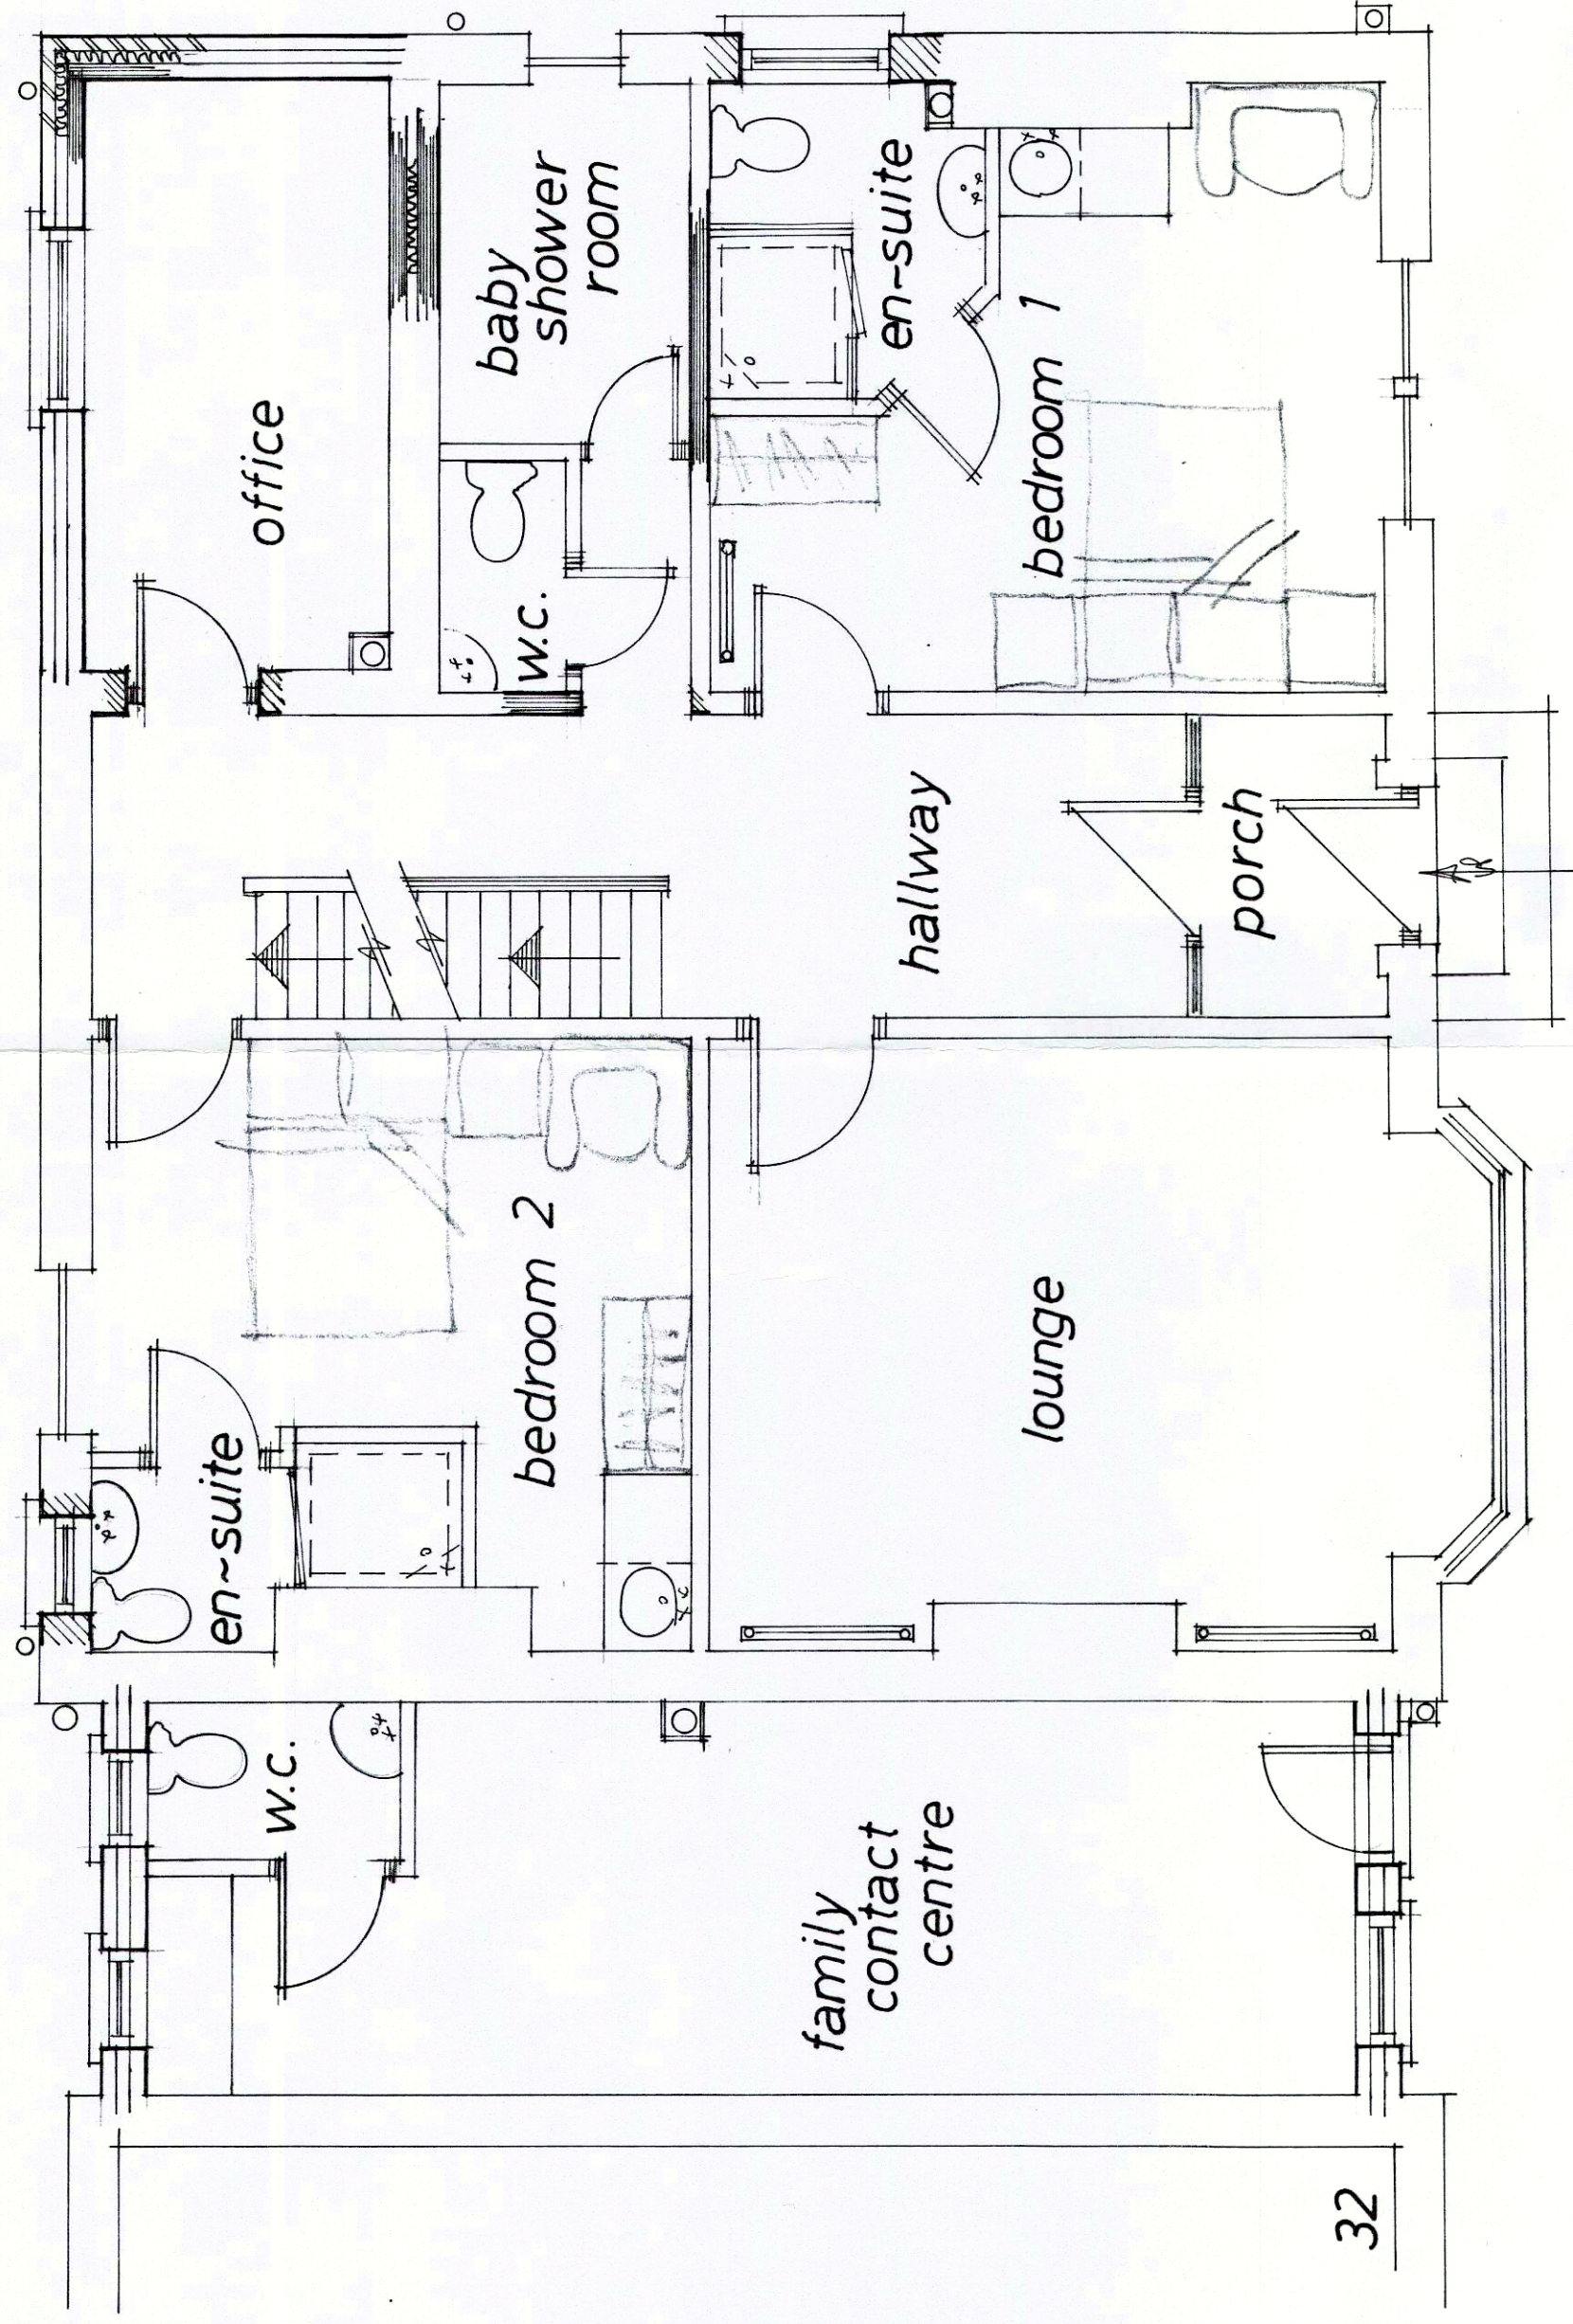

Ground Floor

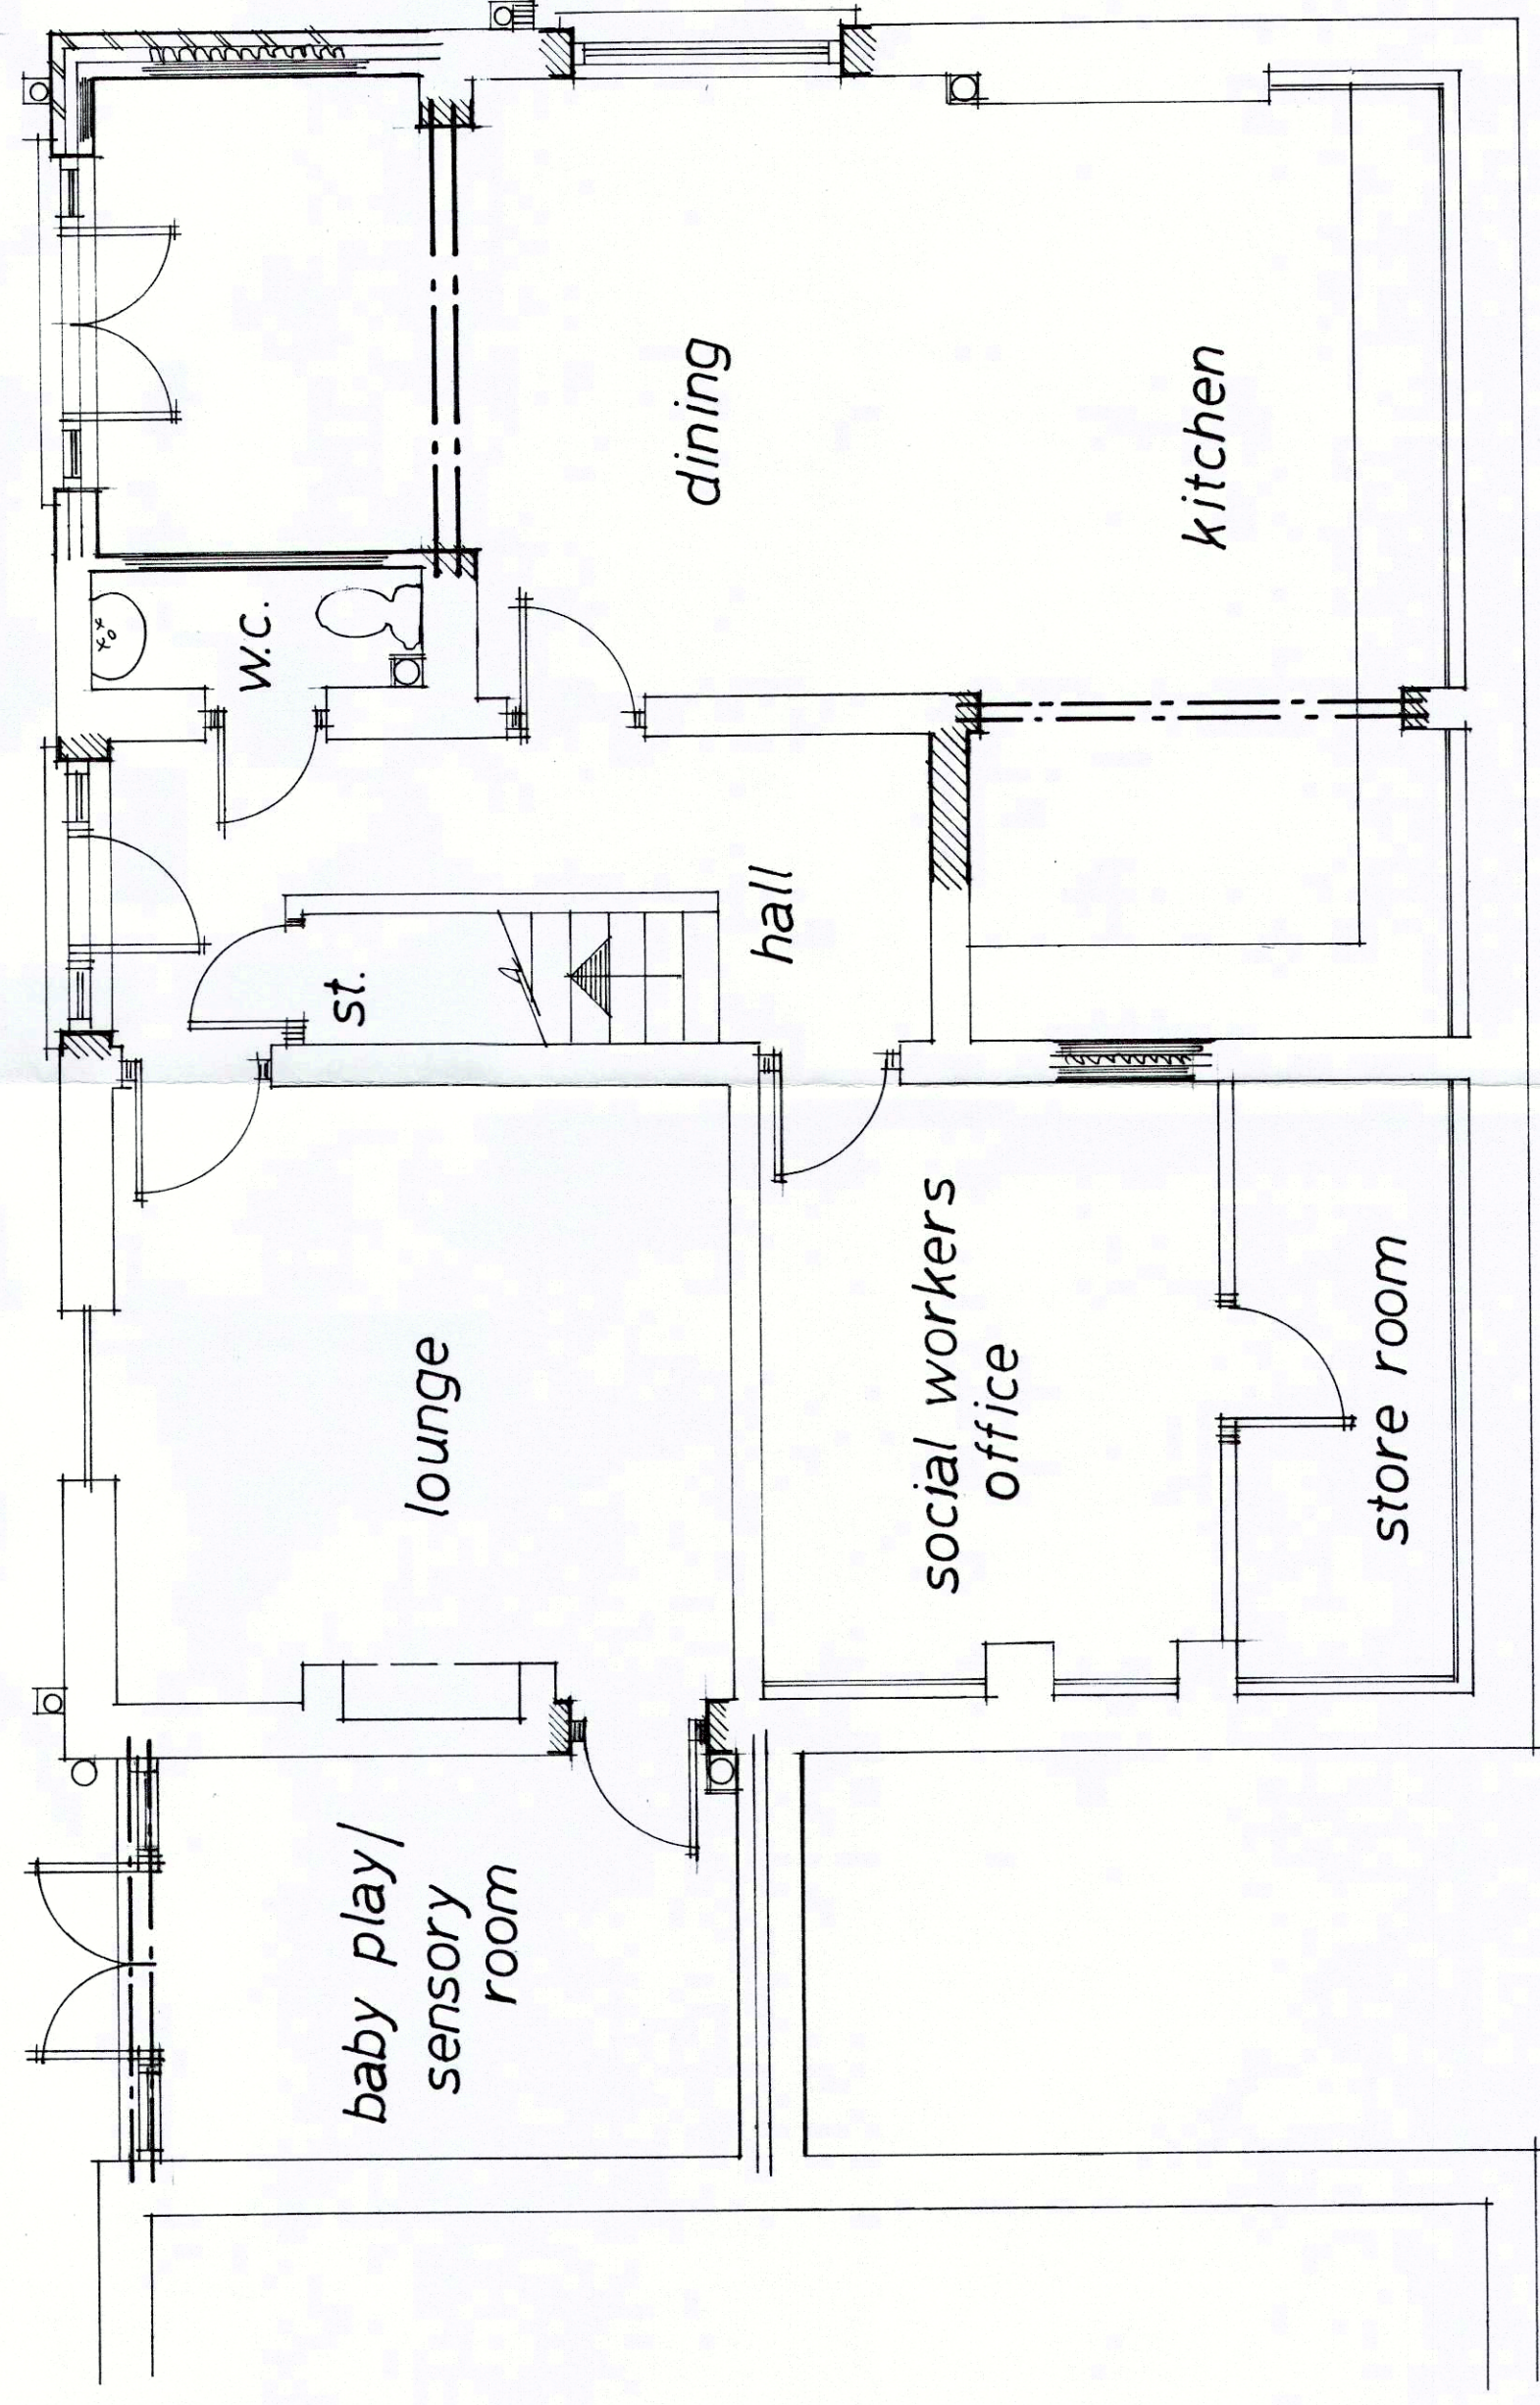

Lower Ground Floor

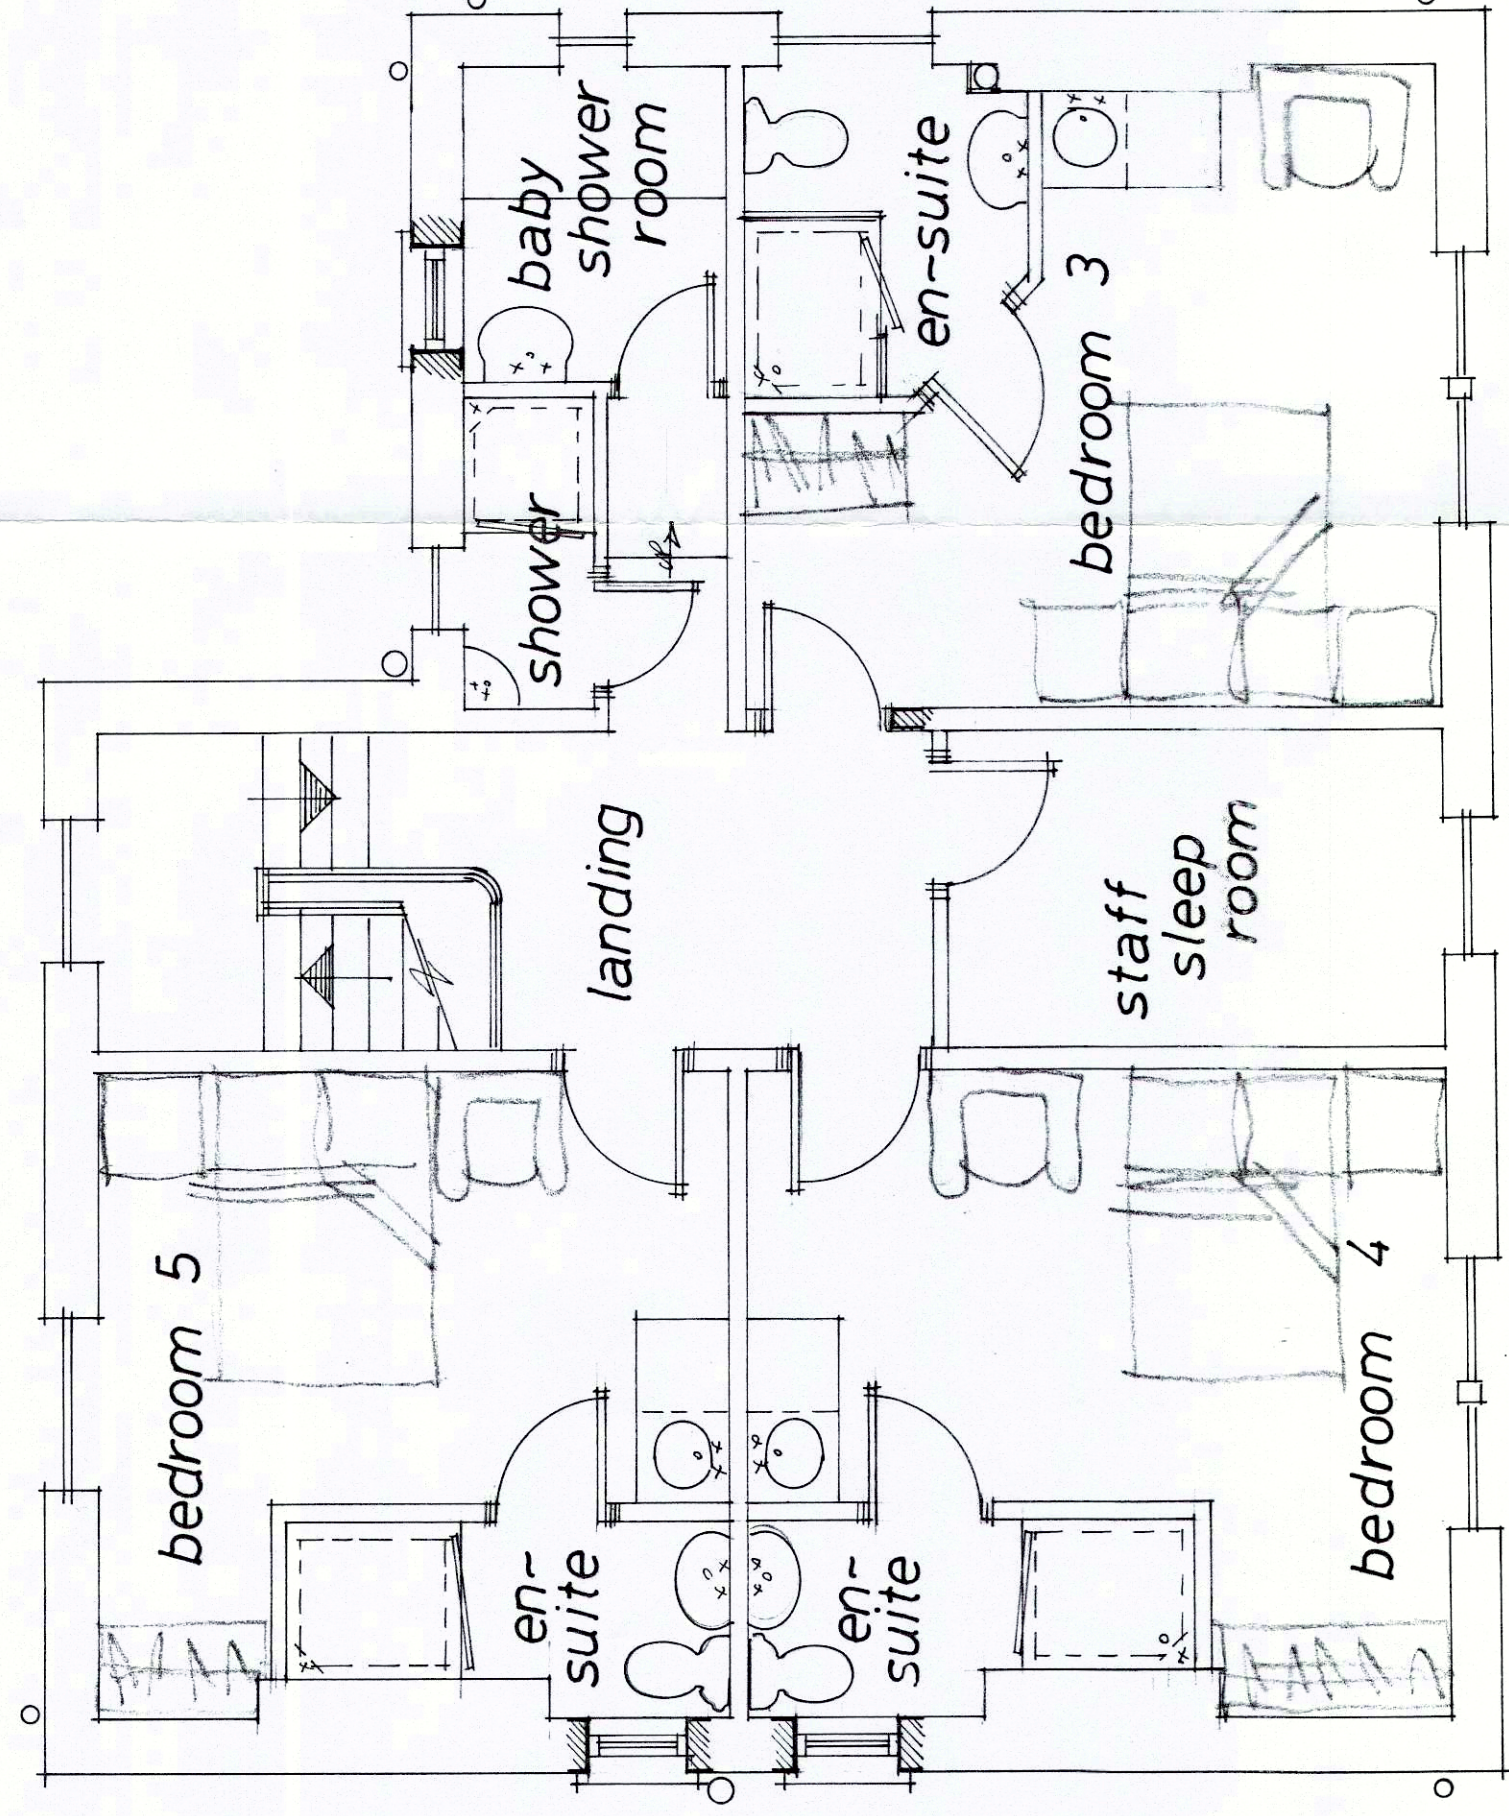

First Floor

Rev	Notes	Date
A	ISSUED FOR TENDERS	09/18

Garry Greetham Associates
Residential Design Consultant
Westwood House
18 Carr Lane
Tankersley
Barnsley S75 3BE
Tel(01226)746573

PROJECT: Extensions & Alterations
CLIENT: Precious Homes
TITLE: Layouts as Proposed
ADDRESS: 34 Cowher Road, Barnsley. S75 2AF
DRAWN BY: SPS
SCALE: 1:50
DATE: JUL 18
DRAWING No: 891-04
BY: A
Member of the Institution of Professional Technologists

Planning: 2018/0994 B/Regs: