


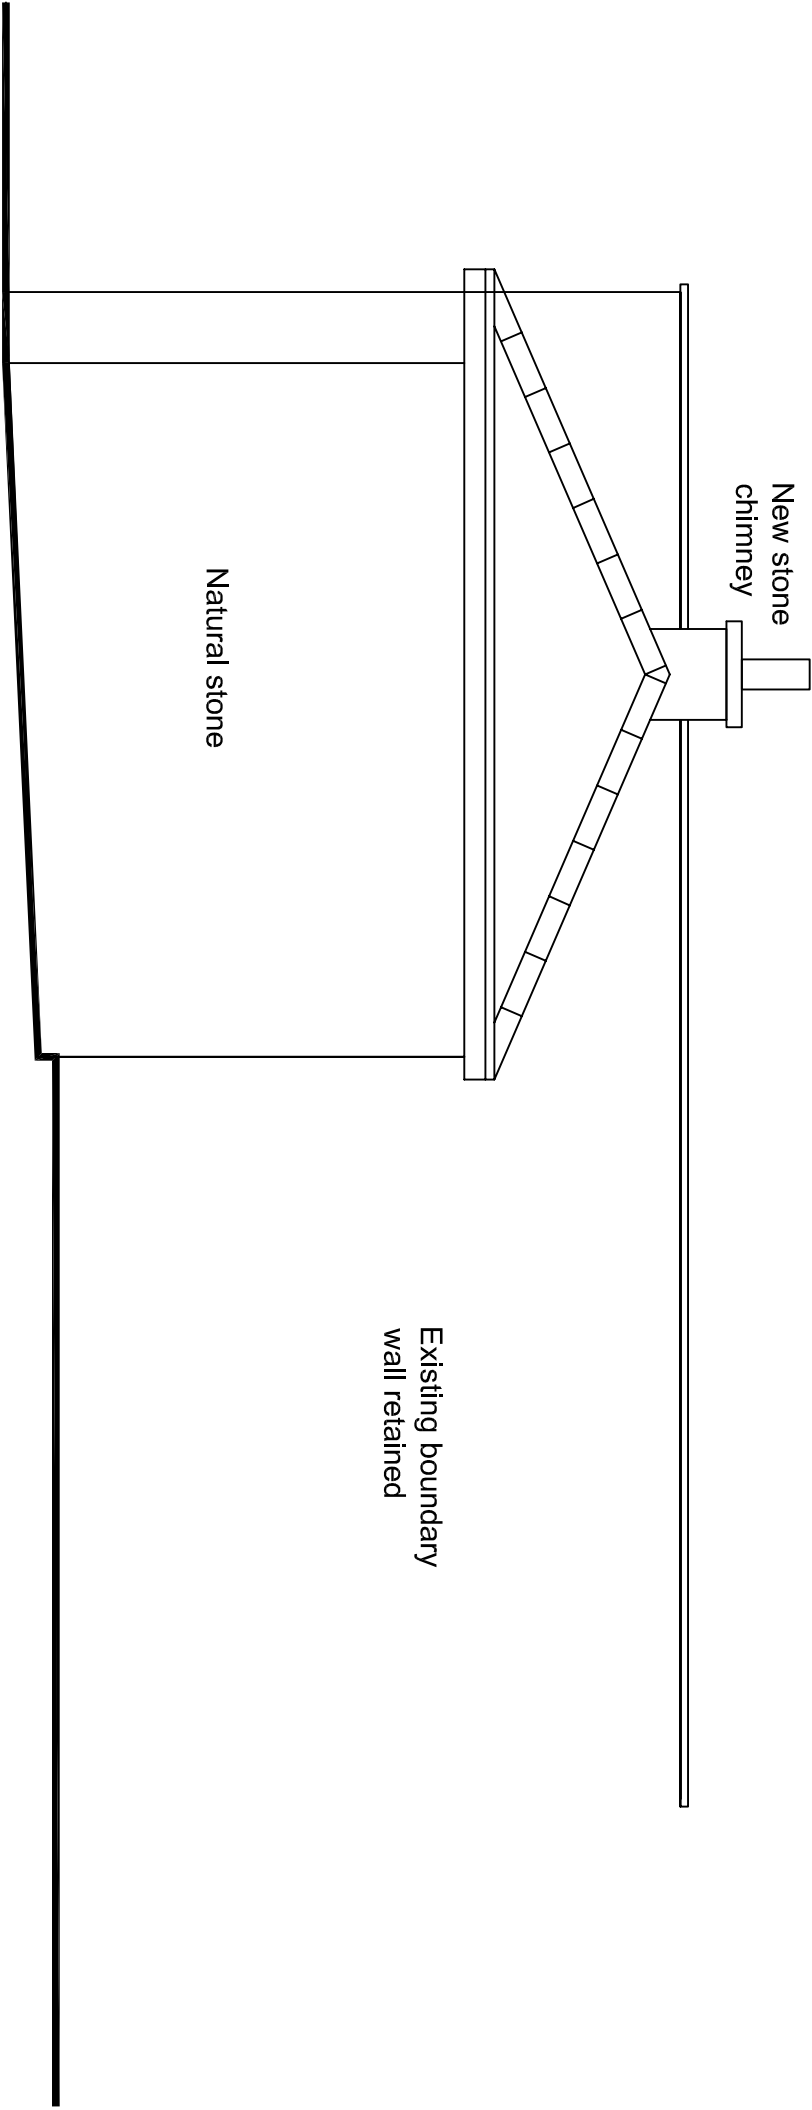

Proposed elevation

1:50

Revisions	D	Extension omitted	24-10-14
Revisions	C	Hipped roof added; stable doors shown	3-10-14
Revisions	B	Lean to roof added	19-09-14
Revisions	A	Extension reduced to 5530mm	19-08-14

This drawing is for planning permission only and is not a construction drawing.

Drawing Title	PROPOSED-ELEVATION		
Job No. - Dwg No.	TN/2014/7	-	-

Client: Terry Noyor
Westfield House Farm/Brookholes Lane;
Perrinsdon, Shetfield
S66 7PB

Scale, 1:50