
Simon Elliott Associates

Planning & Development Consultants

Land Adjoining Spring Terrace, Cote Lane, Thurgoland.

Proposed Construction of Detached Dwellinghouse.

Drawing No. SEA/884/G/007

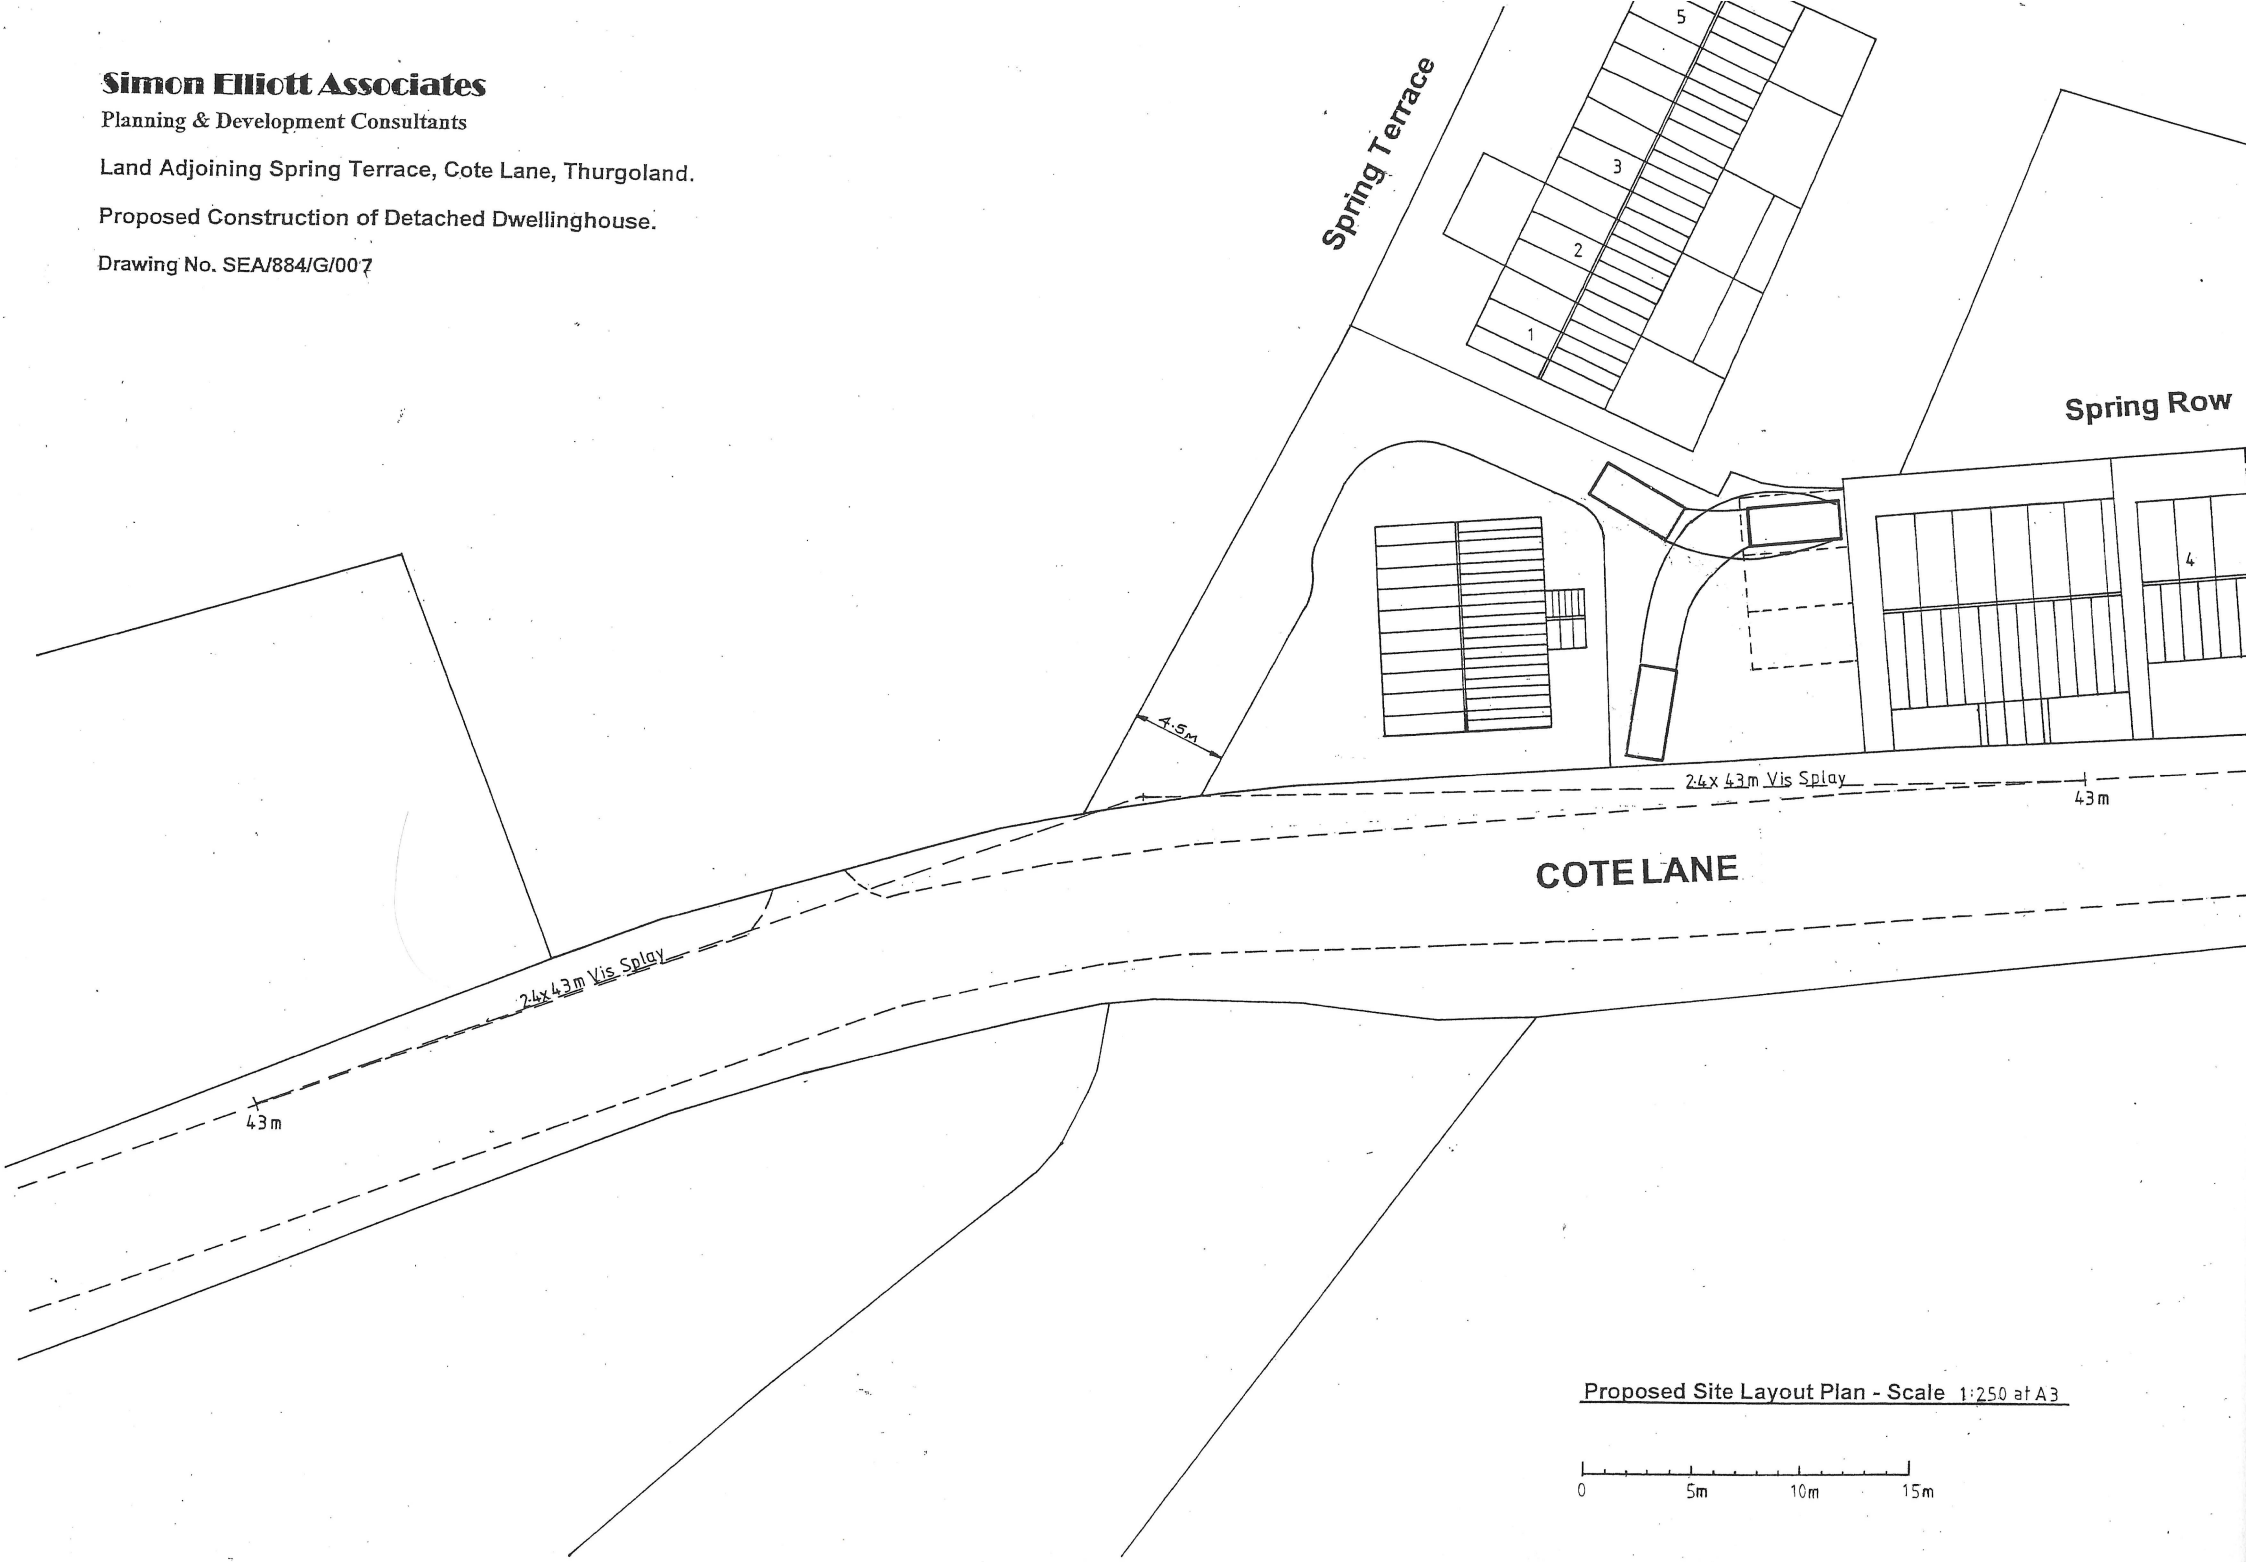

Proposed Site Layout Plan - Scale 1:250 at A3

0 5m 10m 15m