


PROPOSED WALL SETTING-OUT PLAN

Dimensioned wall plan; location plan has been submitted separately by the applicant.

WALL PLAN - 1:25

PROPERTY / GARDEN SIDE

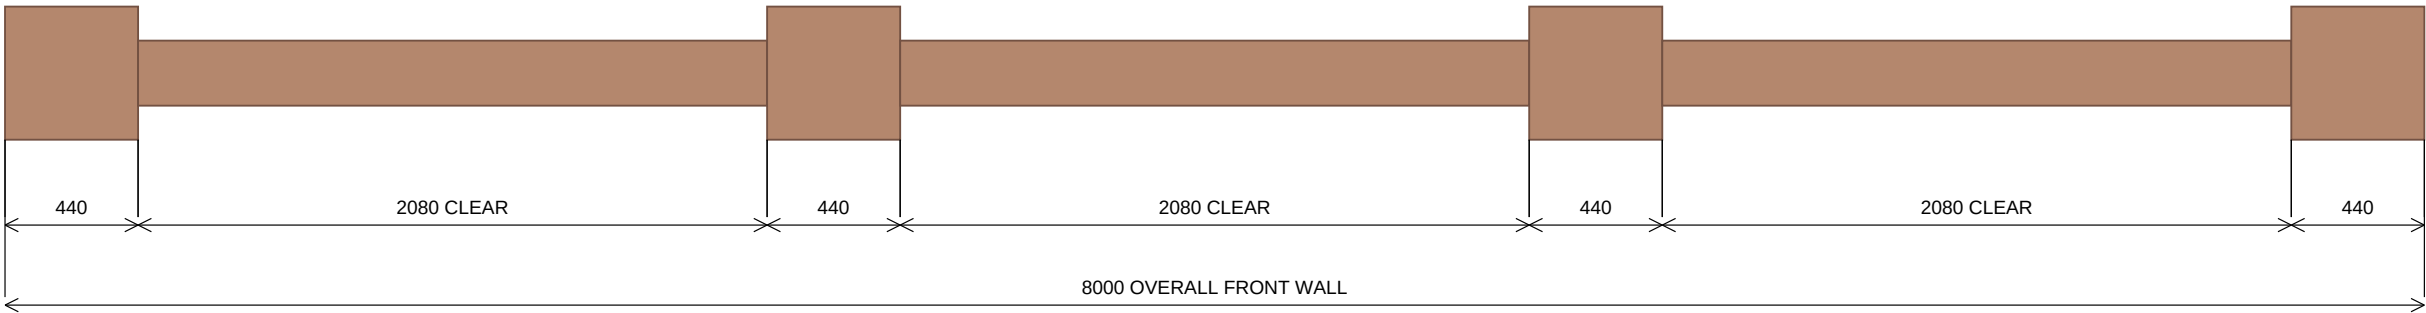

PUBLIC FOOTWAY / STAINCROSS COMMON SIDE

LEFT END CONNECTION - 1:10



New 440 pier/front wall positioned in front of retained nearer red pillar.
Short return runs back to tie into retained pillar. Grey gate beyond retained.

RIGHT END CONNECTION - 1:10



Front wall terminates at existing driveway-side pier and side return.
Existing parcel box remains on side return only; none on front elevation.