
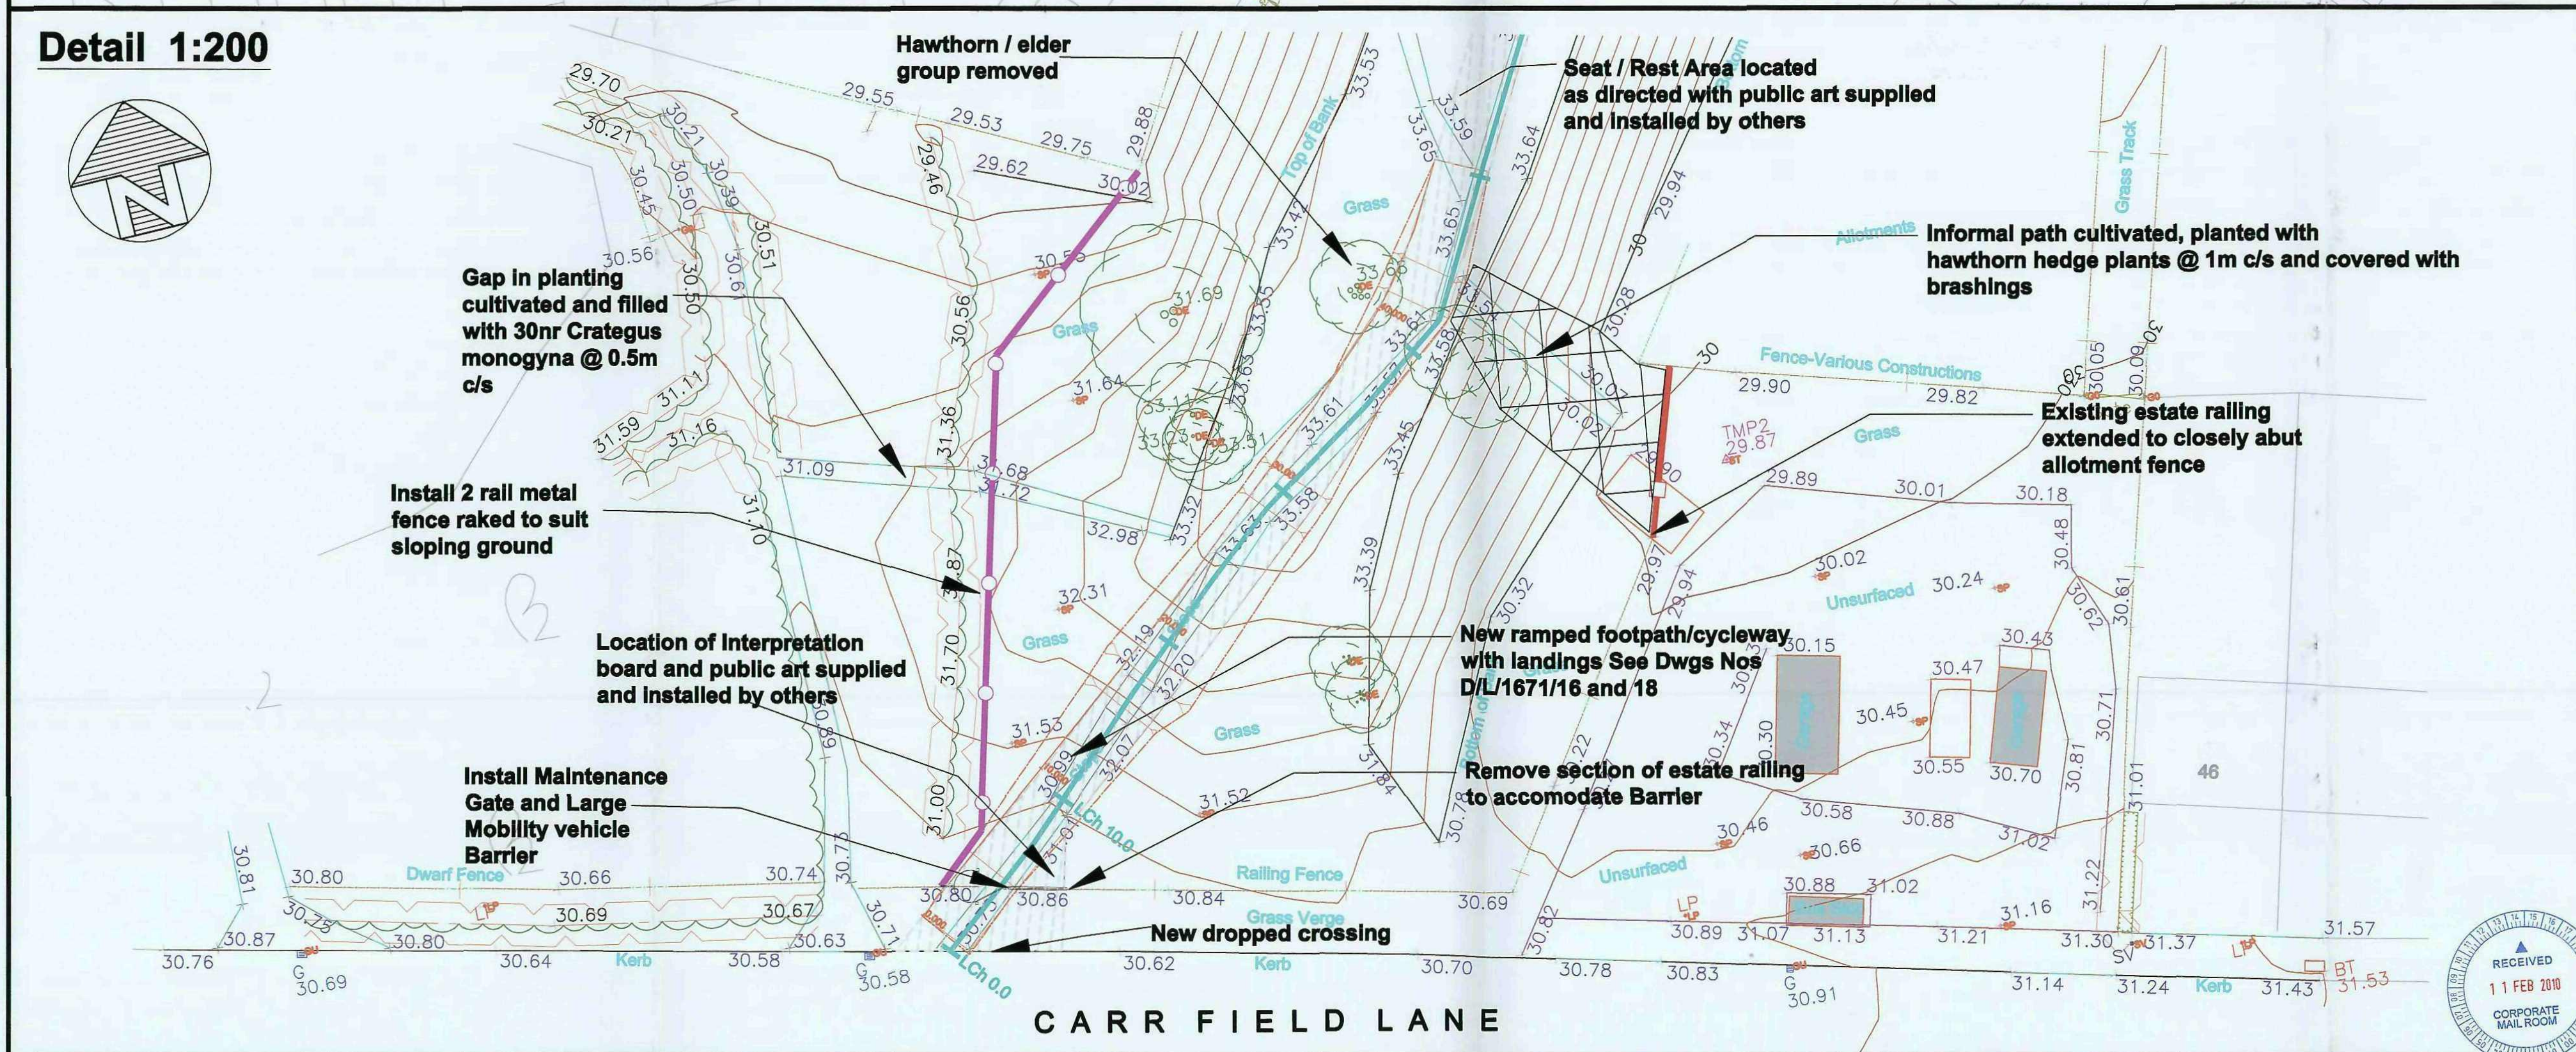


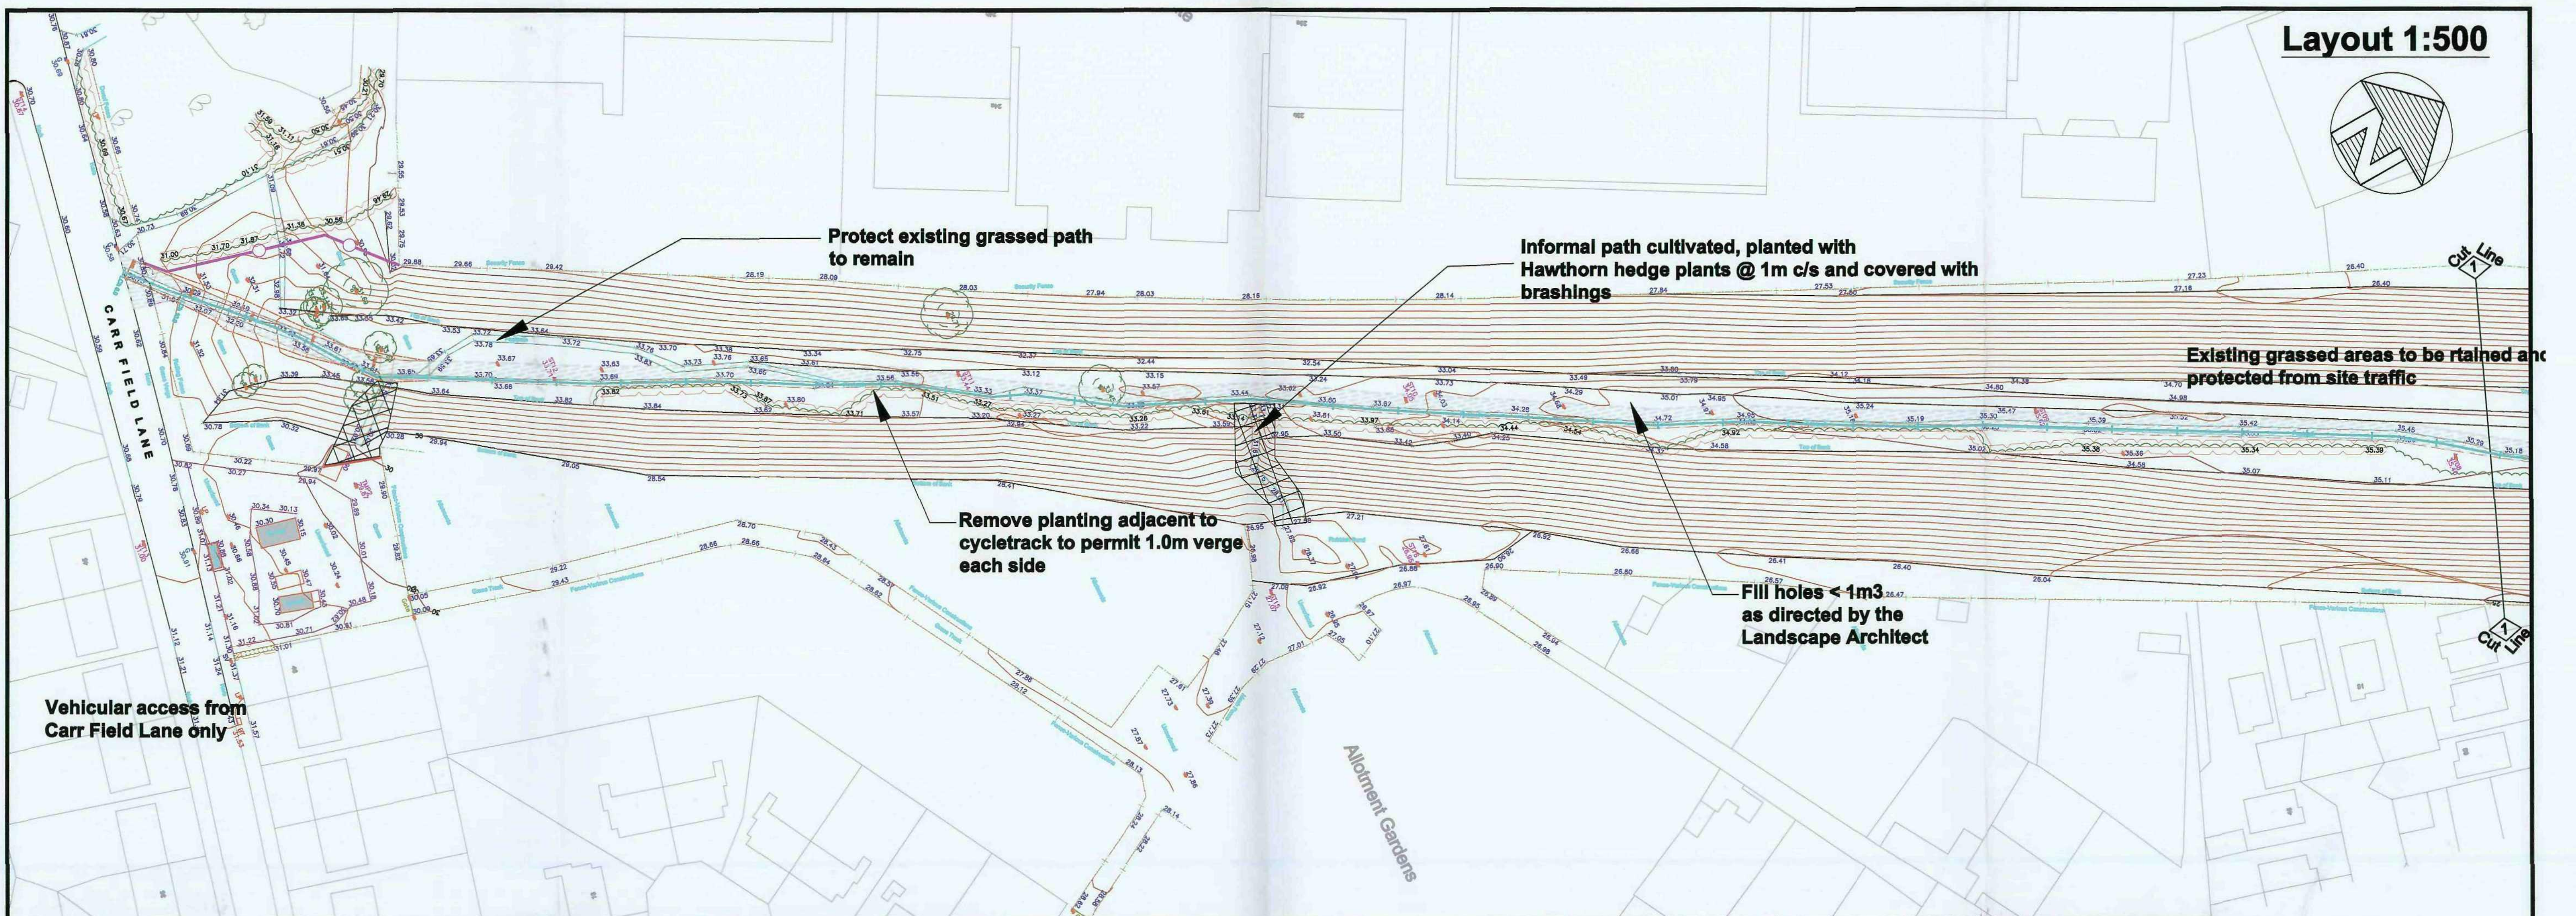

Rev.	By	Amendments	Date

This map is reproduced from Ordnance Survey material with the permission of Ordnance Survey on behalf of the Controller of Her Majesty's Stationery Office. © Crown Copyright. Unauthorised reproduction infringes Crown Copyright and may lead to prosecution or civil proceedings. LICENCE No. LA 100022284 Date of issue

©BMBC









BARNSELEY
Metropolitan Borough Council

Project
Deame Valley Greenheart Routeway

Drawing title
B2G - Proposals South Section

Scale 1:500	Drawn PC	Checked 	Date 4/09
Drawing No. D/L/1671/15			File

LANDSCAPE DESIGN GROUP
Assistant Director Mr.D.Williams,
Neighbourhood Services,
BMBC, Westgate Plaza 1,
PO Box 605, Barnsley, S70 9FF.
Tel. (01226) 770770 Fax. (01226) 772219

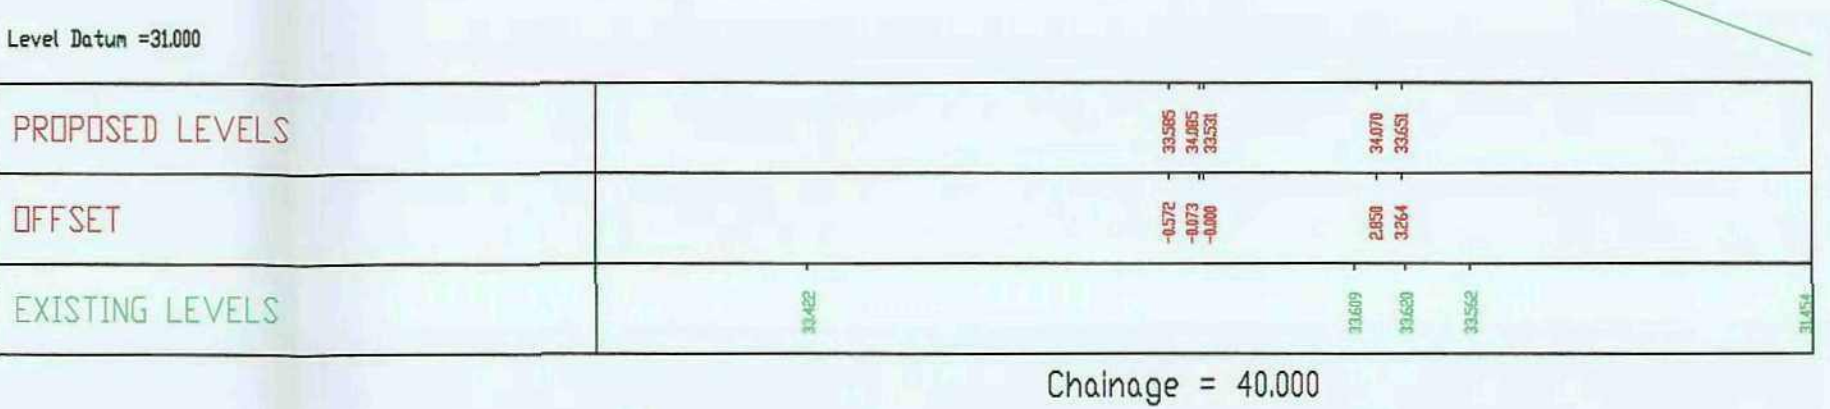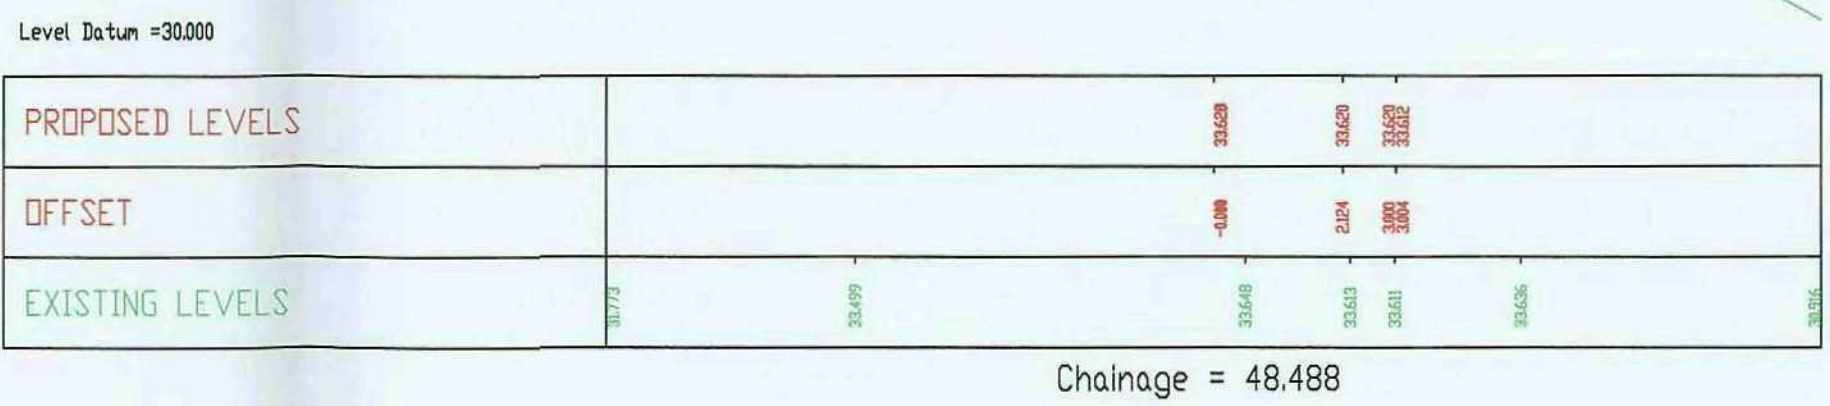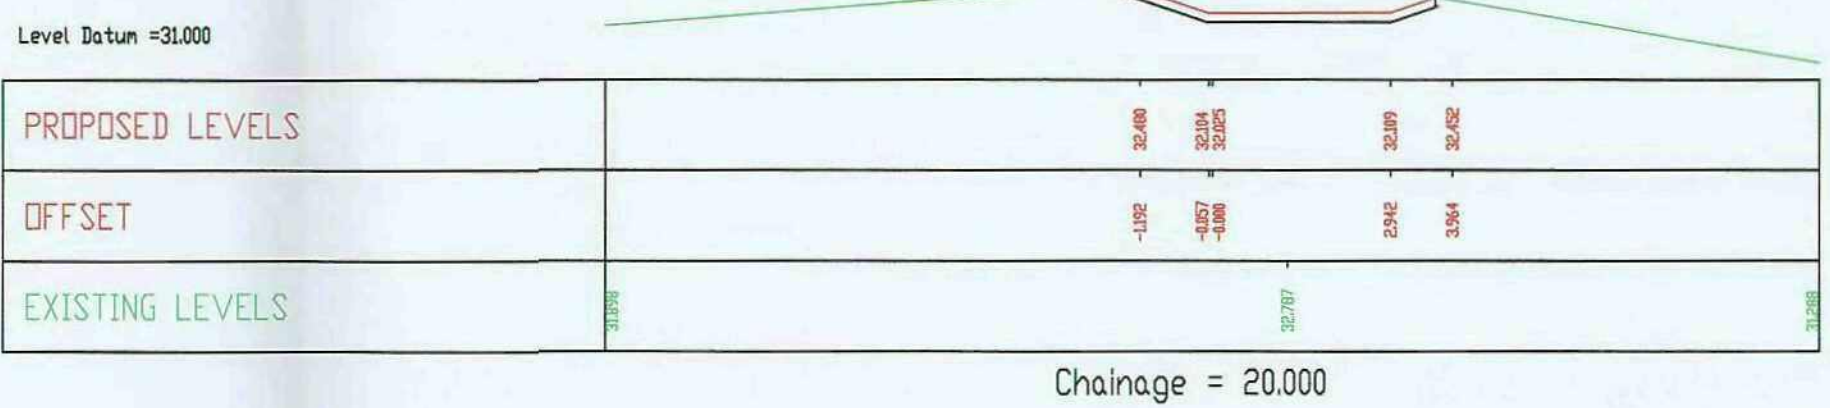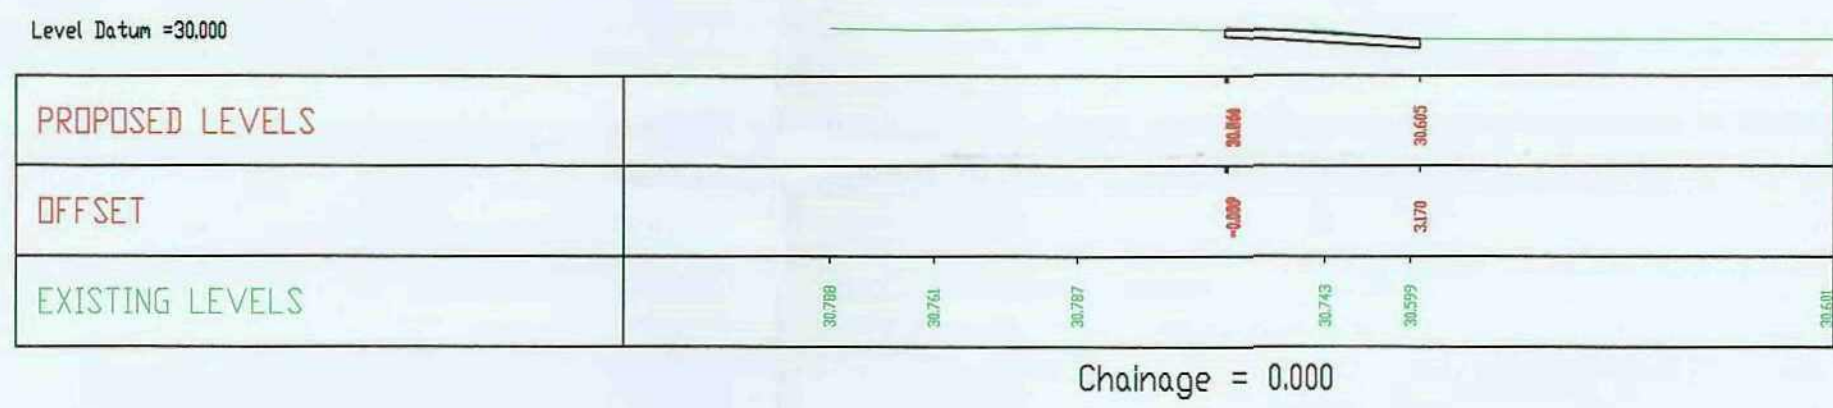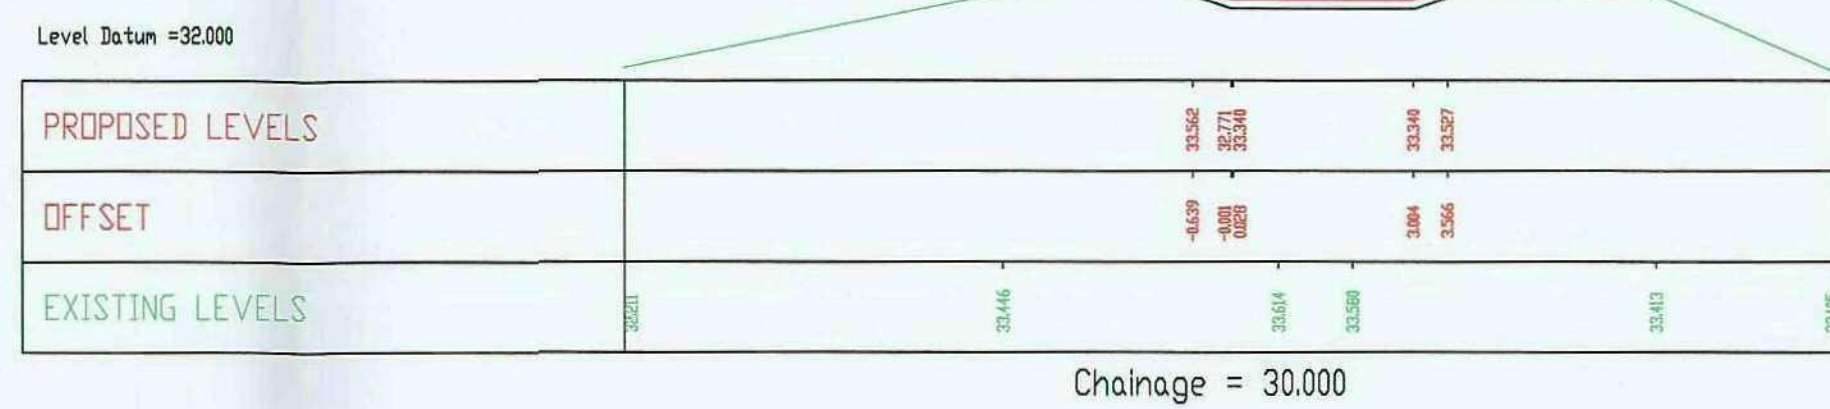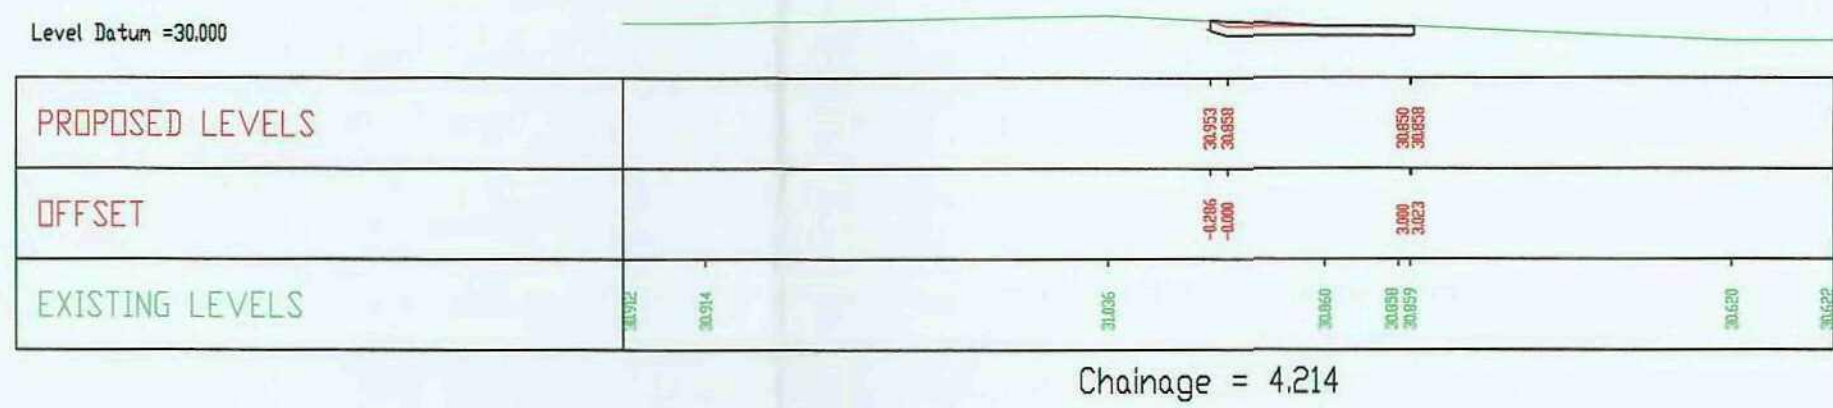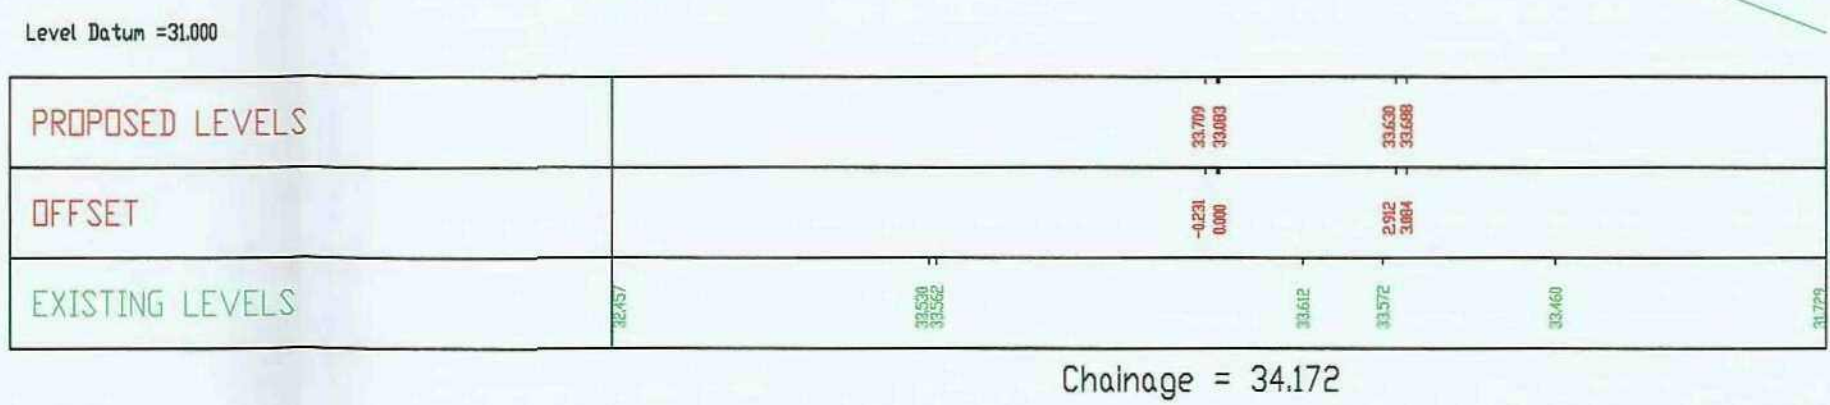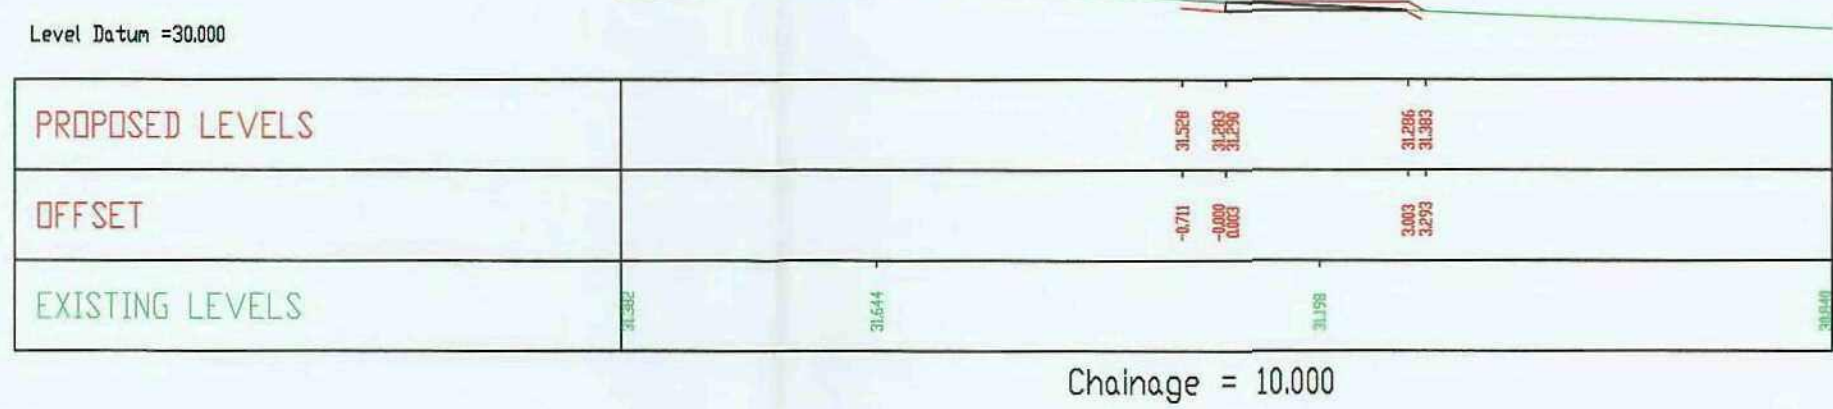

Rev.	By	Amendments	Date

This map is reproduced from Ordnance Survey material with the permission of Ordnance Survey on behalf of the Controller of Her Majesty's Stationery Office.
© CROWN COPYRIGHT
Unauthorized reproduction infringes Crown Copyright and may lead to prosecution or civil proceedings.
LICENCE No. LA 100022264
Date of issue: 11/08/2009

©BMBC





Project
Deane Valley
Green Heart Route Way

Drawing title
Carr Field Lane Entrance
Ramp sections Ch 0 - 40

Scale	Drawn	Checked	Date
1:1	KH/PC/SS		April '09
Drawing No.		File	
D/L/1671/18			

LANDSCAPE DESIGN GROUP
Assistant Director Mr.D.Williams,
Neighbourhood Services,
BMBC, Westgate Plaza 1,
PO Box 605, Barnsley. S70 9FF.
Tel. (01226) 770770 Fax. (01226) 772219



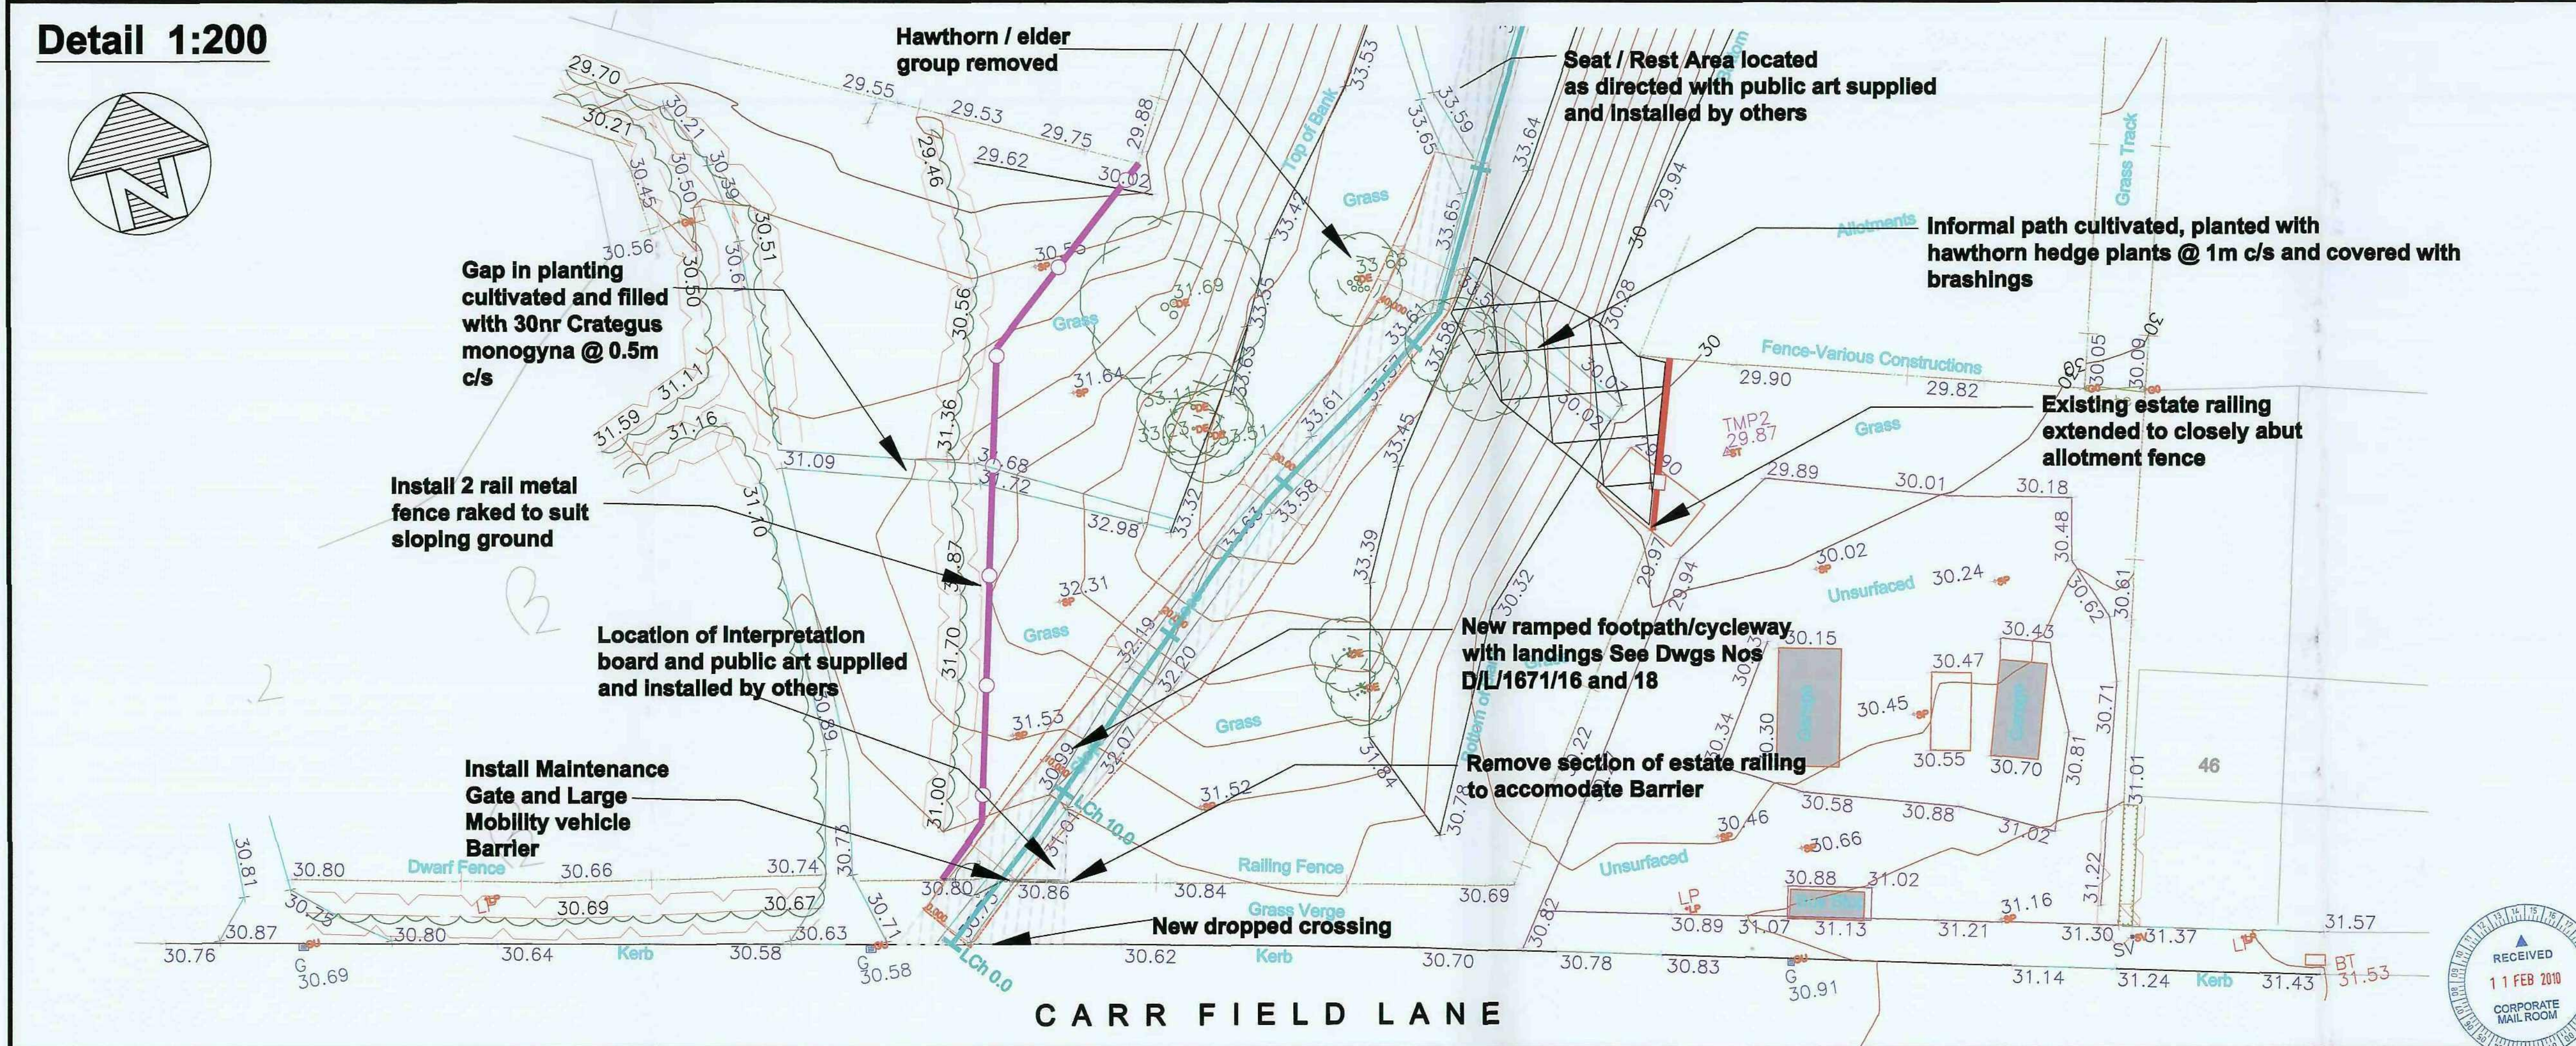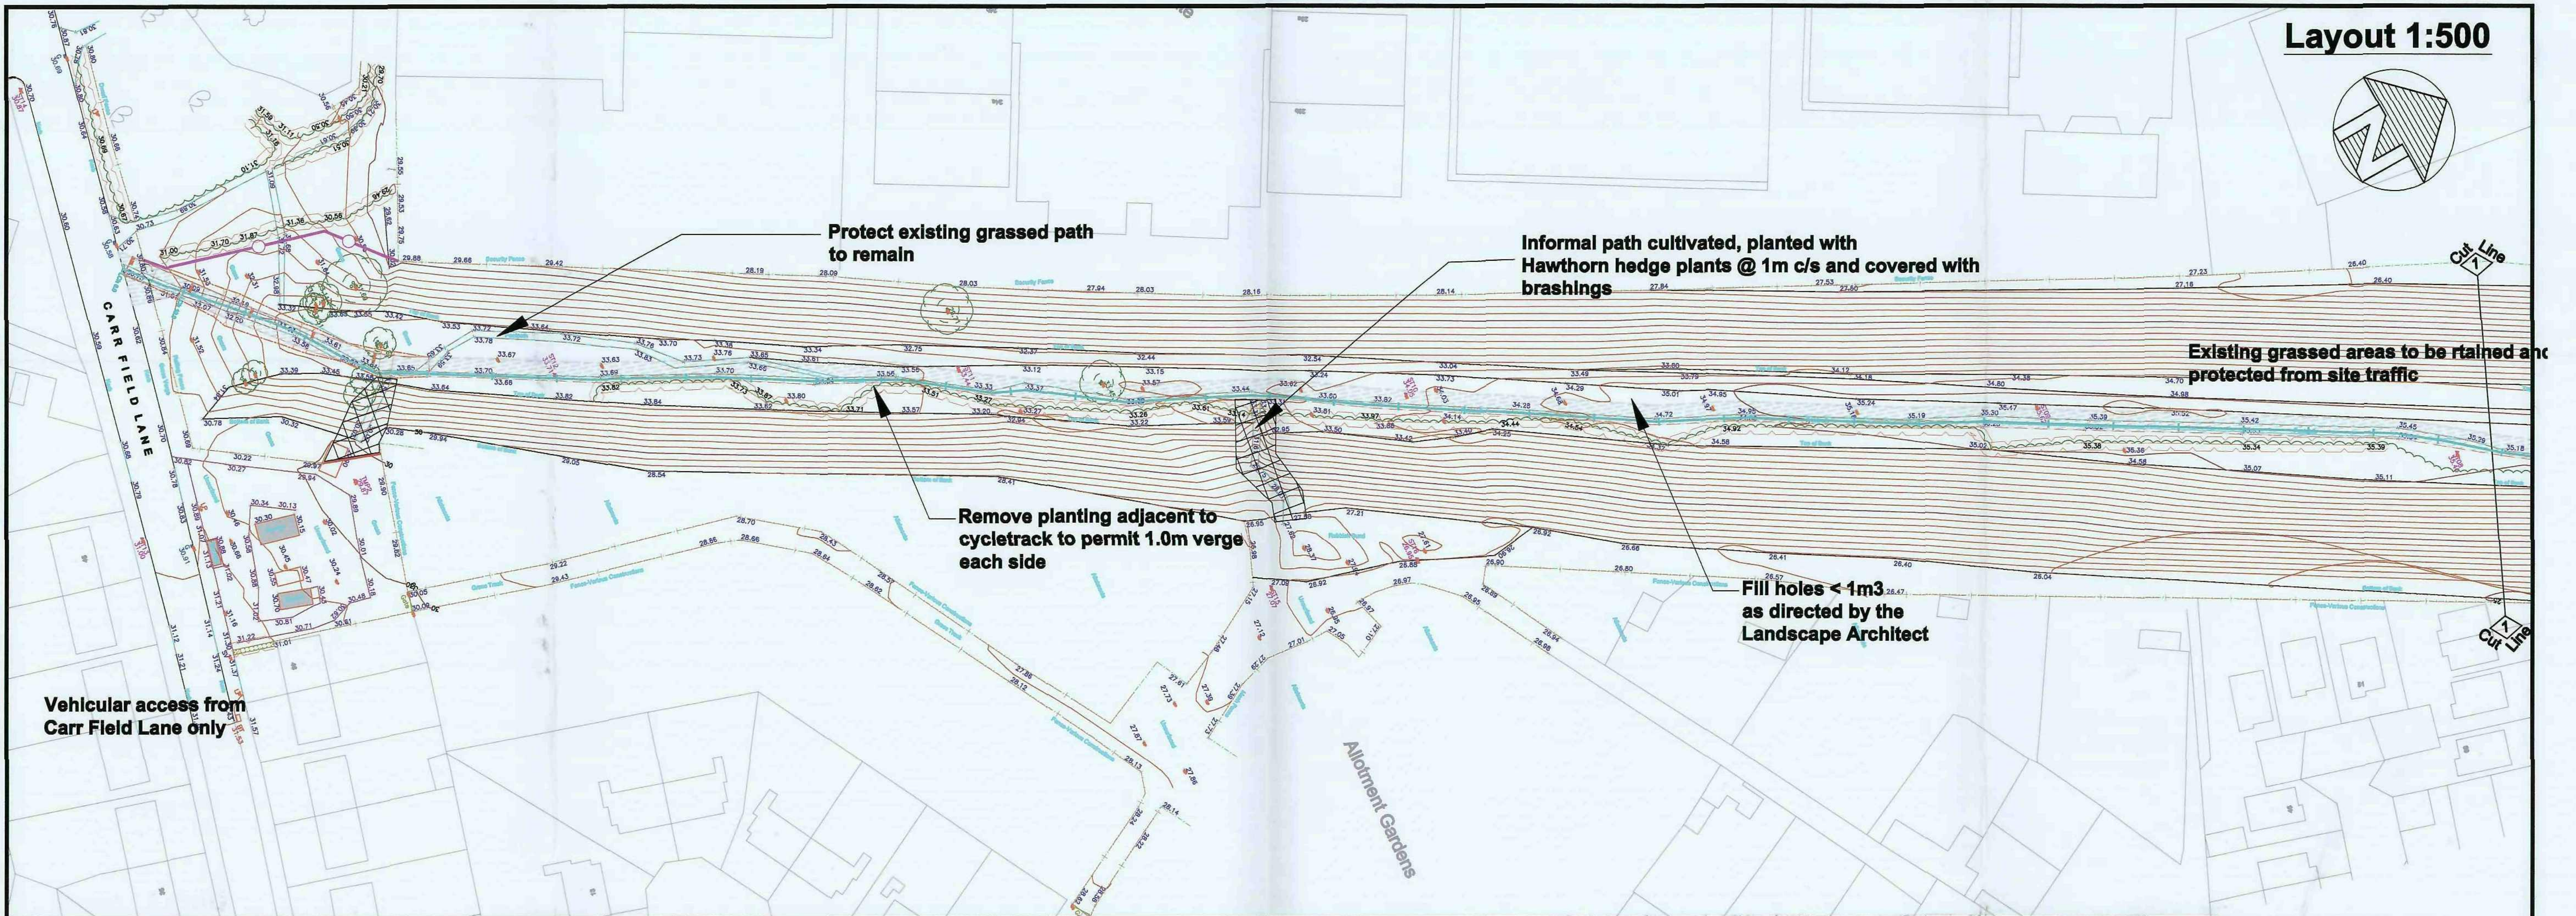

Rev.	By	Amendments	Date

This map is reproduced from Ordnance Survey material with the permission of Ordnance Survey on behalf of the Controller of Her Majesty's Stationary Office.
© CROWN COPYRIGHT
Unauthorized reproduction infringes Crown Copyright and may lead to prosecution or civil proceedings.
LICENCE No. LA 100022504
Date of issue

©BMBC

BARNSELEY
Metropolitan Borough Council

Project
**Deame Valley
Greenheart Routeway**

Drawing title
**B2G - Proposals
South Section**

Scale
1:500


Drawn
PC

Checked

Date
4/09

Drawing No.
D/L/1671/15



LANDSCAPE DESIGN GROUP
Assistant Director Mr.D.Williams,
Neighbourhood Services,
BMBC, Westgate Plaza 1,
PO Box 605, Barnsley, S70 9FF.
Tel. (01226) 770770 Fax. (01226) 772219

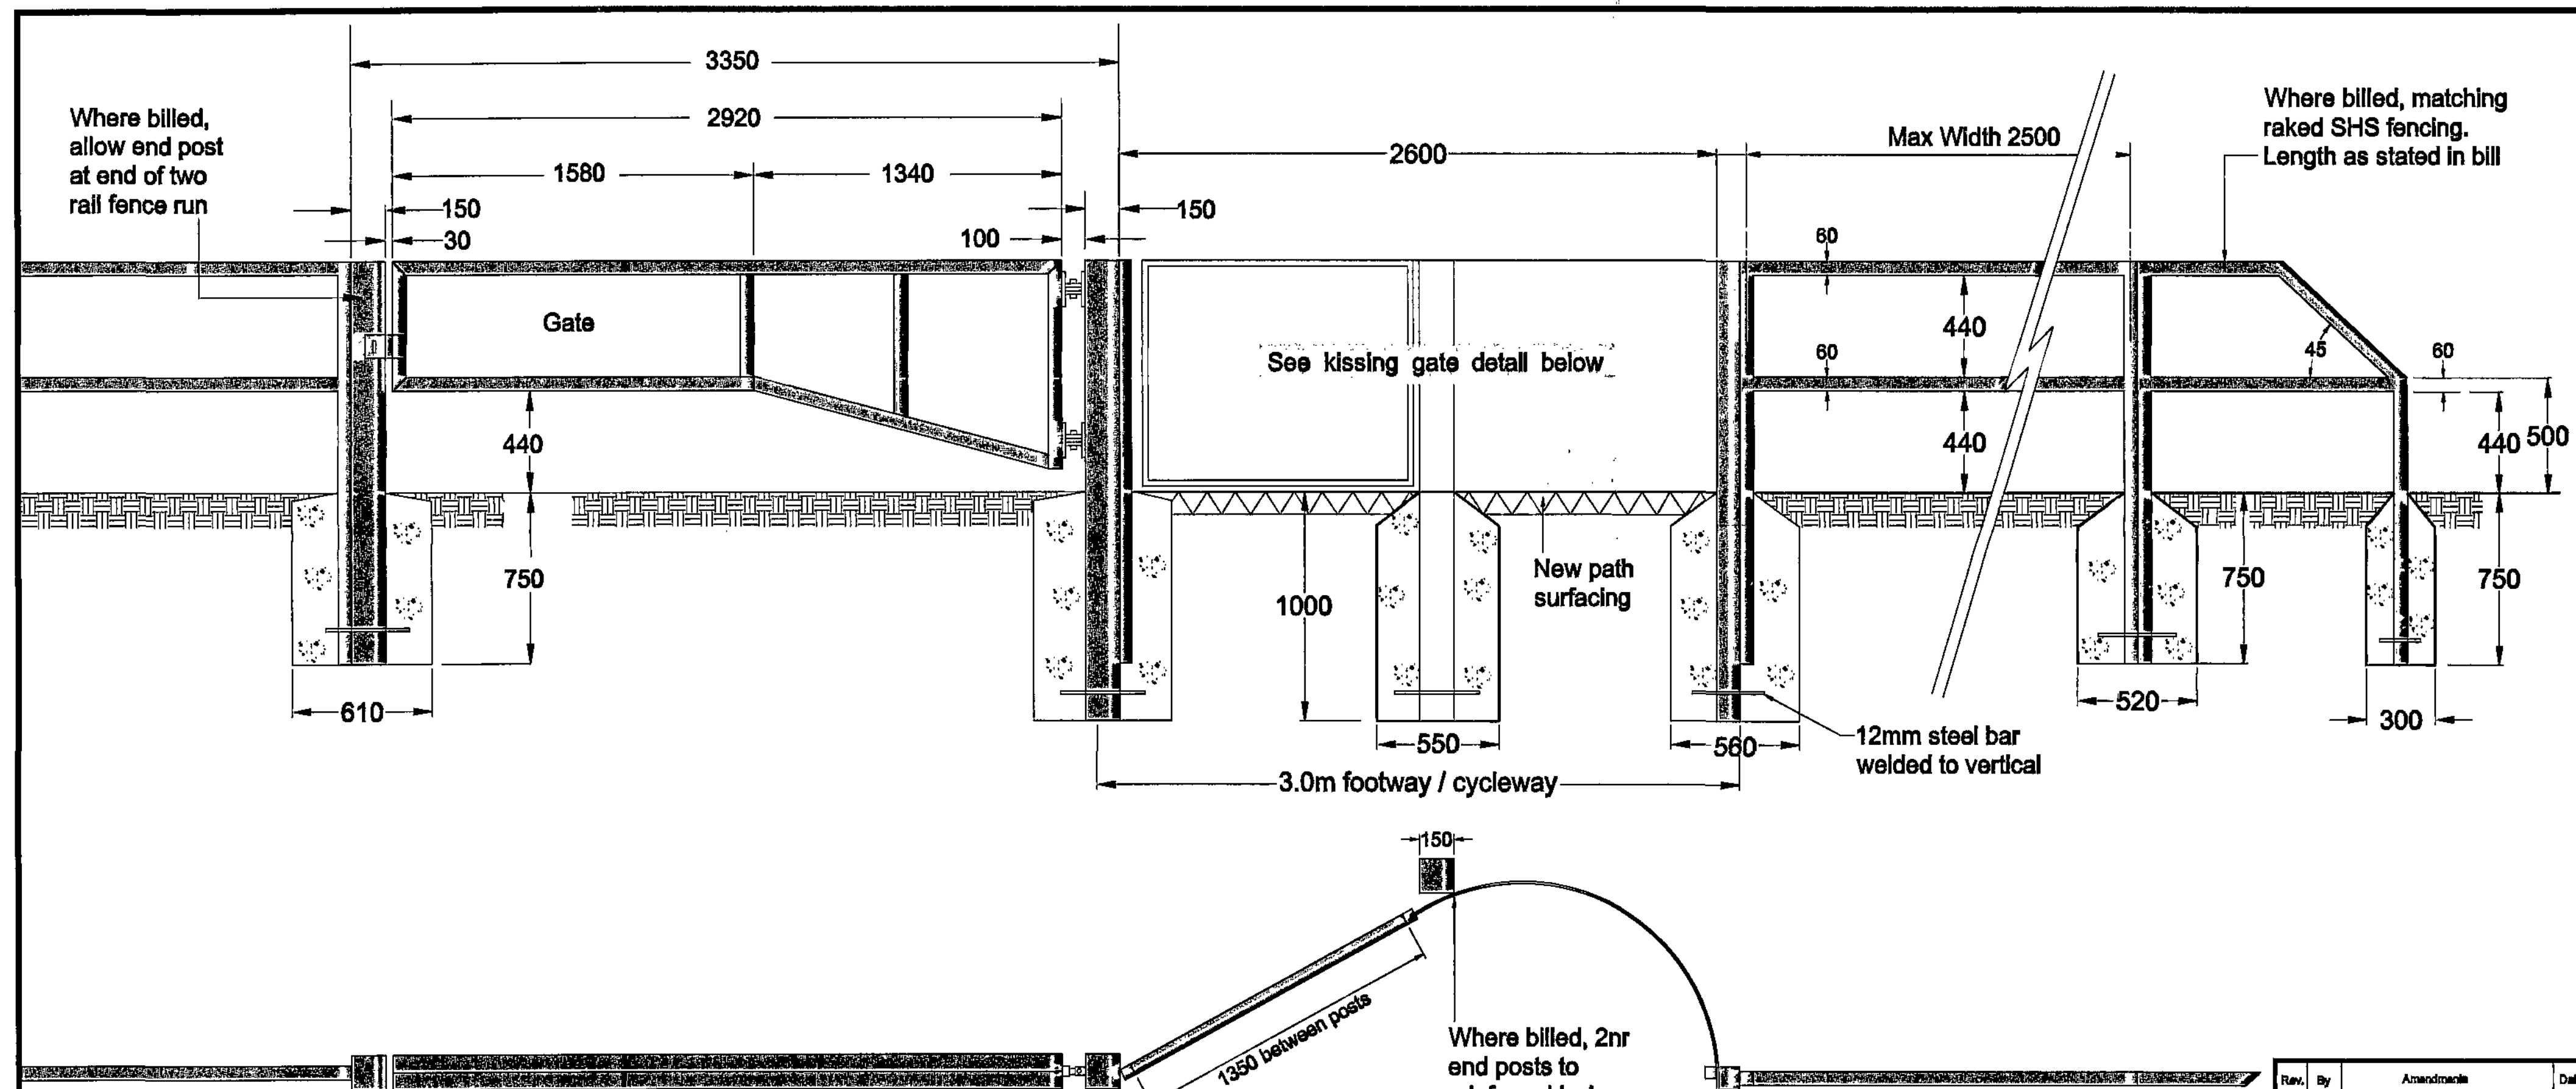

- NOTES**
- 1 Concrete surrounds to fence posts to be C20P mix in accordance with BS 5328 using sulphate resisting cement unless shown otherwise.
 - 2 All vertical posts to have a 12mm diameter steel bar welded to base.
 - 3 Fencing to be fabricated from 60x60x4mm S.H.S. Fence end posts to be fabricated from 150x150x8mm S.H.S.
 - 4 Kissing gate end posts to be fabricated from 100x100x4mm S.H.S.
 - 5 Where billed, in locations where fencing abuts, the uprights shall be RHS 30x60mm and pre-drilled to receive M7 bolts.
 - 6 All metalwork to have letters BMBC welded on prior to galvanising, 40mm high, on each main post and rail.
 - 7 All steelwork to be hot dipped galvanised to BS 1461.
 - 8 All vent holes to be sealed after galvanising.
 - 9 All posts to be sealed with capping plates.
 - 10 All welds to be 6mm continuous fillet or butt welds.
 - 11 Where billed, all metal to be painted in accordance with the specification.

ALL DIMENSIONS ARE IN MILLIMETRES

Woodstock Kissing Gate for Large Mobility Vehicles by Centrewire Ltd.
Galvanised steel hoops 35x3 RSF, MARLOW 1.2m heavy duty galvanised plain gate with integral H-frame posts 50x50 SHS, self-closing gate system and RADLOCK latch system, auto latch. Height 1m-1.2m, maximum length in fenceline 2.6m, width across hoops 1.7m.

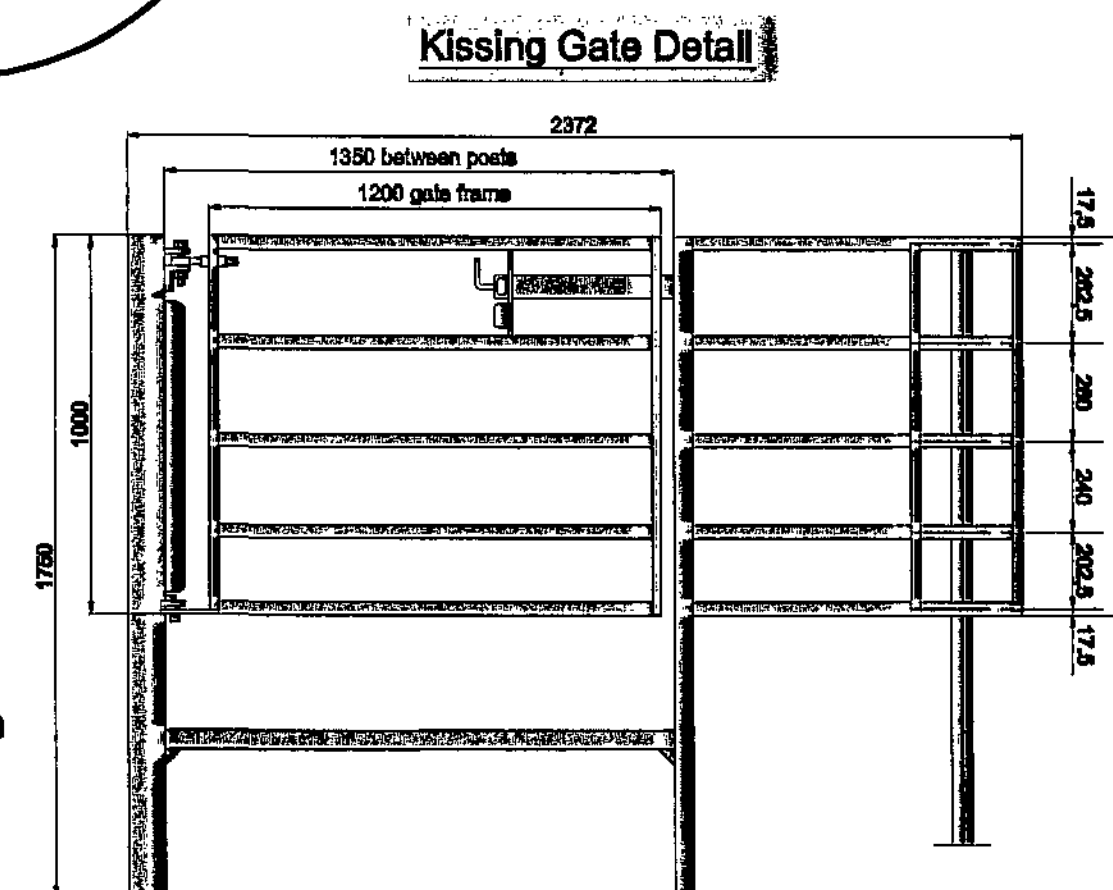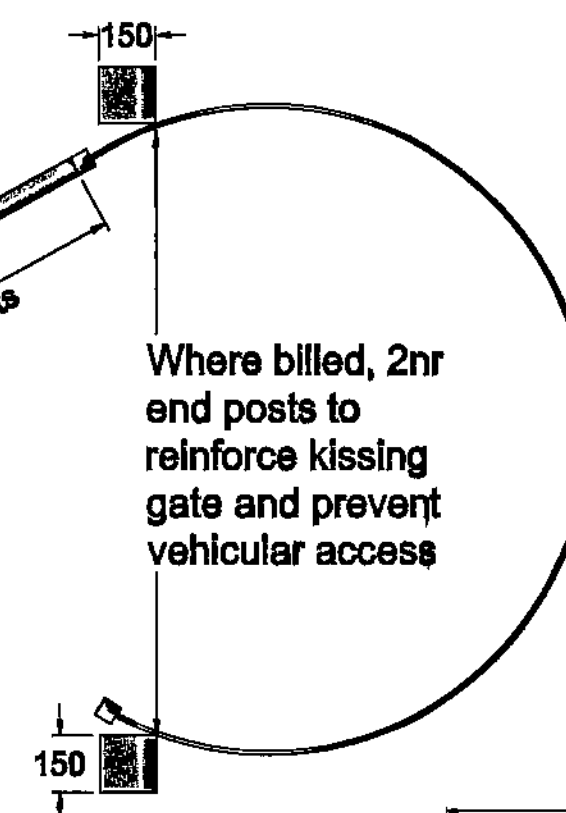

Rev.	By	Amendments	Date
BARNESLEY Metropolitan Borough Council			
CONSTRUCTION DETAIL			
Drawing title: METAL 2-RAIL FENCE WITH LARGE MOBILITY VEHICLE KISSING GATE AND HORSE FRIENDLY VEHICLE BARRIER ARRANGEMENT			
Scale:	1:20	Drawn:	PC/SS
Checked:		Date:	Apr 09
Drawn by:	D / L / 3700 / 300		File:
LANDSCAPE DESIGN GROUP Assistant Director Mr.D.Williams, Neighbourhood Services, BMBC, Westgate Plaza 1, PO Box 605, Barnsley, S70 9FF. Tel. (01226) 770770 Fax. (01226) 772219			