



- 1) This drawing and the design and details depicted thereon are the copyright of Peter Dimberline Chartered Architect.
- 2) All dimensions on this drawing are to be checked by the Contractor and any discrepancies are to be reported to the Architect.
- 3) Do not scale critical dimensions off this drawing.
- 4) Contractor to ensure that all Health & Safety requirements (CDM Regulations) in relation to this project will be complied with.

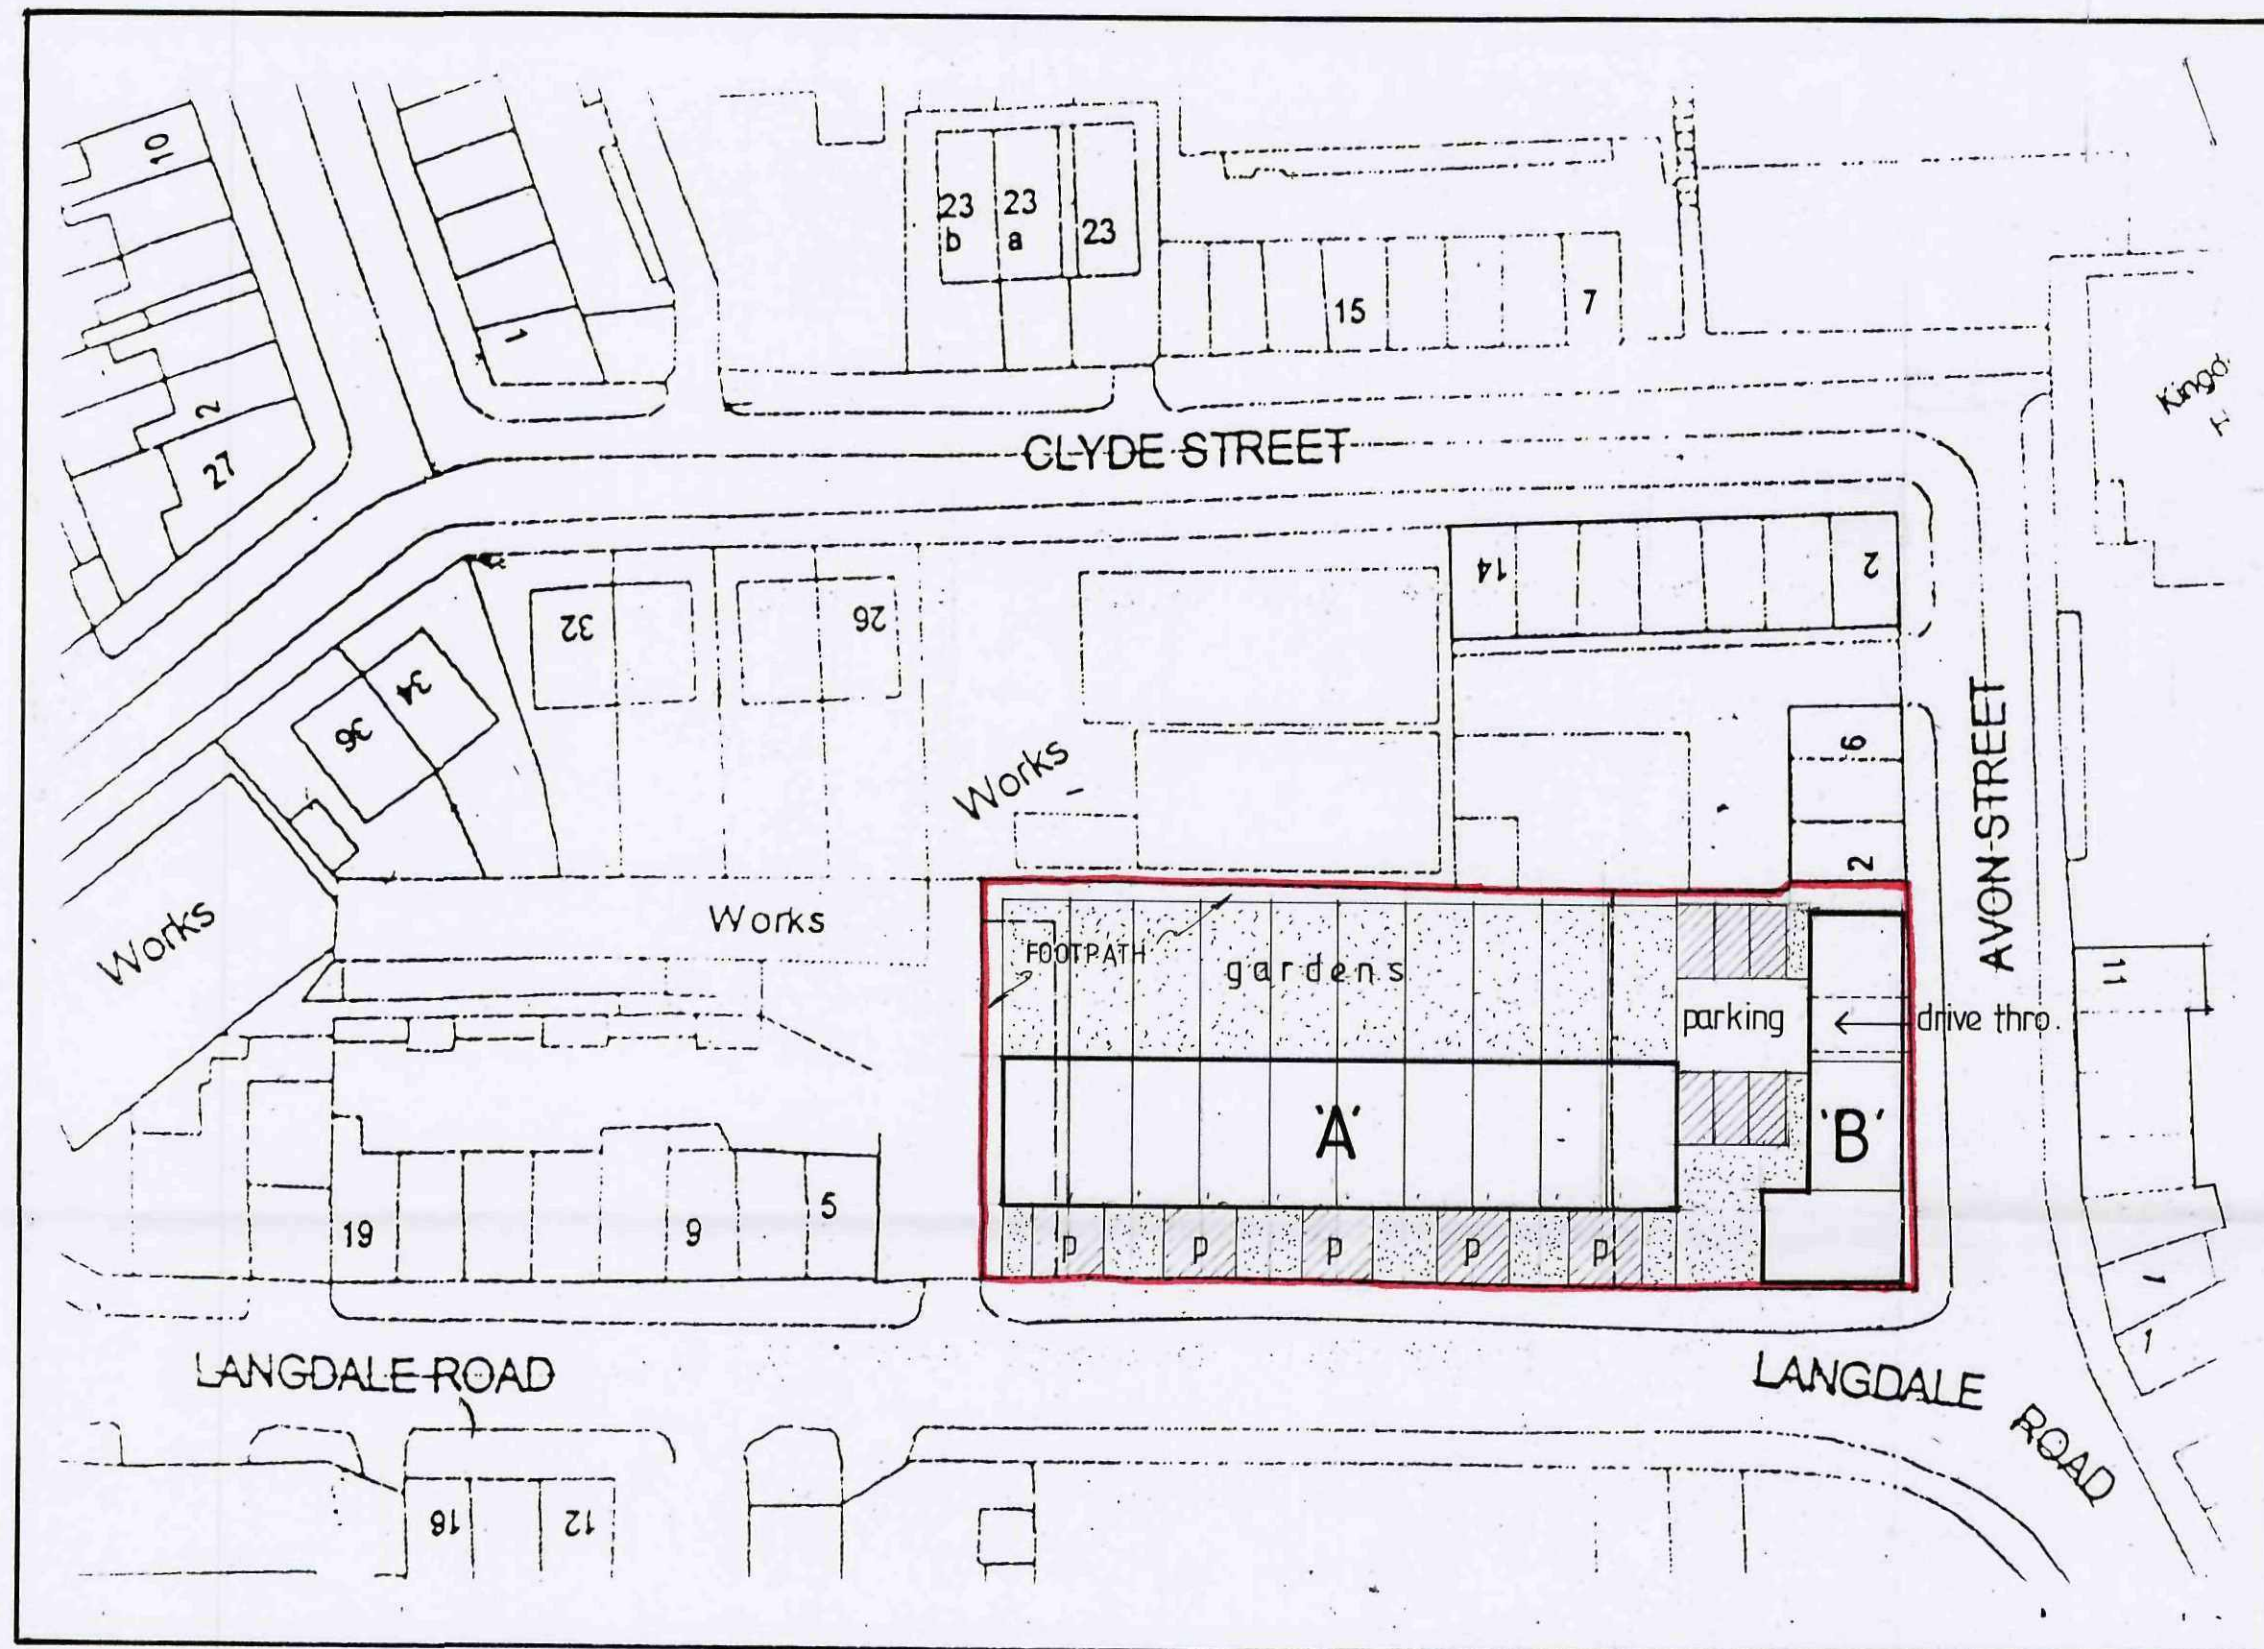

PROPOSED SITE LAYOUT 1:500.

Block 'A' 10 N° Town houses (2.5 / 3 Storey)

Block 'B' 8 N° Apartments (2.5 / 3 Storey)

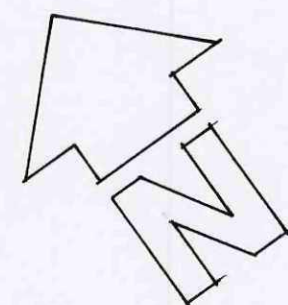

REVISIONS


BMSG
17 JUL 2007
E. POST

PETER DIMBERLINE
CHARTERED ARCHITECT

Dip. Arch RIBA

2 TIPSEY COURT
WAKEFIELD ROAD
STAINCROSS
BARNSELY S75 6FZ

TEL/FAX (01226) 390947

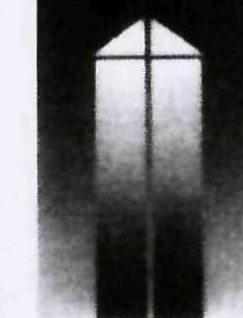

CLIENT
Barnsley Footwear Distributors Ltd.

PROJECT
Proposed residential development.

LOCATION
3 Langdale Road, Barnsley.

DRAWING
Proposed site layout.

SCALES 1:500, DATE July /07

DRWG. No. 2007/020/01. DRAWN BY PD

REV