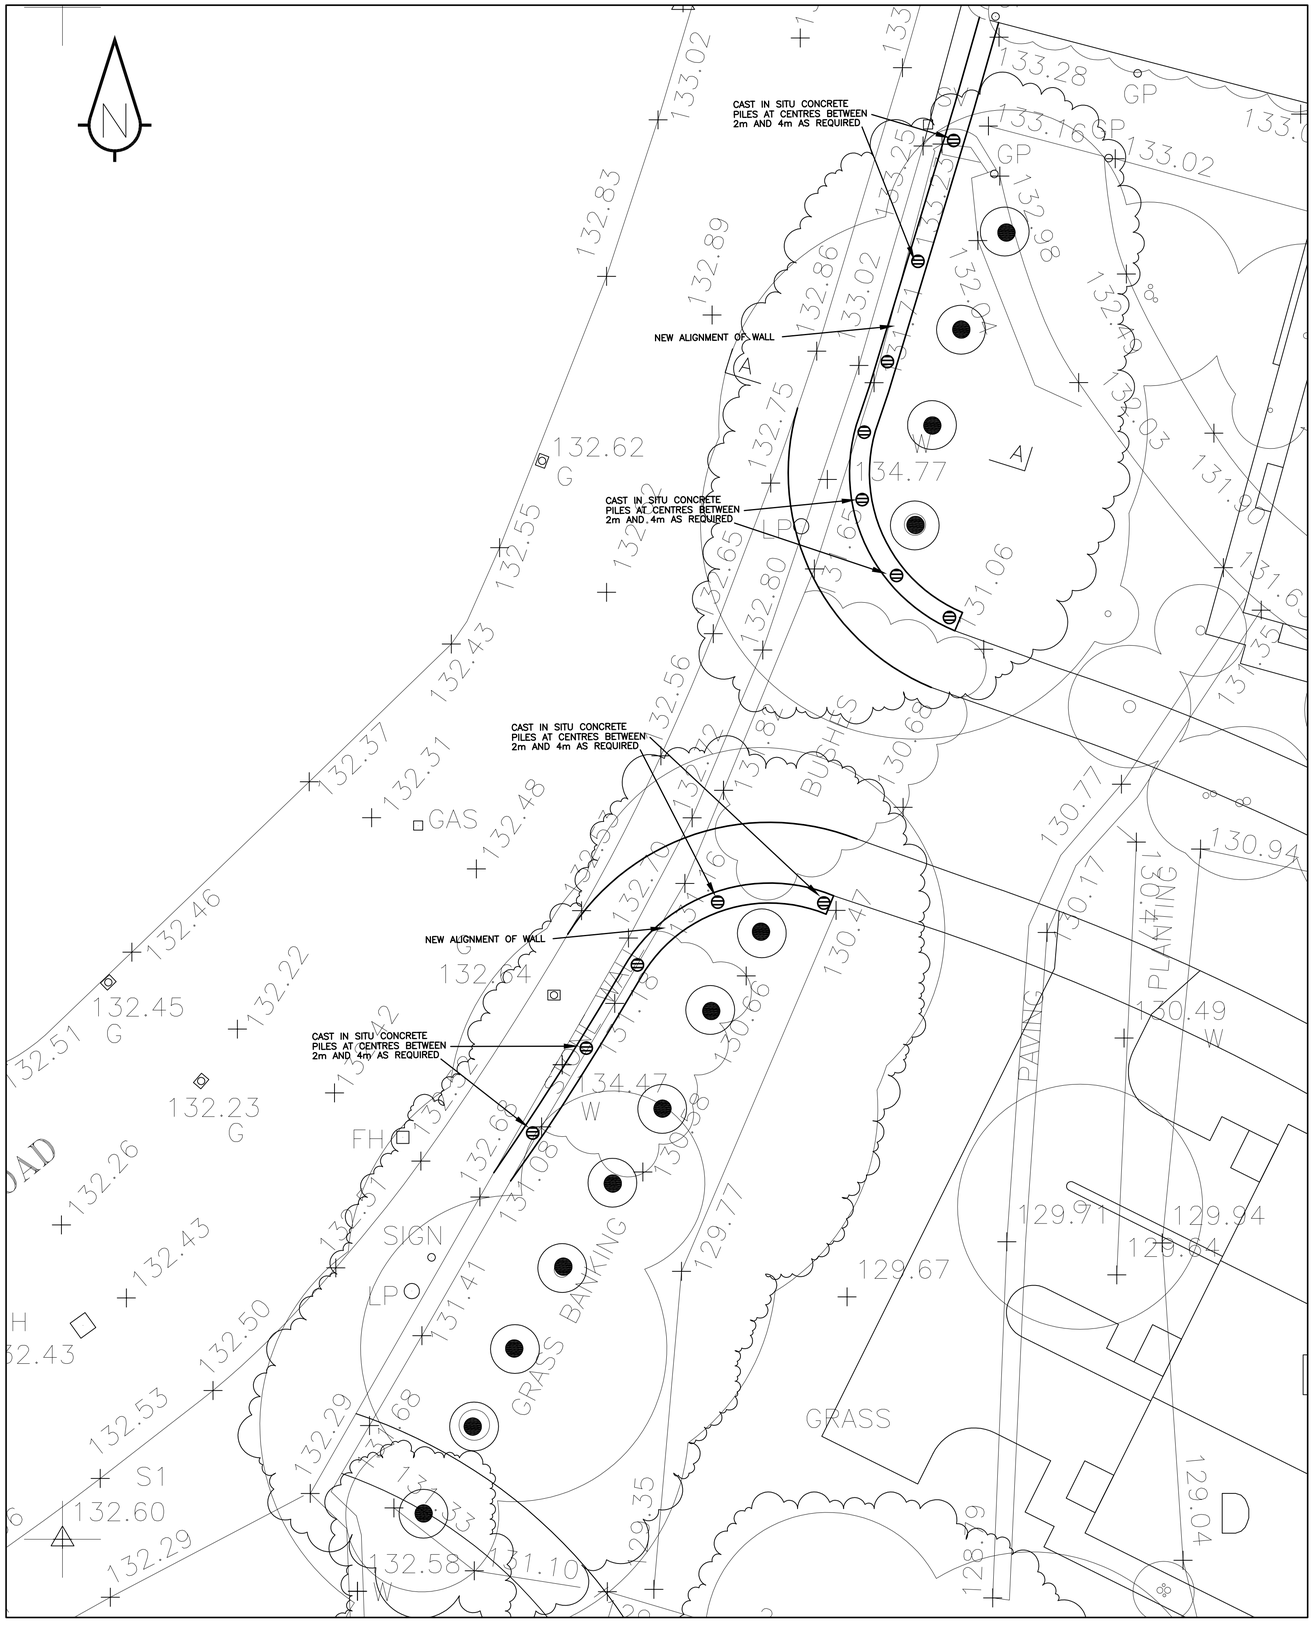

Plan
1:100

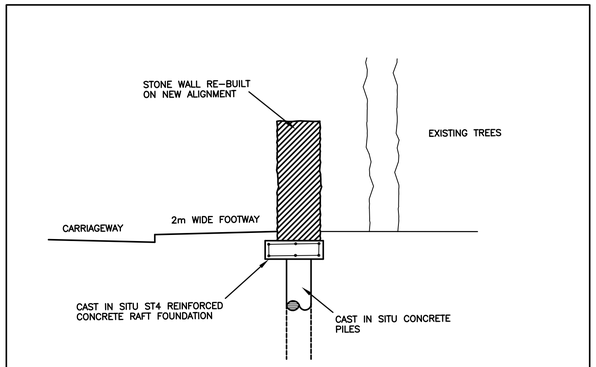

Section A–A
Typical Section Through Wall Foundation
1:50

Rev	Amendment	Drawn	Date	Checked

PRELIMINARY DRAWING

sanderson associates (consulting engineers) ltd
Highways | Traffic | Transportation | Water
T 01924 844080 mail@sandersonassociates.co.uk
F 01924 844081 www.sandersonassociates.co.uk

Client
J. Whitworth

Project Title
Proposed Residential Development
Dodworth Green Road
Barnsley

Drawing Title
Proposed Stone Wall
Re-Alignment and Typical
Foundation Details

Scale	Drawn By
As Shown	JMcK
Drawing Size	**Checked By**
A1	JMcK
Date	**Approved By**
July 12	JMcK

	Drawing Number	Rev
ISO 9001 REGISTERED FIRM	6751/003	

FILE REF: