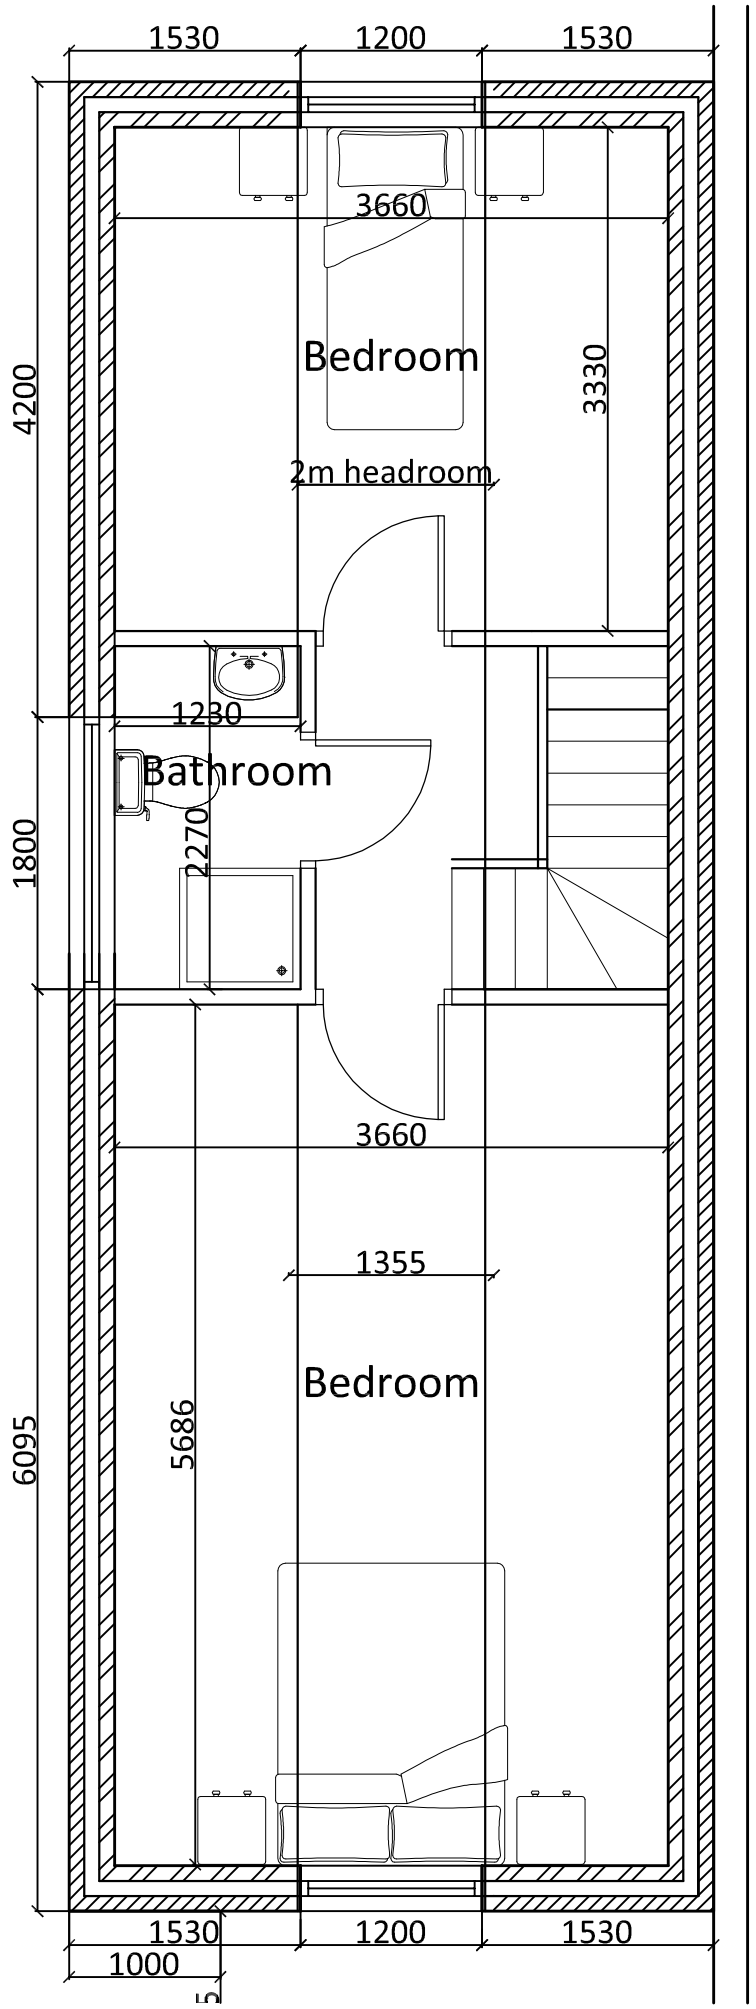

PROPOSED FLOOR PLAN

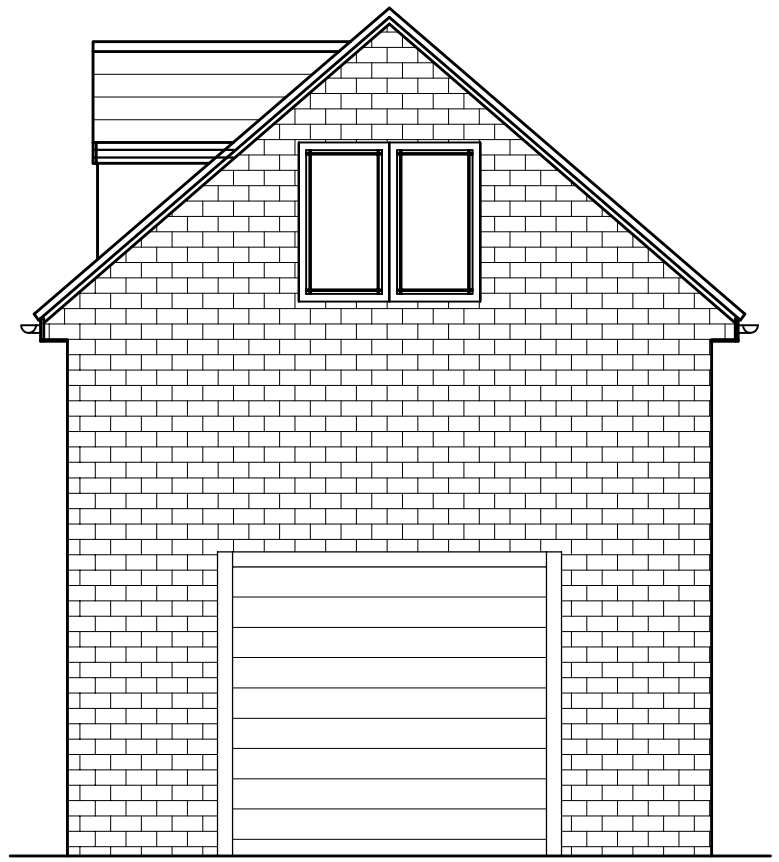

PROPOSED FRONT

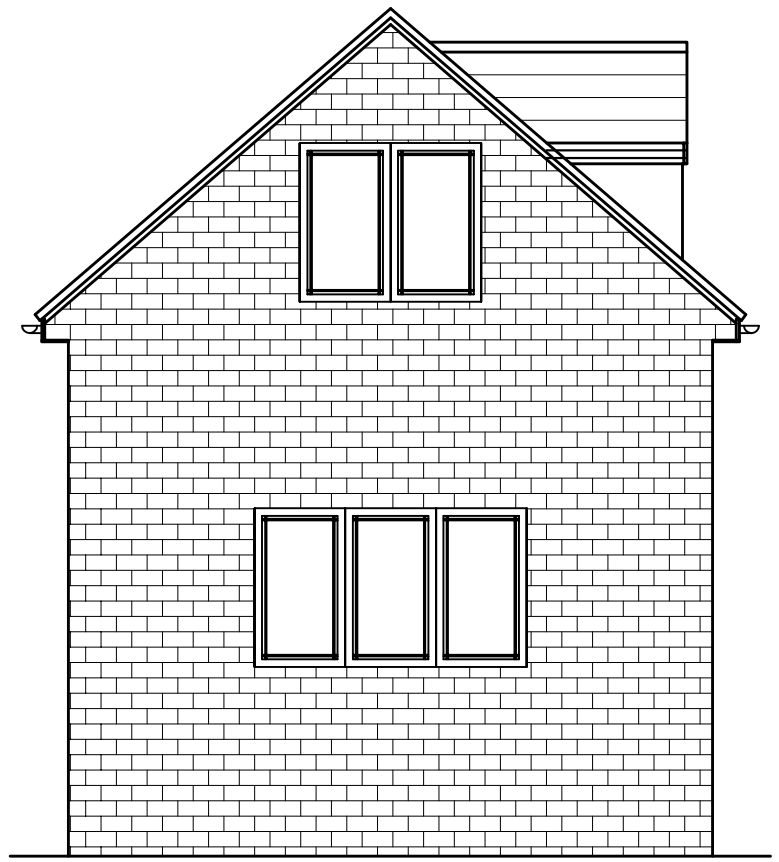

PROPOSED REAR

Project PROPOSED FIRST FLOOR REAR EXTENSION AND DETACHED GARAGE AND ANNEXE AT 101 HAWSHAW LANE HOYLAND BARNSLEY

Title PROPOSED FLOOR PLANS AND ELEVATIONS

Scale 1:50/100