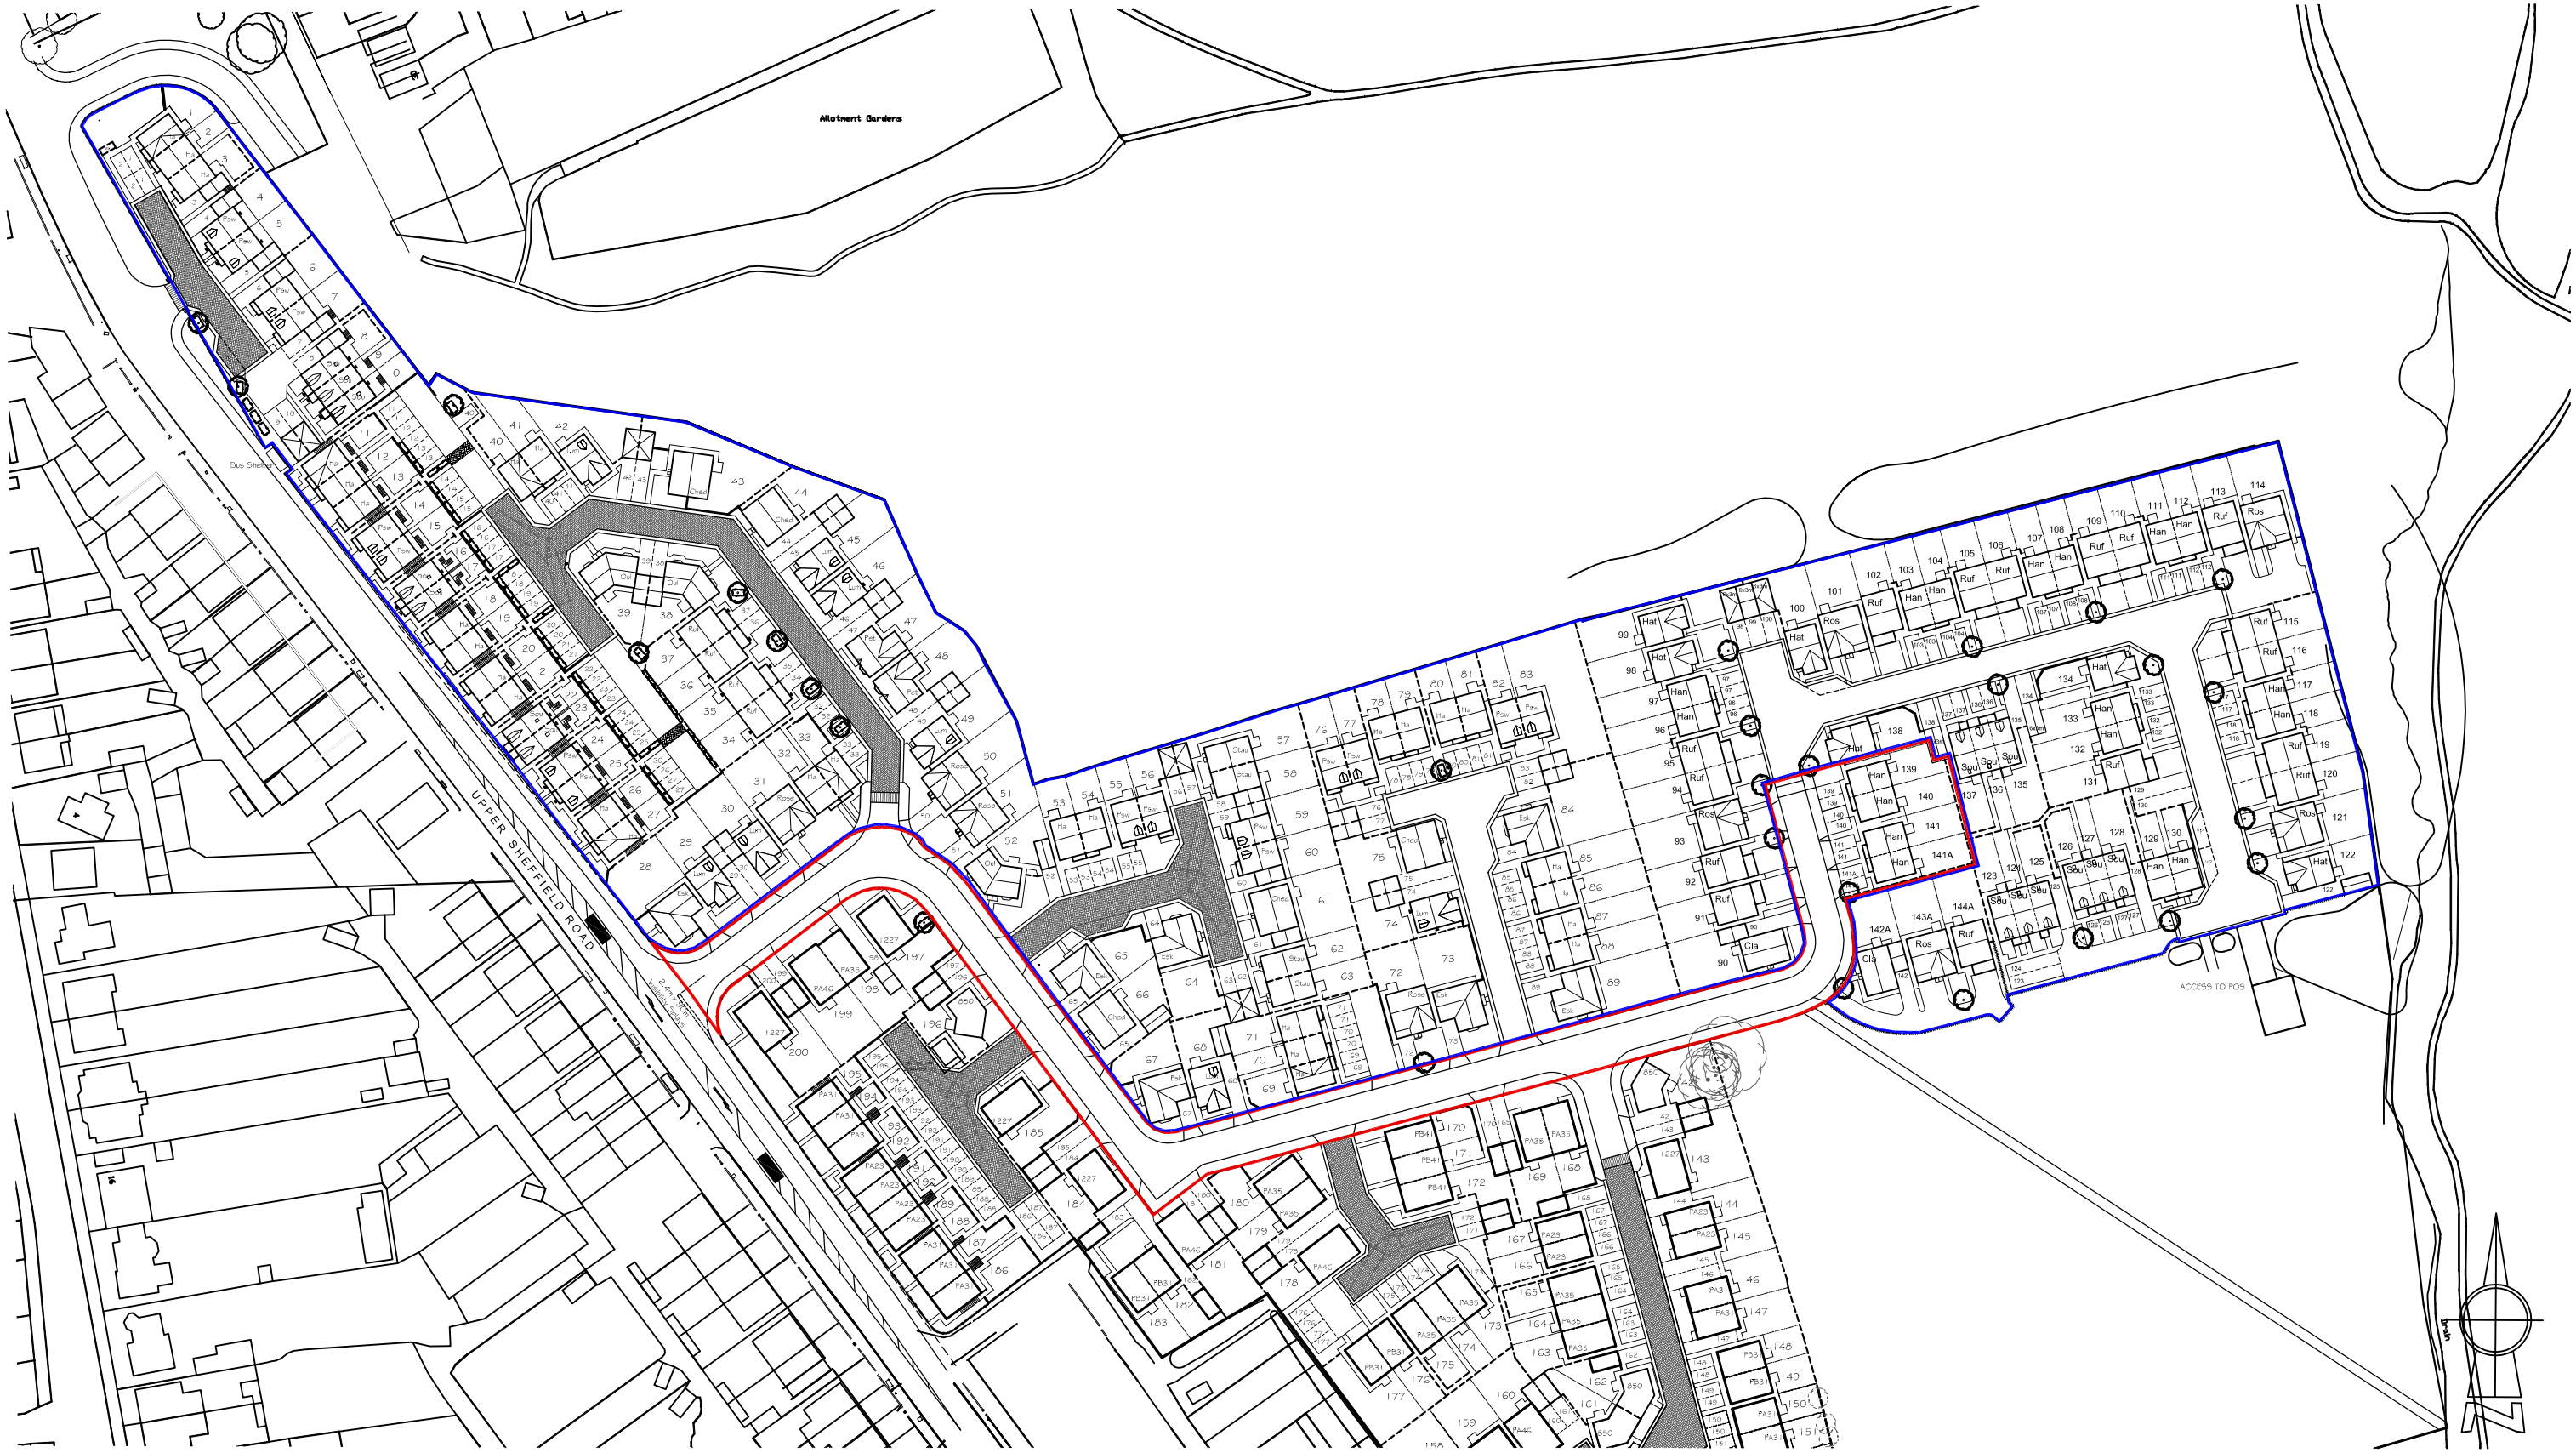


SITE LAYOUT (SCALE 1:1250)

PERSIMMON
Together, we make a home

PLANNING LAYOUT
Wentworth Grange

PLOT SUBS LOCATION - 139-141A

Scale	1:1250 @ A3	Drawing Number: Went-2013:12
Drawn By	NR	
Checked By	CAH	MAR 13