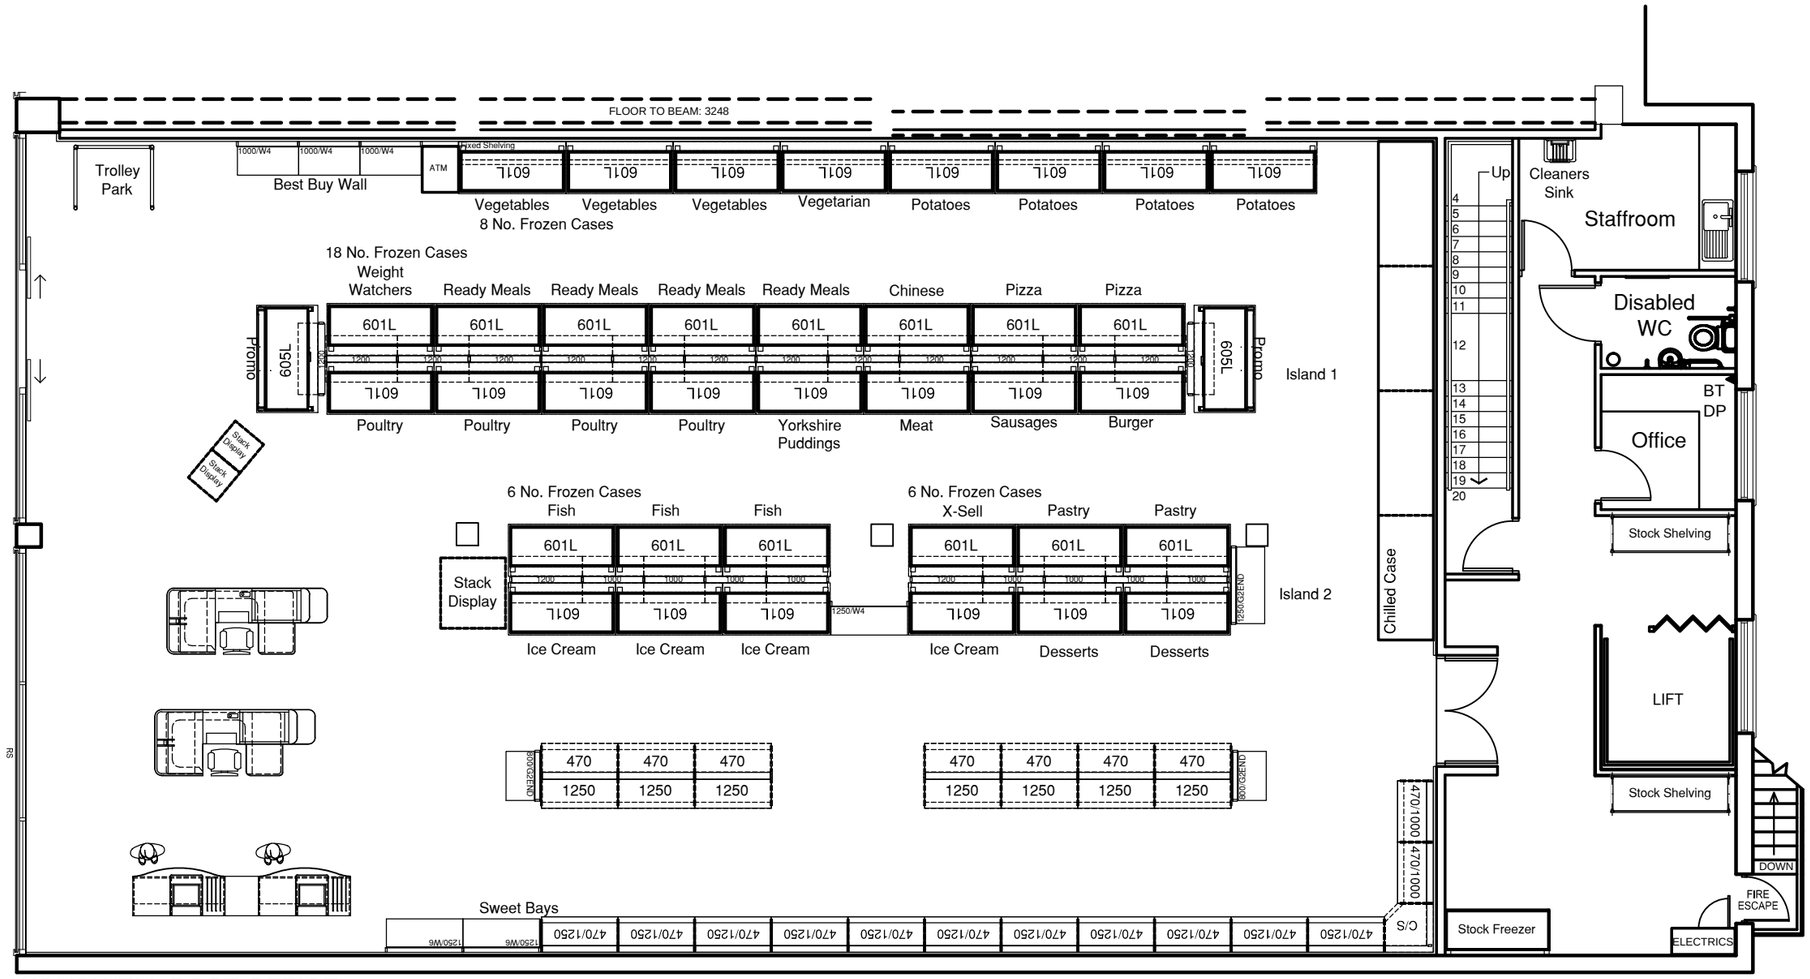

WOMBWELL POST OFFICE
EXISTING FLOOR PLAN @1:100

0 2.5 5 7.5 10m

Scale 1:100

NOTES:

Rev	Date	Description	Drawn	Check	Approv

Client

Bank of Ireland

PROJECT:
Off Site Installation

Site

60-62 High Street, Wombell
Barnsley, S73 8DA

Client

Phone
Fax

ARCADIS Design & Consultancy for natural and built assets

Registered office:
Arcadis House
34 York Way
London
N1 9AB

Coordinating office:
Arcadis House
34 York Way
London
N1 9AB
Tel: 44 (0)20 7812 2000

www.arcadis.com

TITLE:

Existing Floor Plan

Designed		Signed	Date
Drawn	TM	Signed	Date November 2015
Checked		Signed	Date
Approved		Signed	Date
Scale:	1:100	Datum:	
Original Size:	A3	Grid:	
Suitability Code:		Project Number:	34895101

Suitability Description:
FOR APPROVAL

Drawing Number: WW-02

Revision:

100mm on Original

Print Date: 23/06/2016 09:41:59

C:\Users\MetcalfC\Desktop\Wombwell - 620340X.dwg

© Copyright reserved