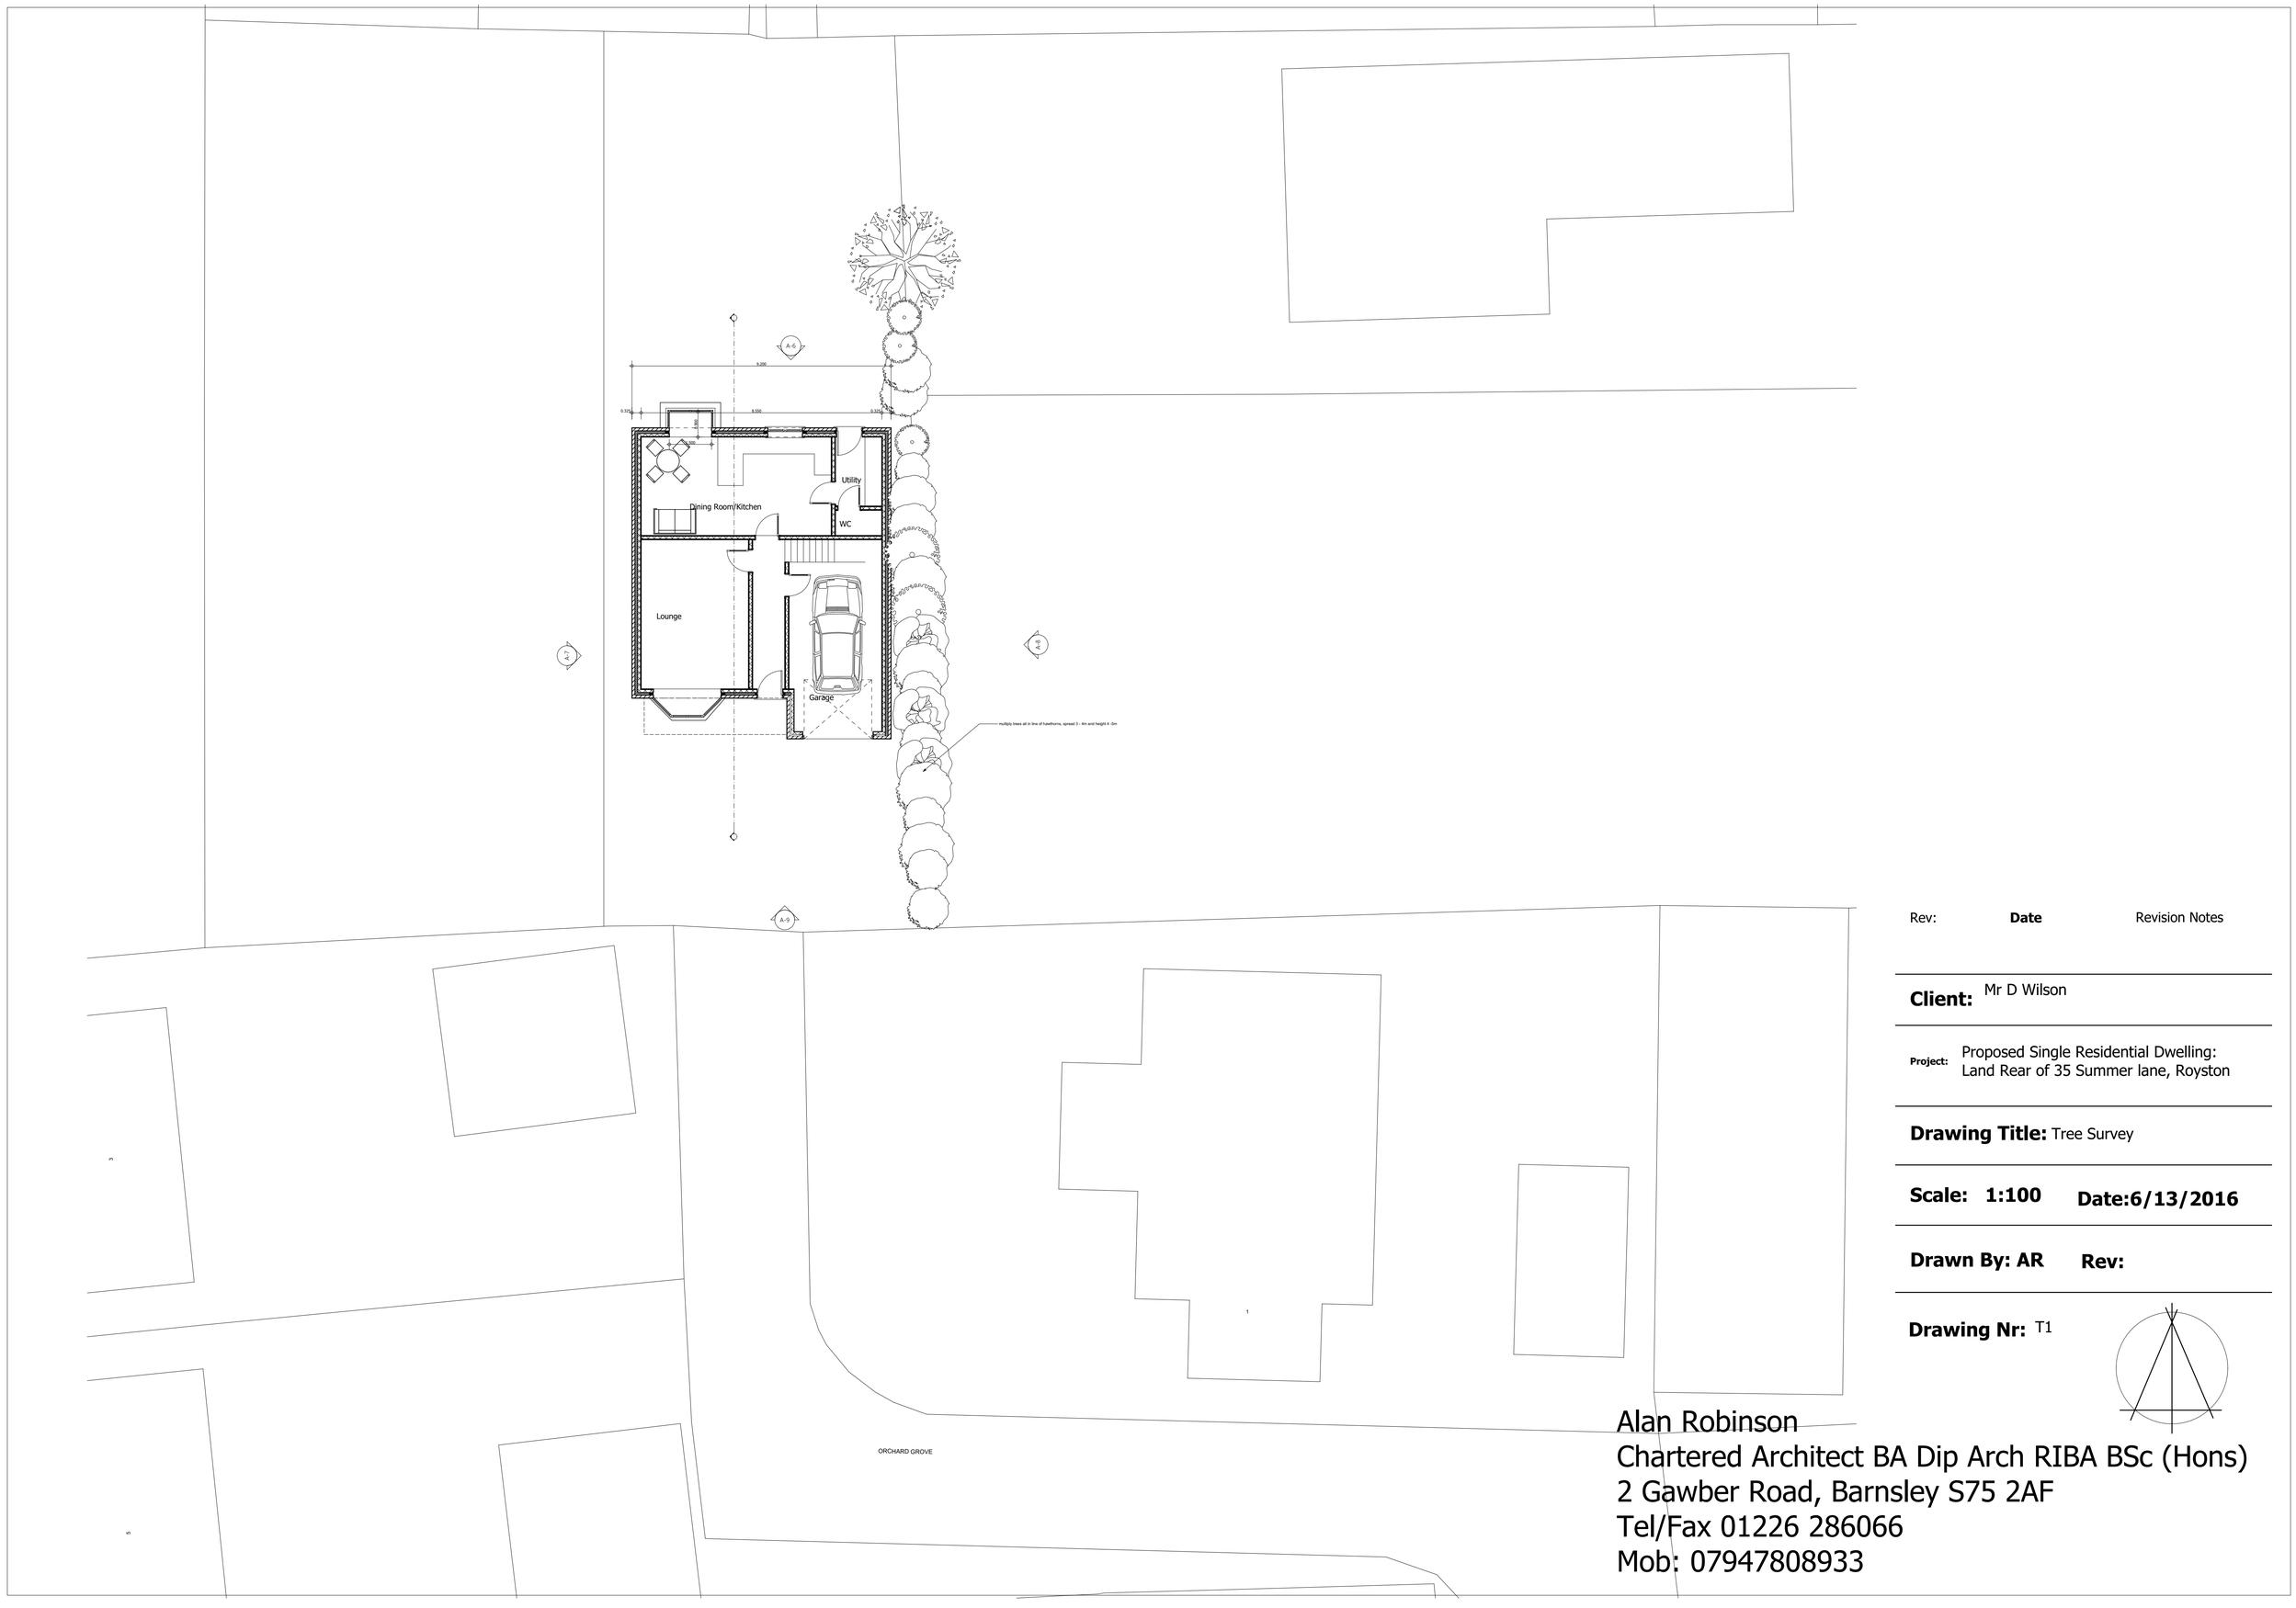


Rev:	**Date**	Revision Notes

Client: Mr D Wilson

Project: Proposed Single Residential Dwelling:
Land Rear of 35 Summer lane, Royston

Drawing Title: Tree Survey

Scale: 1:100 **Date:6/13/2016**

Drawn By: AR **Rev:**

Drawing Nr: T1

Alan Robinson
Chartered Architect BA Dip Arch RIBA BSc (Hons)
2 Gawber Road, Barnsley S75 2AF
Tel/Fax 01226 286066
Mob: 07947808933