




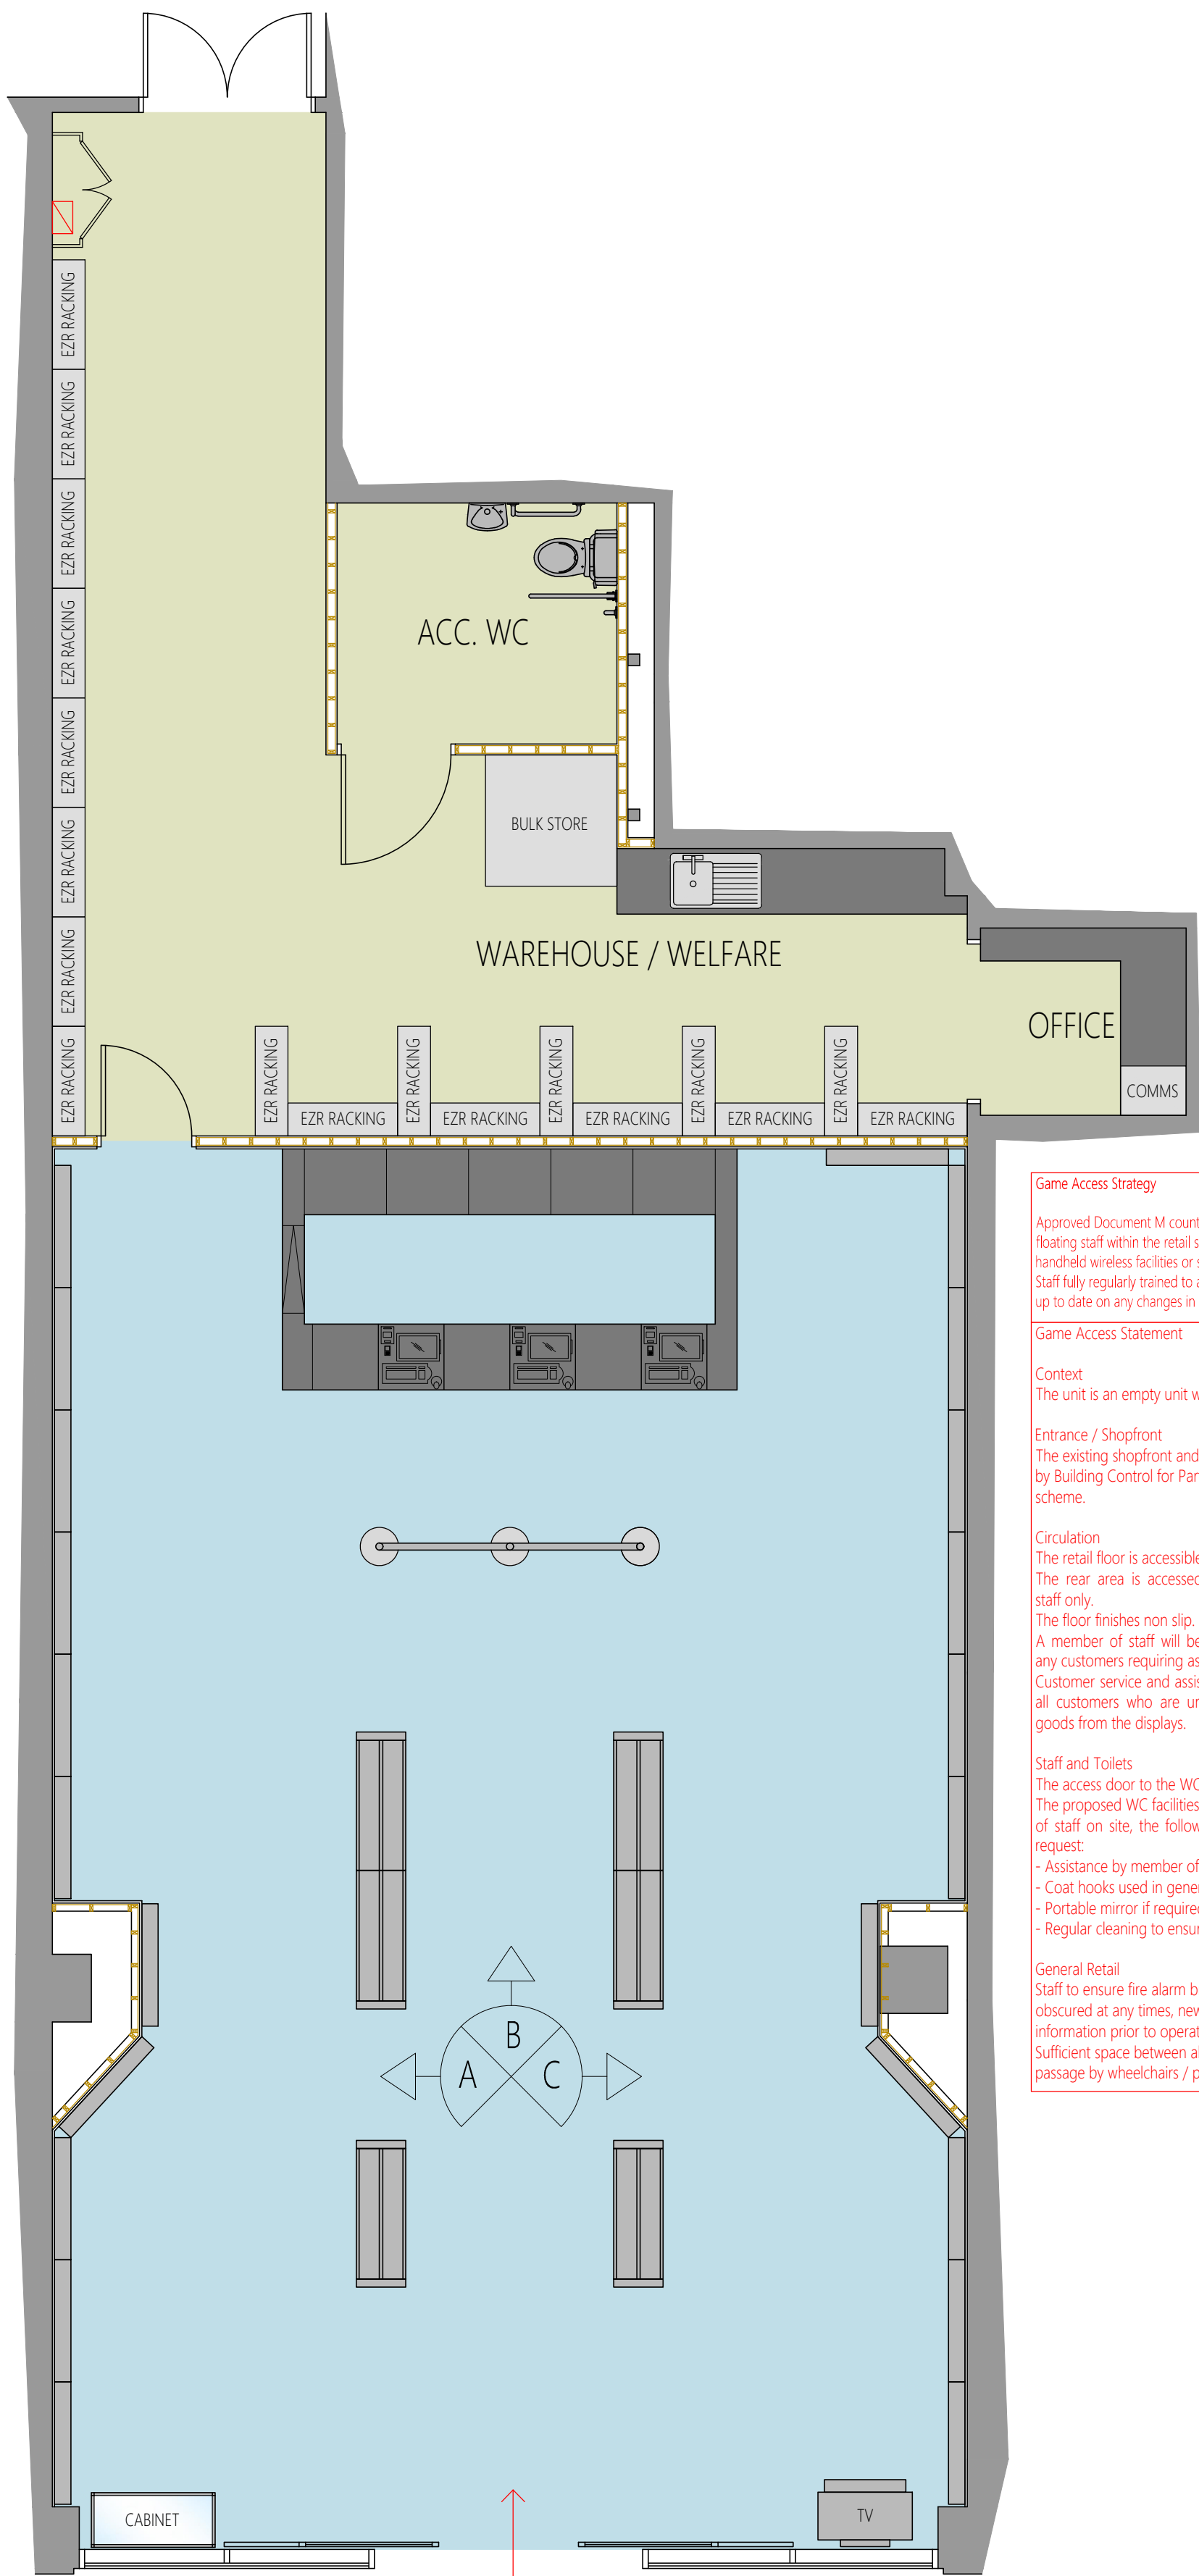


GENERAL ARRANGEMENT PLAN

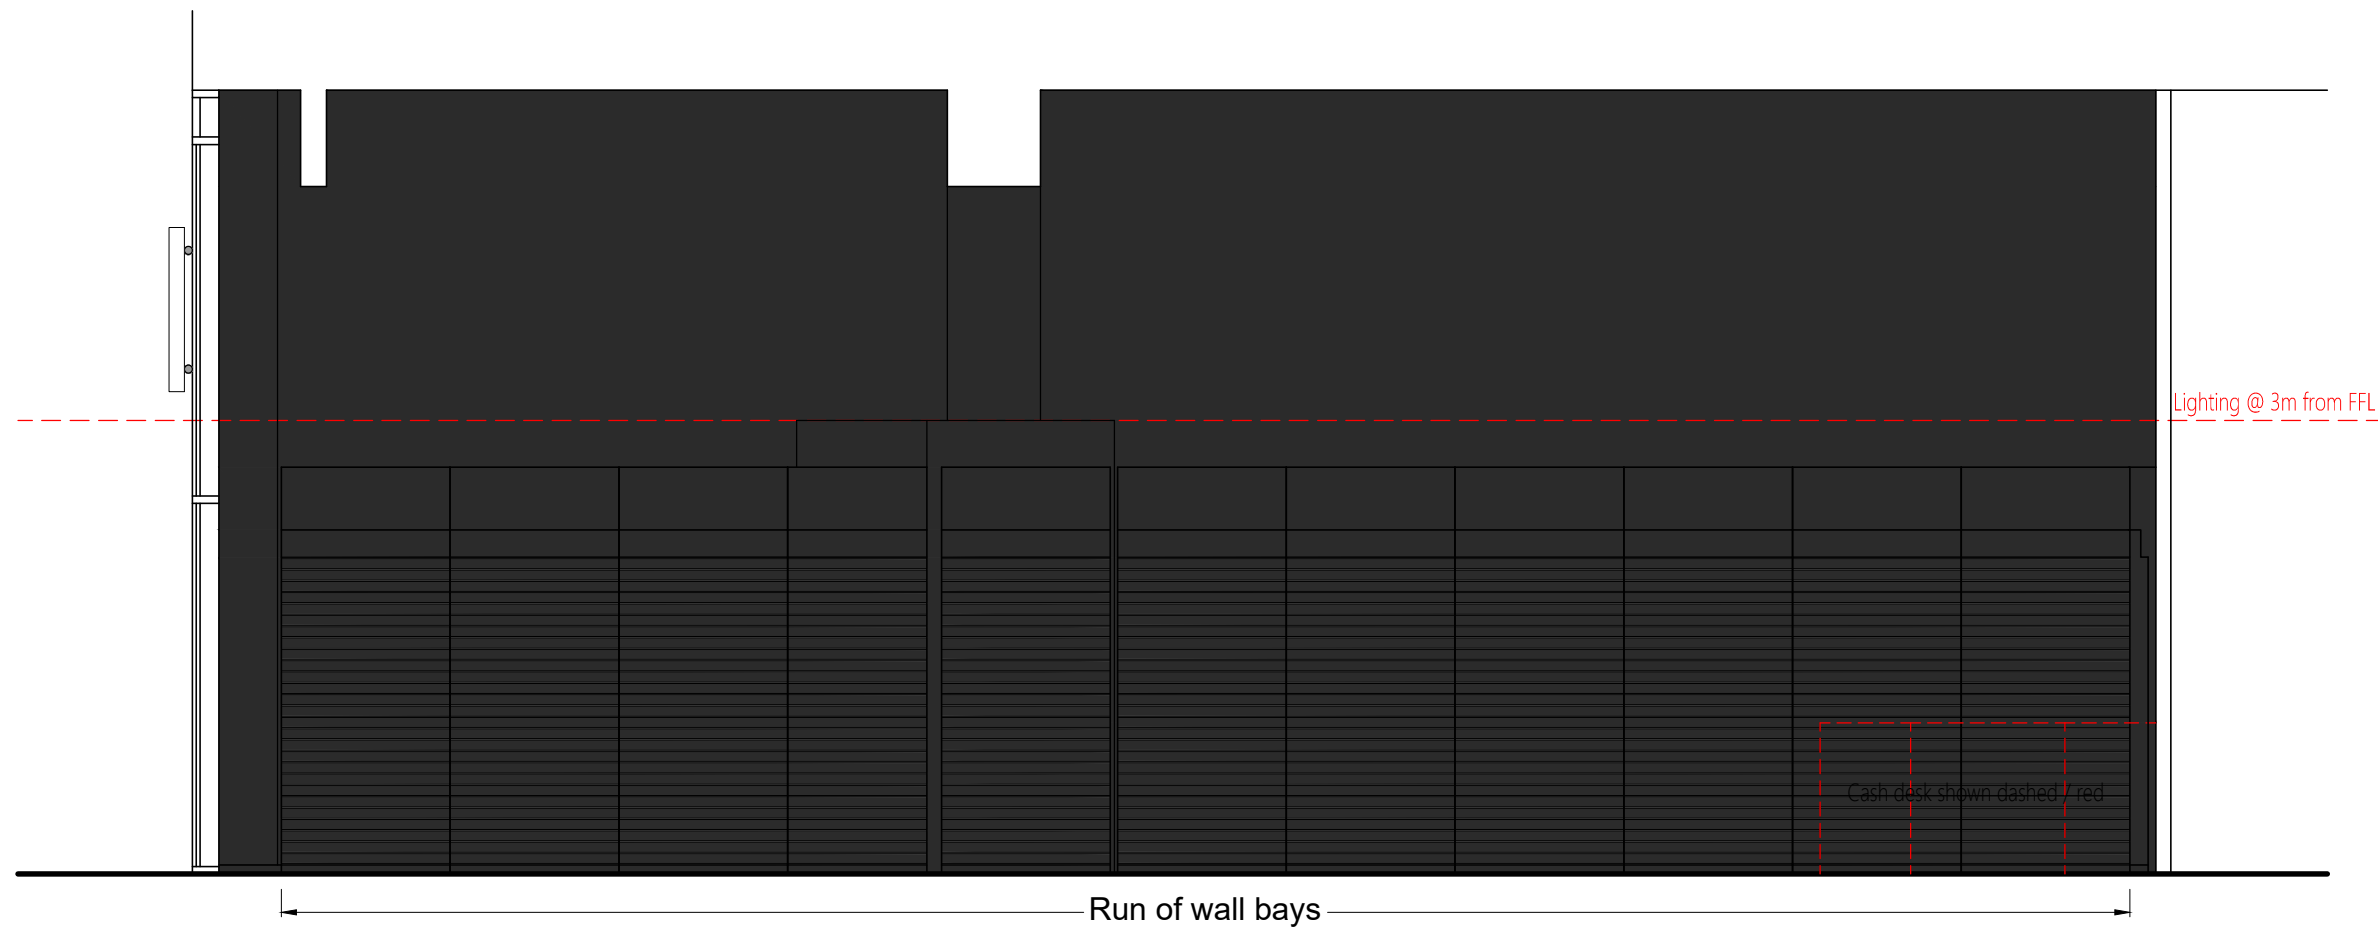

ELEVATION 'A'

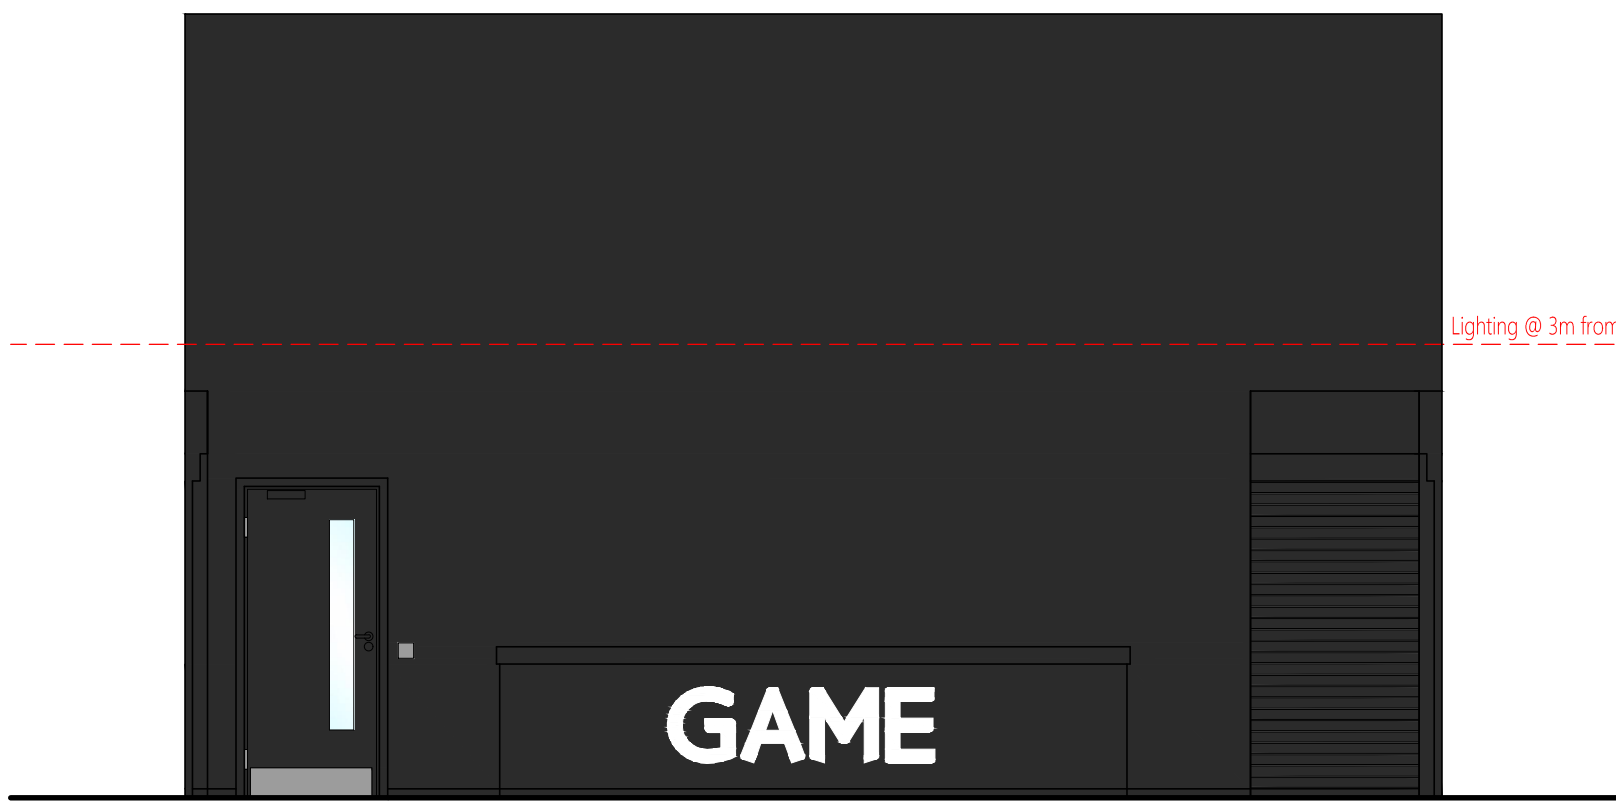

ELEVATION 'B'

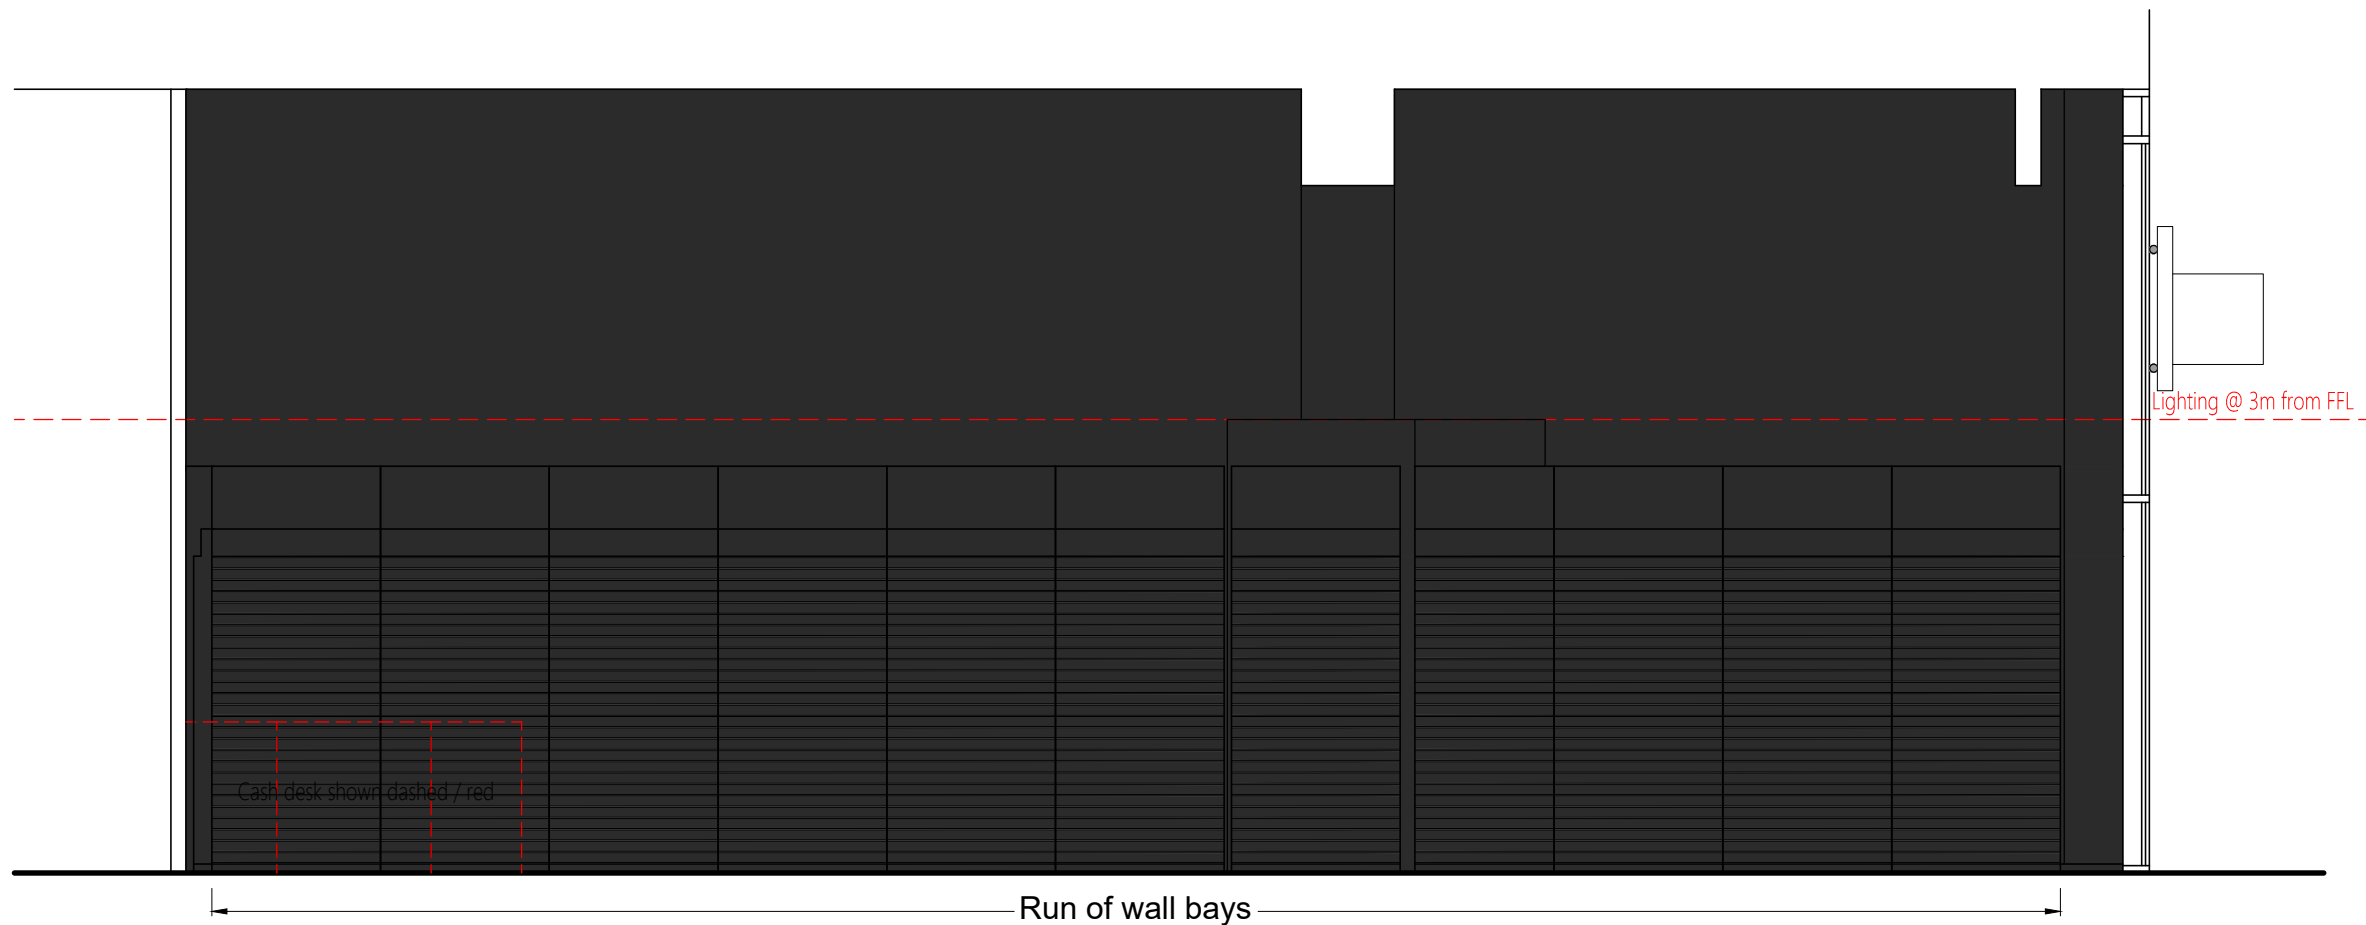


ELEVATION 'C'

GENERAL ARRANGEMENT

	Existing	Proposed			
Retail	-	1114.2sq.ft			
Back of House	-	538.6sq.ft			
Belong	-	-			
Welfare	-	-			
GIA	1770.04sq.ft	-			

Key to symbols:		
Item:	Quantity:	Notes:
	0	Belong desk
	0	Streaming Stations
	0	Couch co-op
	0	Belong 'Pro' desk
	0	'Sony' desk
	0	Table and 4No. chairs
	2	4 bay and 2 end cap floor browser
	2	Cash desk till
	3	Wall bay
	23	Entrance gondola
	0	Tech cabinet
	1	Tech cabinet
	18	EZR storage racking
	1	Bulk storage area

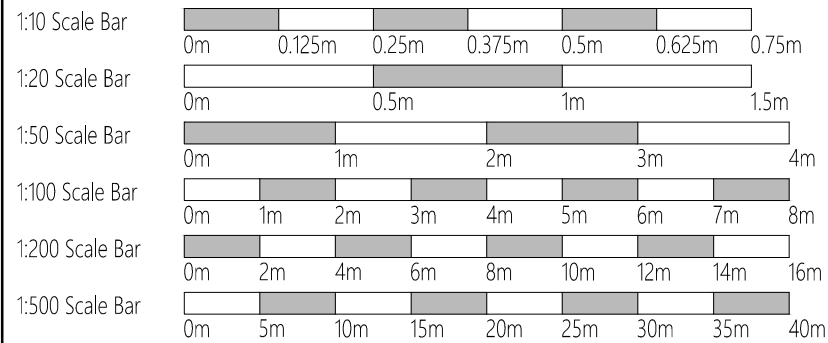

B	Updated following Building Control and Landlord comments (shown red)	07/11/2019
A	Initial issue	01/11/2019

BELONG | **GAMING ARENAS**

SPORTS DIRECT

GAME

Client: Game Unity House Telford Road Basingstoke Hampshire RG21 6YJ	Property: Unit SU1a The Glass Works Barnley	Date: 1st November 2019 Drawing: Z200-084-102 Title: Proposed General Arrangement Scale / Paper Size : 1:50 @ A1
--	--	---

DMU designs

mail@dmudesigns.co.uk
www.dmudesigns.co.uk

Architectural Services • Planning • Building Regulations • Surveys • Proposed Schemes • CAD

Do not scale from this drawing, any discrepancies to be reported immediately.
DMU Designs is a limited company registered in England and Wales.
Registered number: 718997