




EXISTING GARAGE
THE OLD SCHOOL HOUSE
LIDNEL HILL
CRANE MOOR

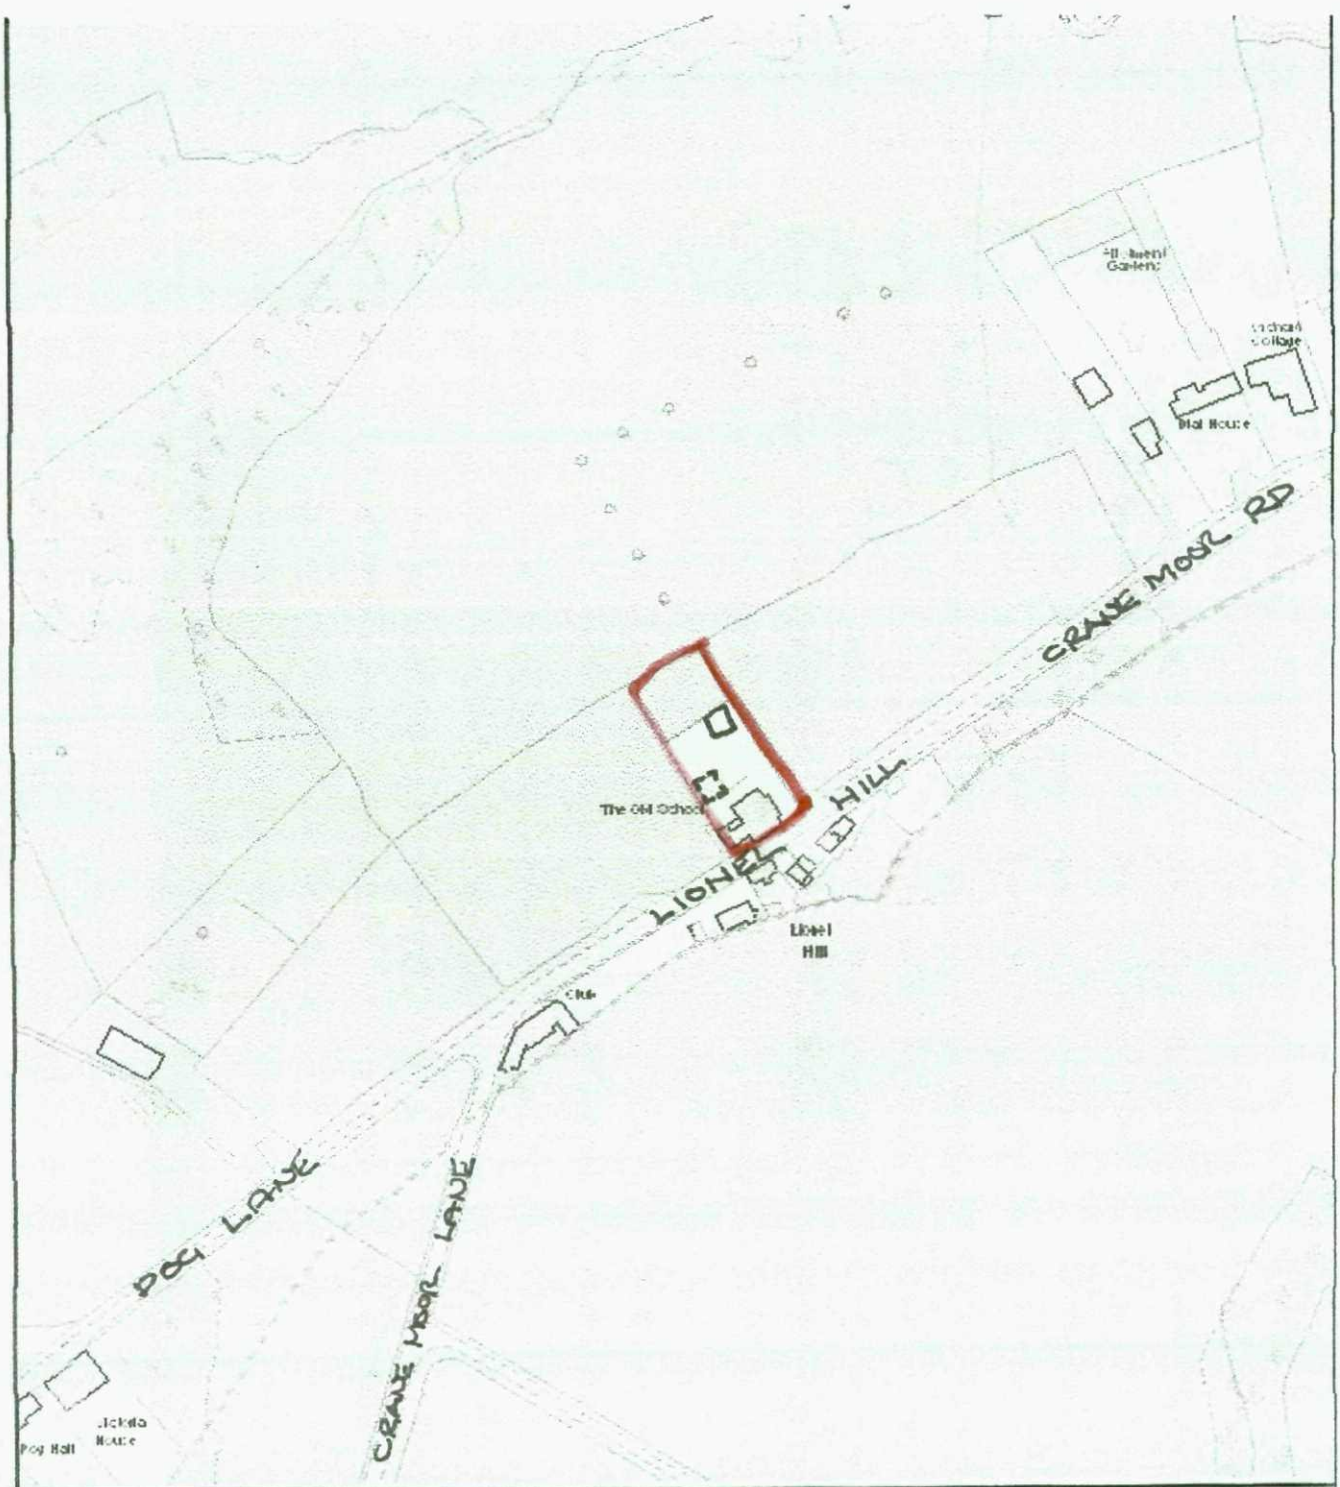

LOCATION PLAN 1:2500
THE OLD SCHOOL HOUSE
LIONEL HILL
CRANE MOOR

Peter Thompson M.B.I.A.T.

Architectural Design Consultant Ltd.
Tel & Fax: 01226 201391
Mobile: 07973 251730
e-mail: peter-thompson@hotmail.co.uk

PROPOSED GARAGE
THE OLD SCHOOL HOUSE
LIONEL HILL
CRANE MOOR 1:500

Linwood
Barnsley Road
Dodworth
Barnsley S75 3JR

