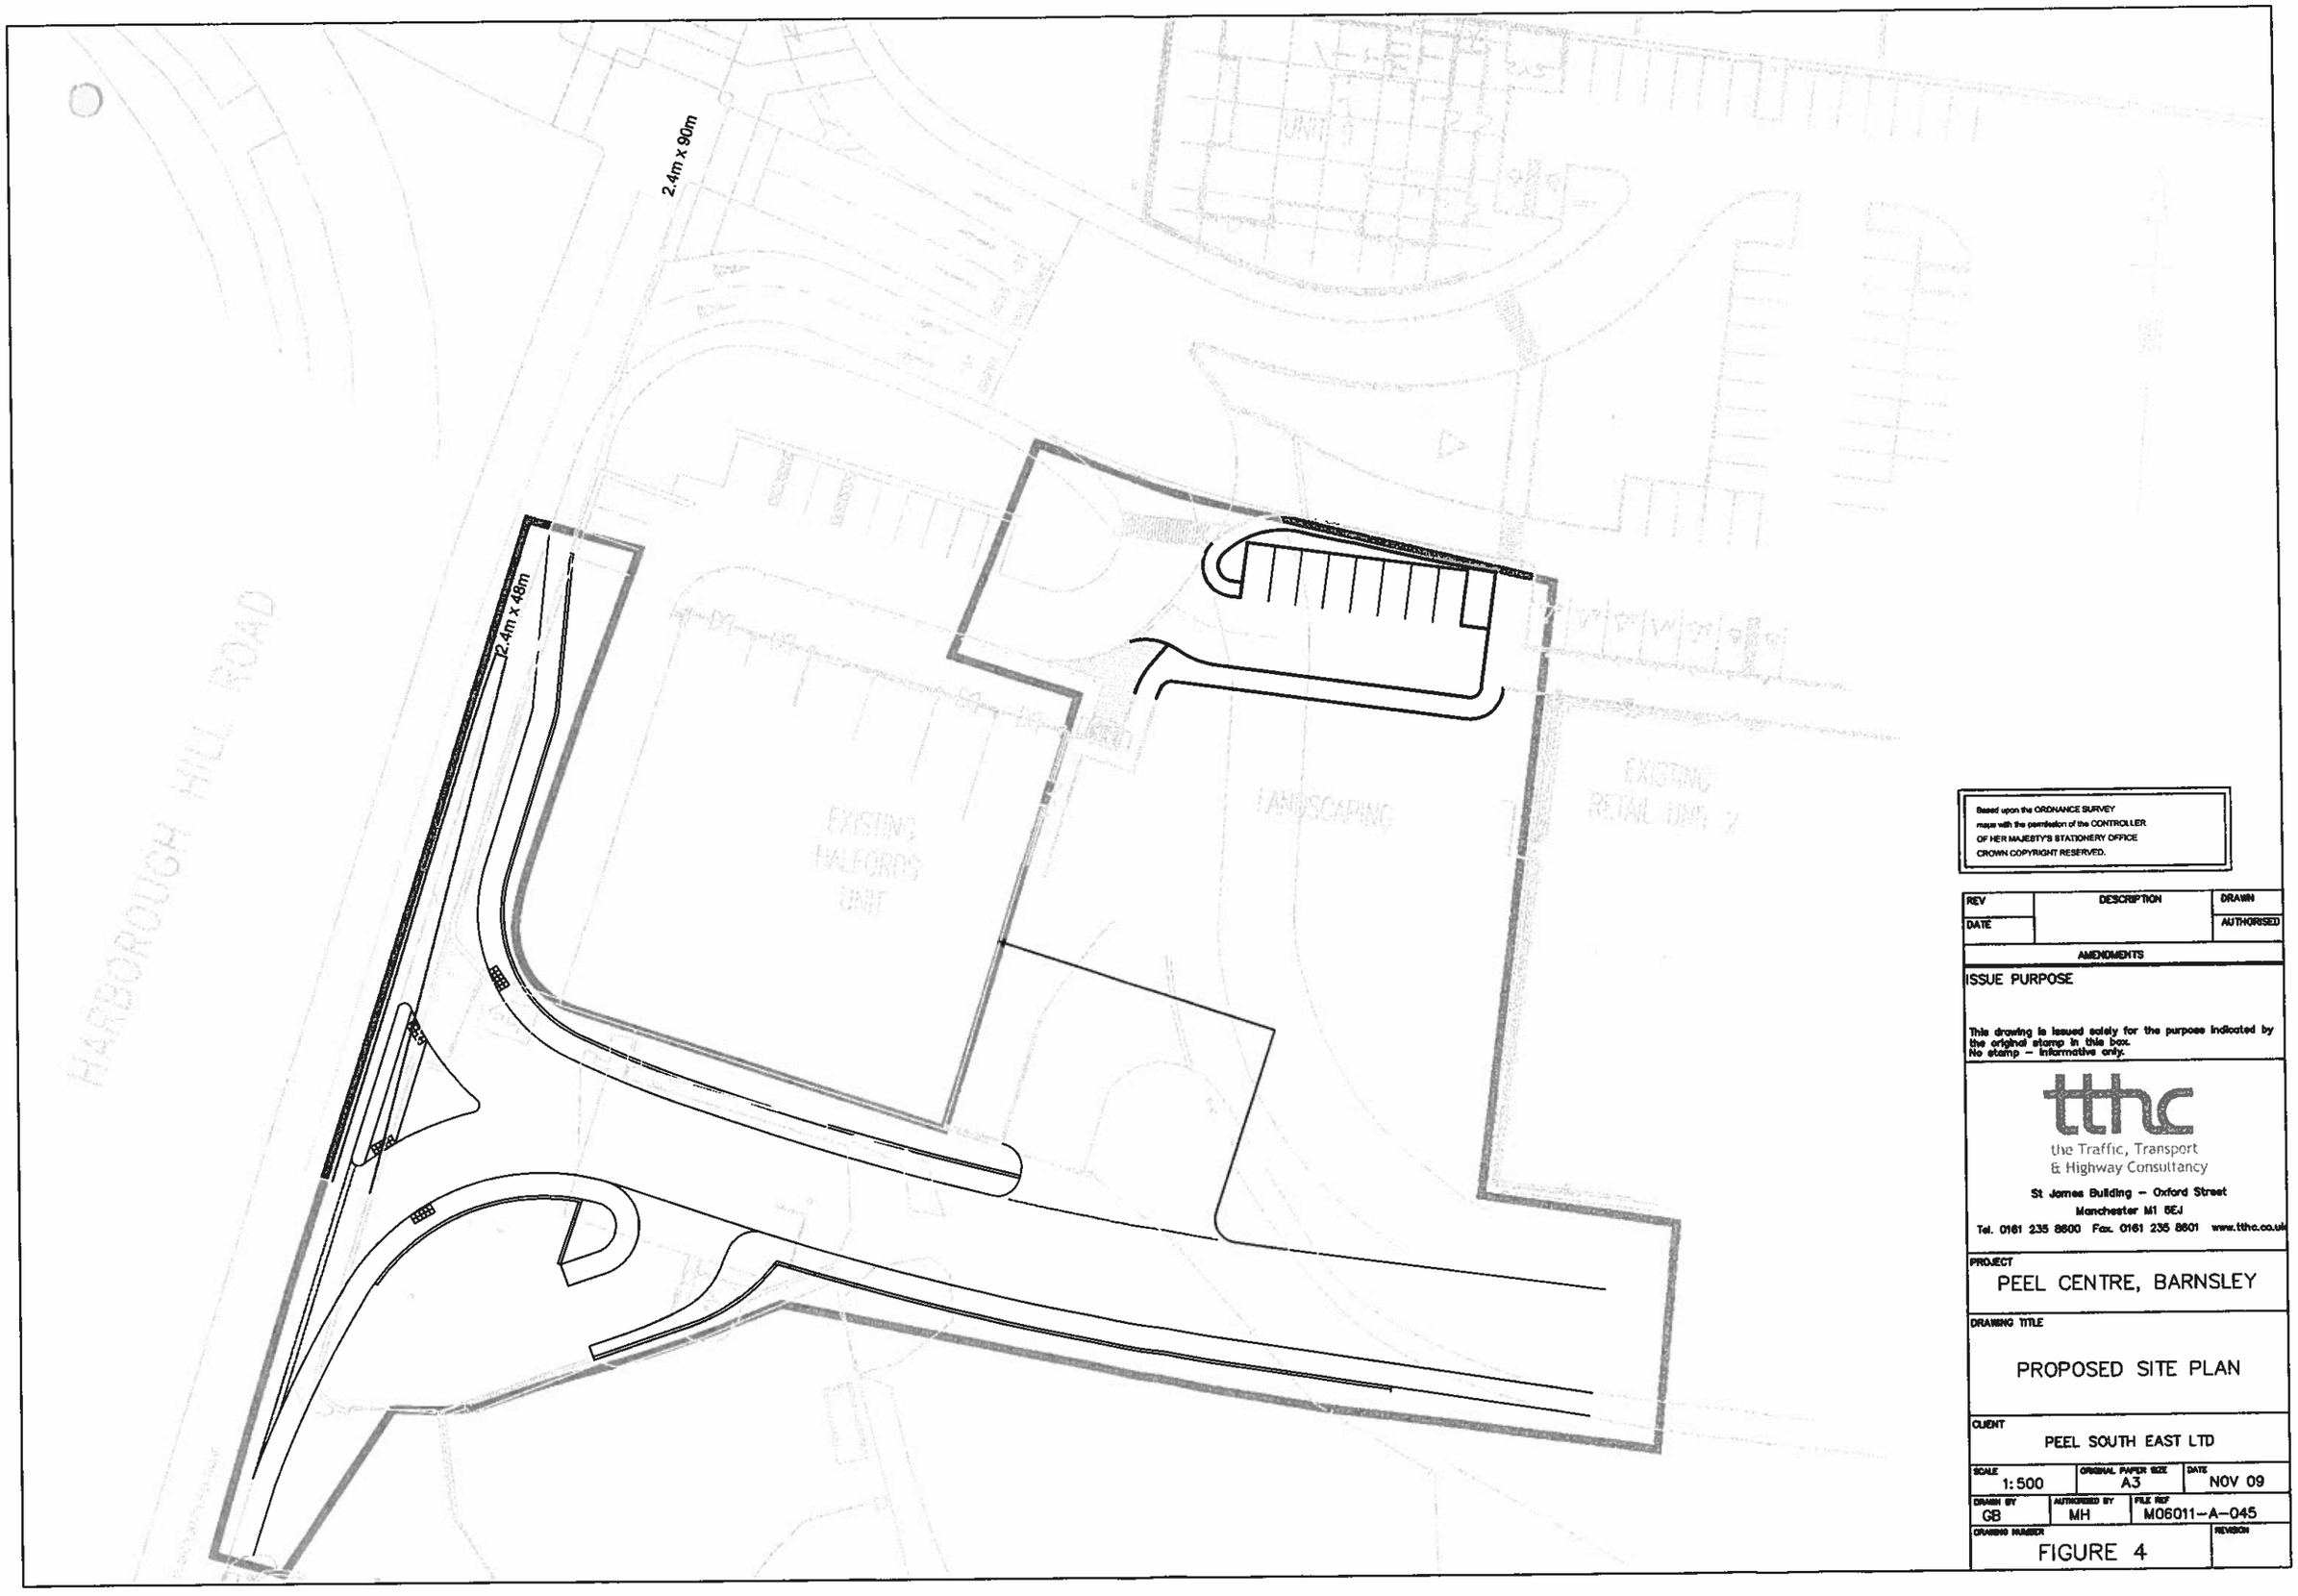


Based upon the ORDNANCE SURVEY
maps with the permission of the CONTROLLER
OF HER MAJESTY'S STATIONERY OFFICE
CROWN COPYRIGHT RESERVED.

REV	DESCRIPTION	DRAWN
DATE		AUTHORISED

AMENDMENTS

ISSUE PURPOSE

This drawing is issued solely for the purpose indicated by the original stamp in this box.
No stamp – Informative only.

tthc
the Traffic, Transport & Highway Consultancy
St James Building – Oxford Street
Manchester M1 6EJ
Tel. 0161 235 8600 Fax. 0161 235 8601 www.tthc.co.uk

PROJECT
PEEL CENTRE, BARNSLEY

DRAWING TITLE
PROPOSED SITE PLAN


CLIENT
PEEL SOUTH EAST LTD

SCALE	ORIGINAL PAPER SIZE	DATE
1:500	A3	NOV 09

DRAWN BY	AUTHORISED BY	FILE REF
GB	MH	M06011-A-045

DRAWING NUMBER
FIGURE 4

REVISION

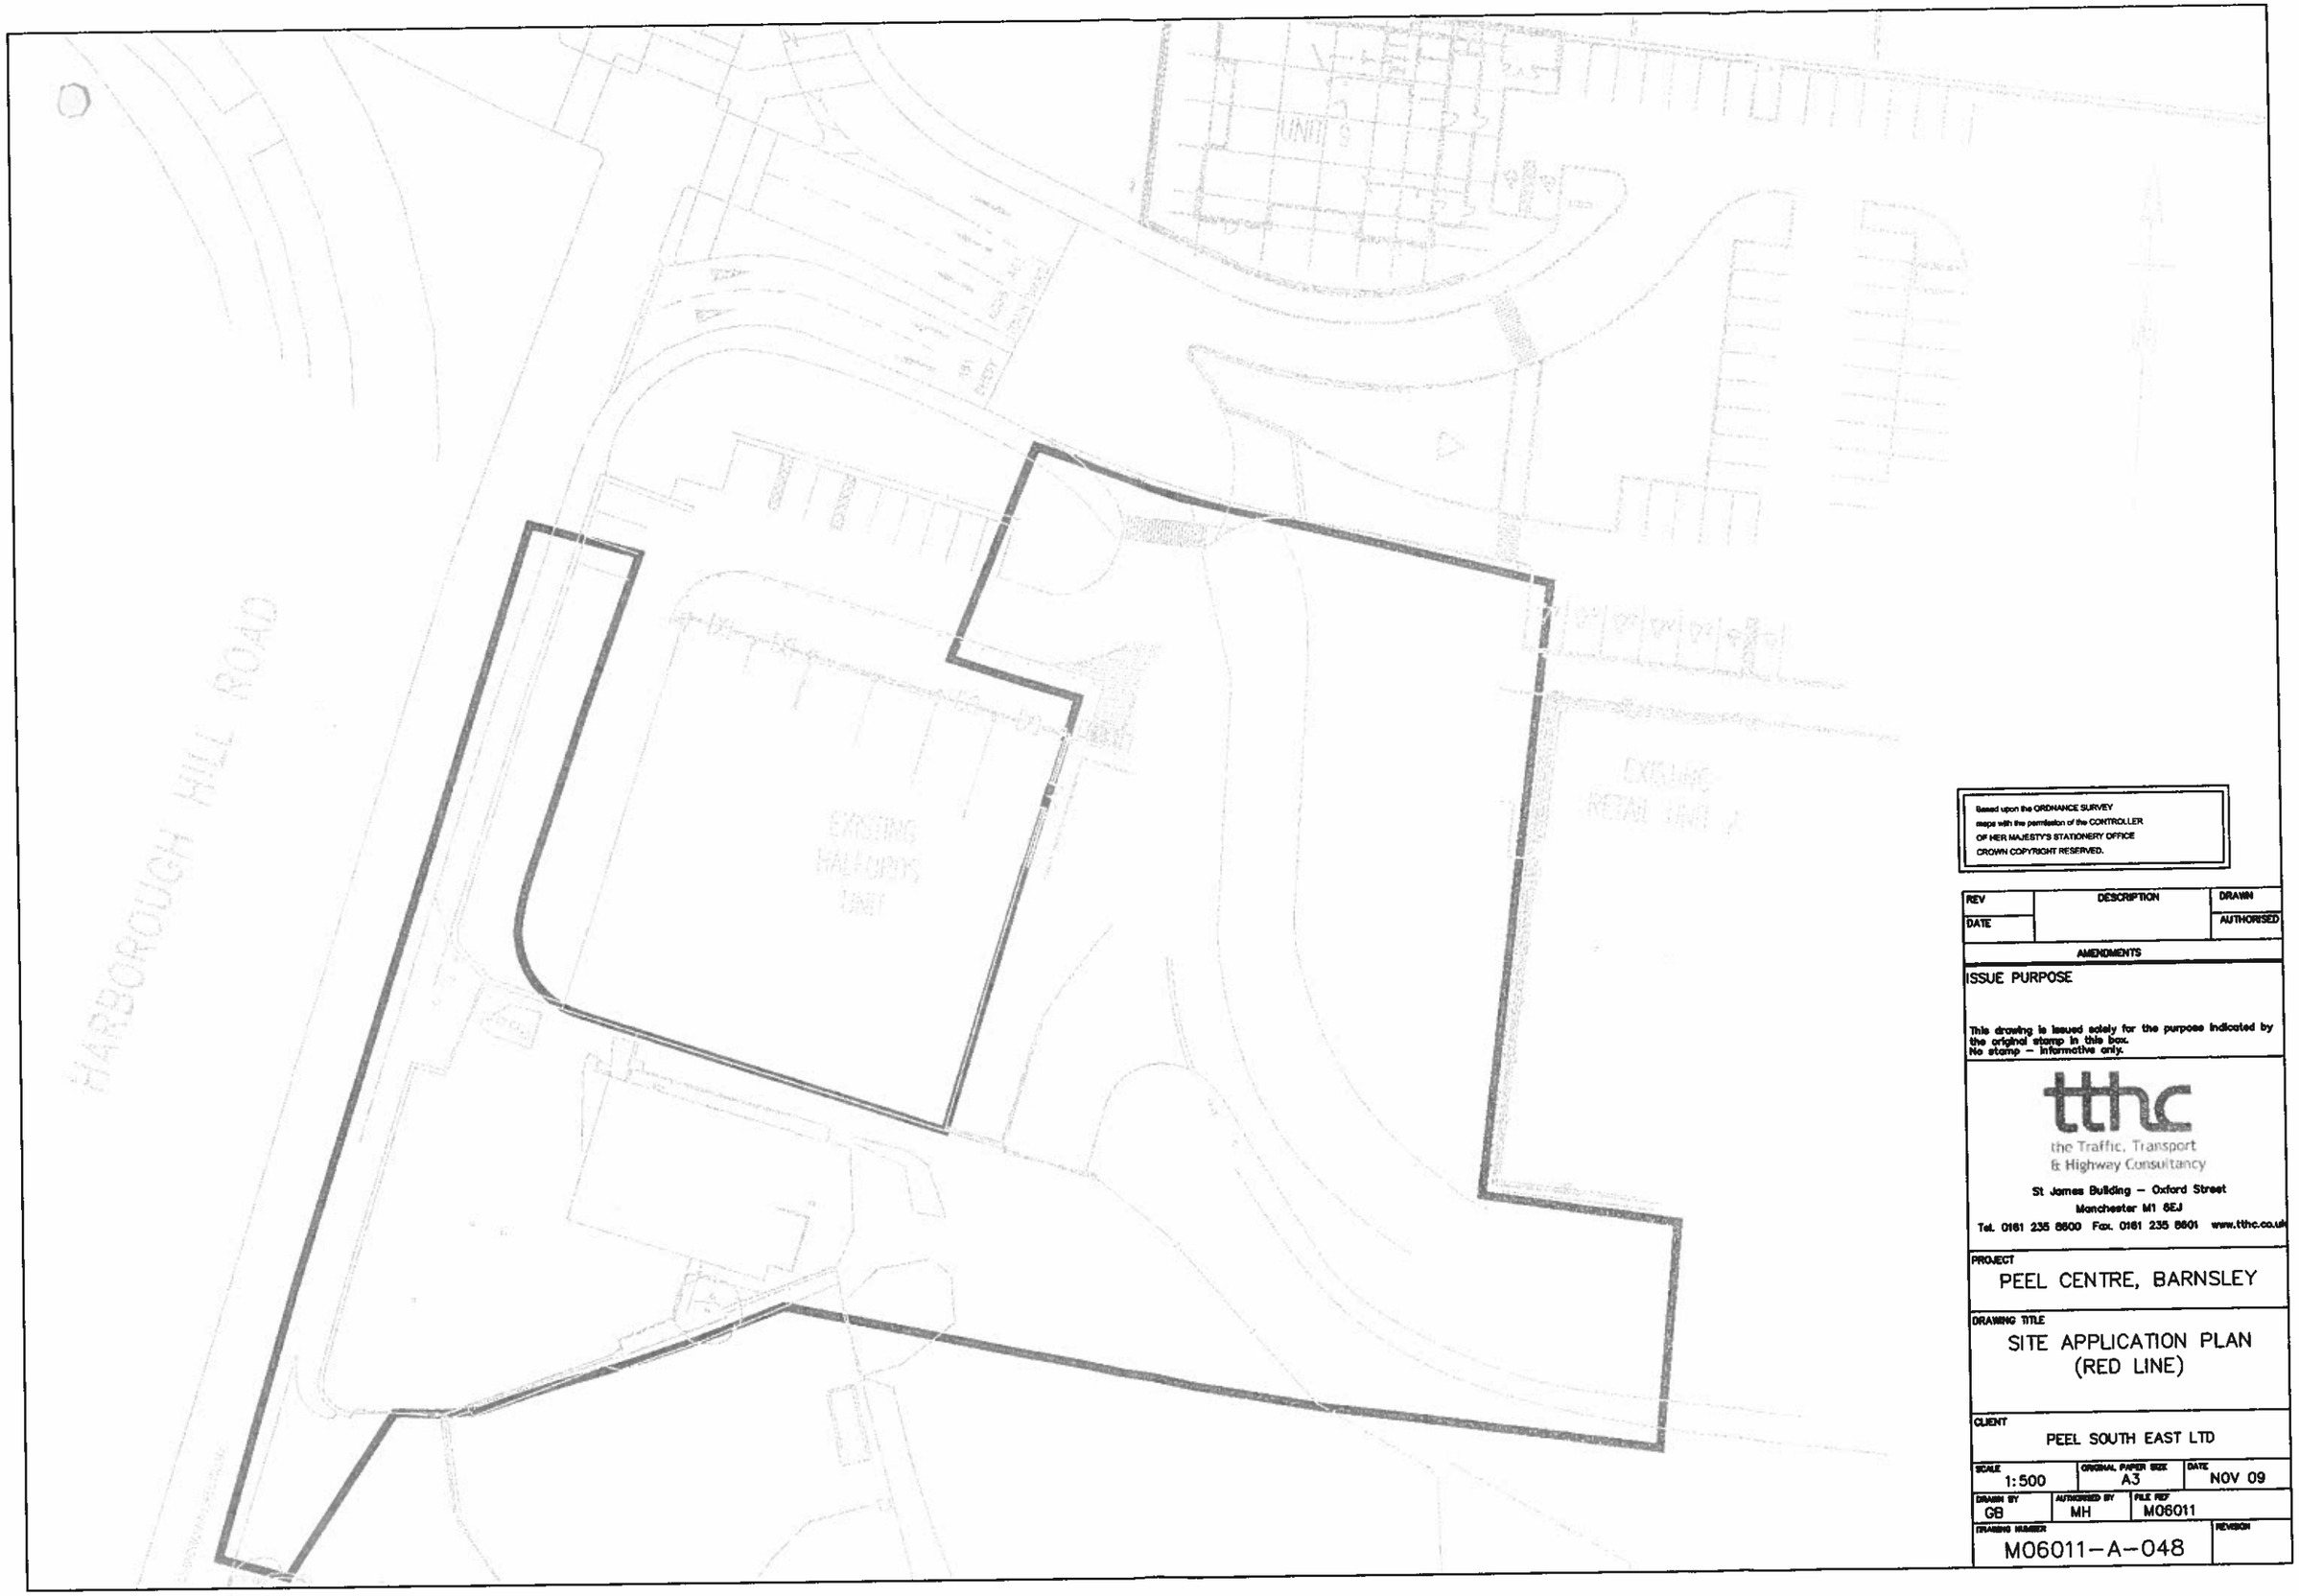

Based upon the ORDNANCE SURVEY
maps with the permission of the CONTROLLER
OF HER MAJESTY'S STATIONERY OFFICE
CROWN COPYRIGHT RESERVED.

REV	DESCRIPTION	DRAWN
DATE		AUTHORISED

AMENDMENTS

ISSUE PURPOSE

This drawing is issued solely for the purpose indicated by the original stamp in this box.
No stamp – Informative only.

tthc
the Traffic, Transport & Highway Consultancy
St James Building – Oxford Street
Manchester M1 6EJ
Tel. 0161 235 8600 Fax. 0161 235 8601 www.tthc.co.uk

PROJECT
PEEL CENTRE, BARNSLEY

DRAWING TITLE
SITE APPLICATION PLAN
(RED LINE)

CLIENT
PEEL SOUTH EAST LTD

SCALE	ORIGINAL PAPER SIZE	DATE
1:500	A3	NOV 09

DRAWN BY	AUTHORISED BY	FILE REF
GB	MH	M06011

DRAWING NUMBER
M06011–A–048

REVISION