


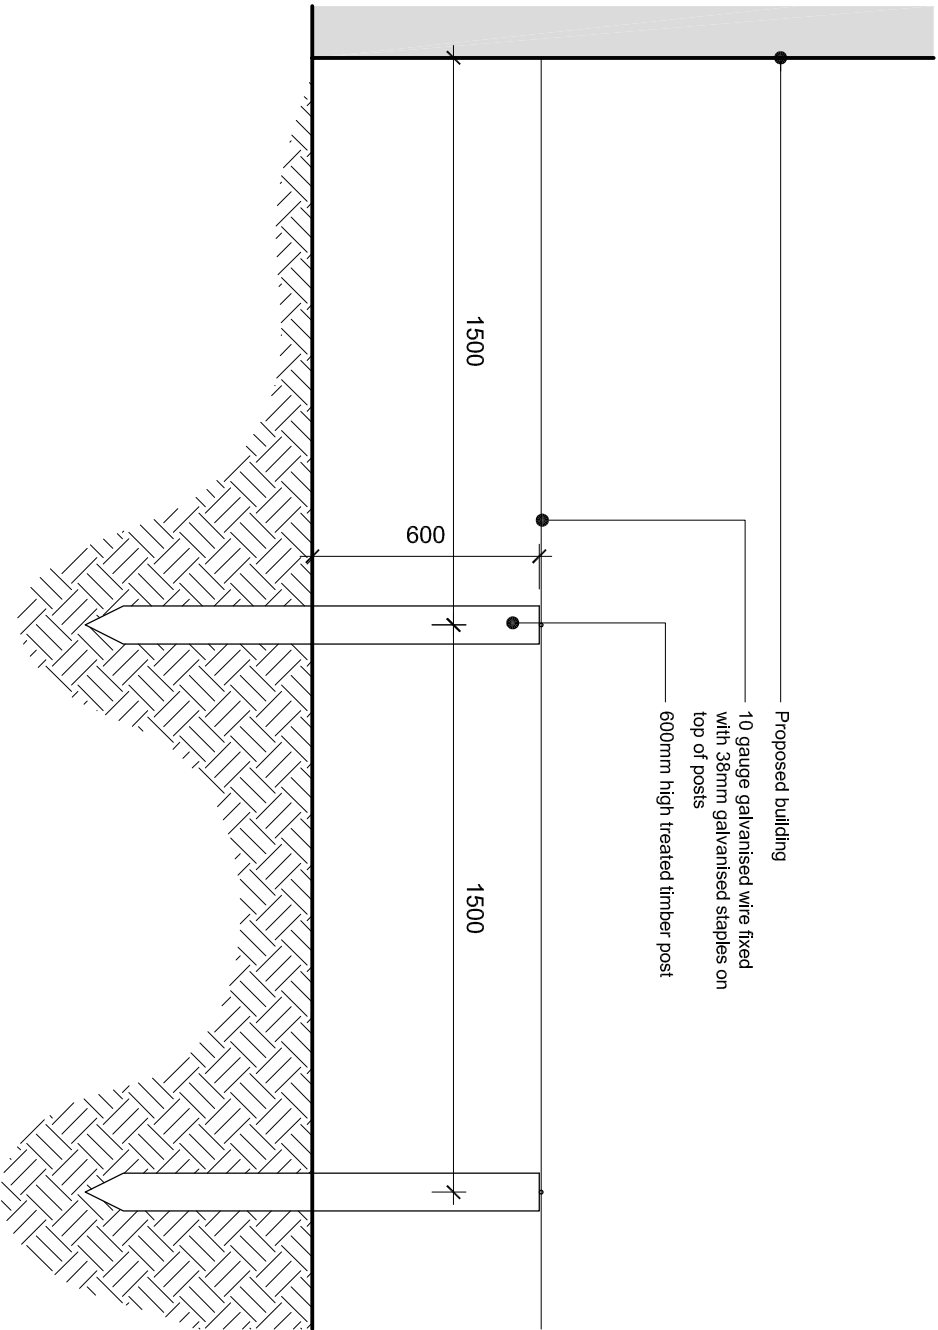

TYPICAL ELEVATION 1:20

Notes:
Sketch schemes may be based on plan information of unknown origin and is subject to verification and survey.
Contractors must verify all dimensions on site before commencing any work or shop drawings. This drawing is not to be scaled. Use figured dimensions only.
Building areas are liable to adjustment over the course of the design process due to ongoing construction detailing developments.
Subject to statutory approvals and survey.


50

40

30

20

10mm

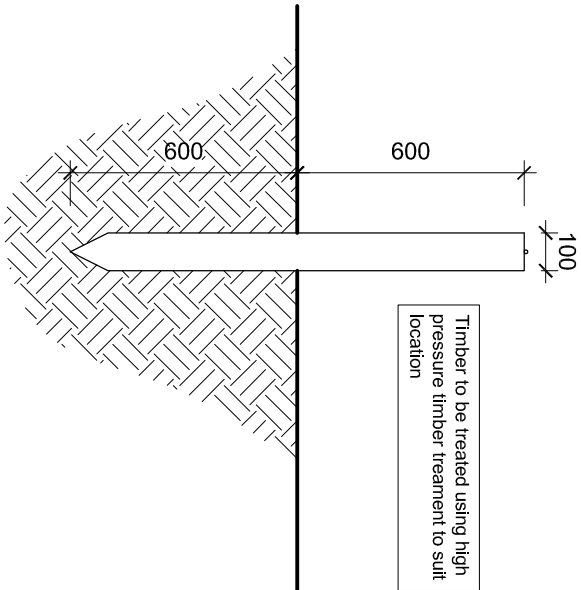

TYPICAL SECTION 1:20

revisions
status -

edward

architectural services ltd

prospect house 32 sovereign street leeds ls1 4bj

www.aas-uk.co.uk

0113 398 4000

project

Standard Details

client

Gleeson Homes & Regeneration

title

Boundary Details

Post and Wire Fence

drawn ie checked

date 13.04.11

scale 1:20@A4

job no 0282

drawing no SD103

rev .