

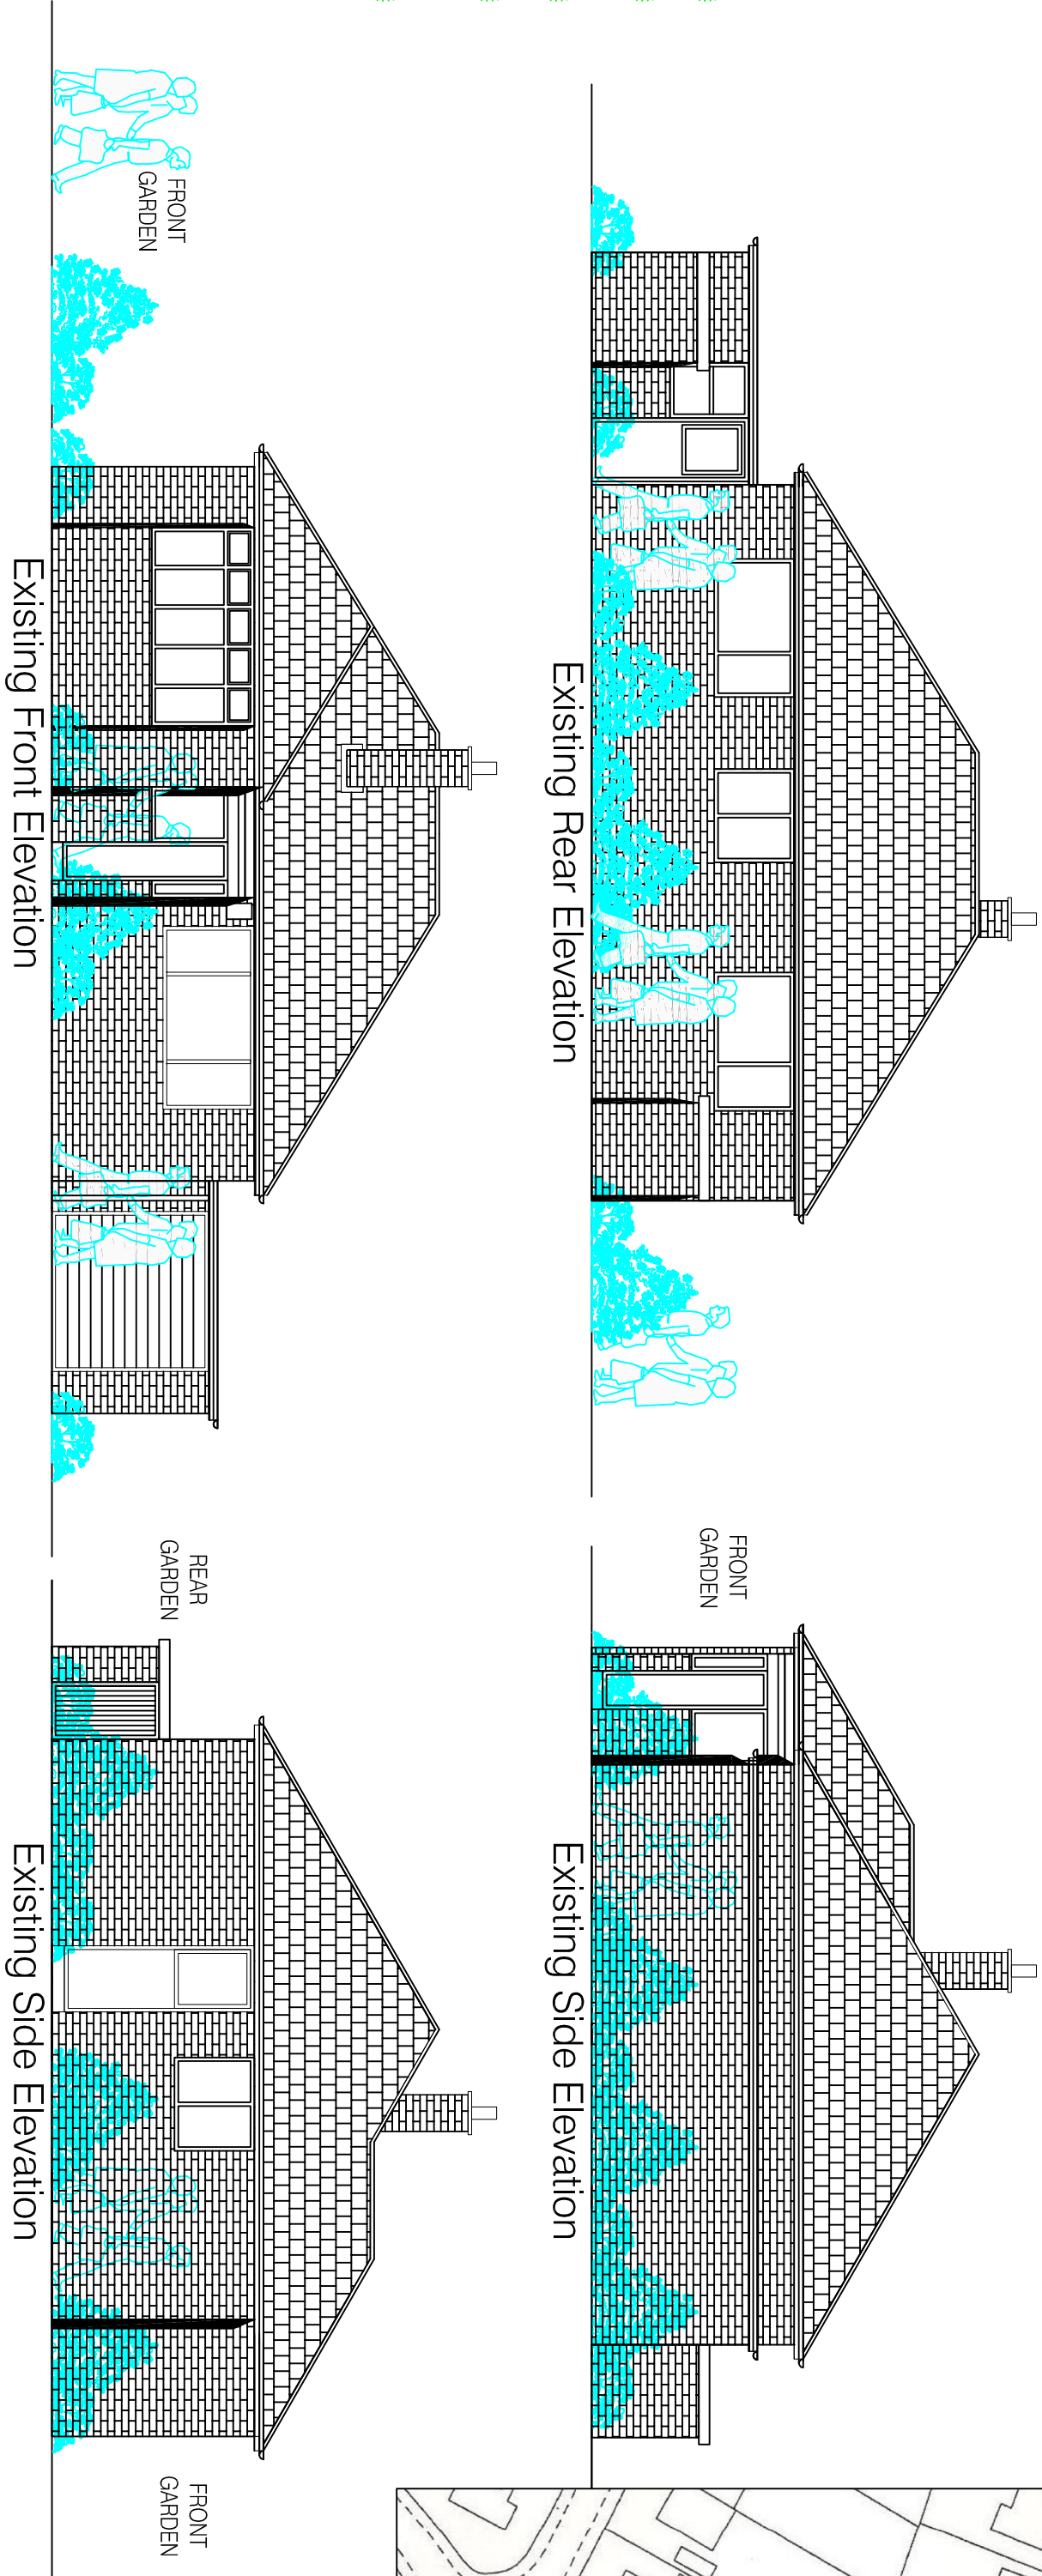
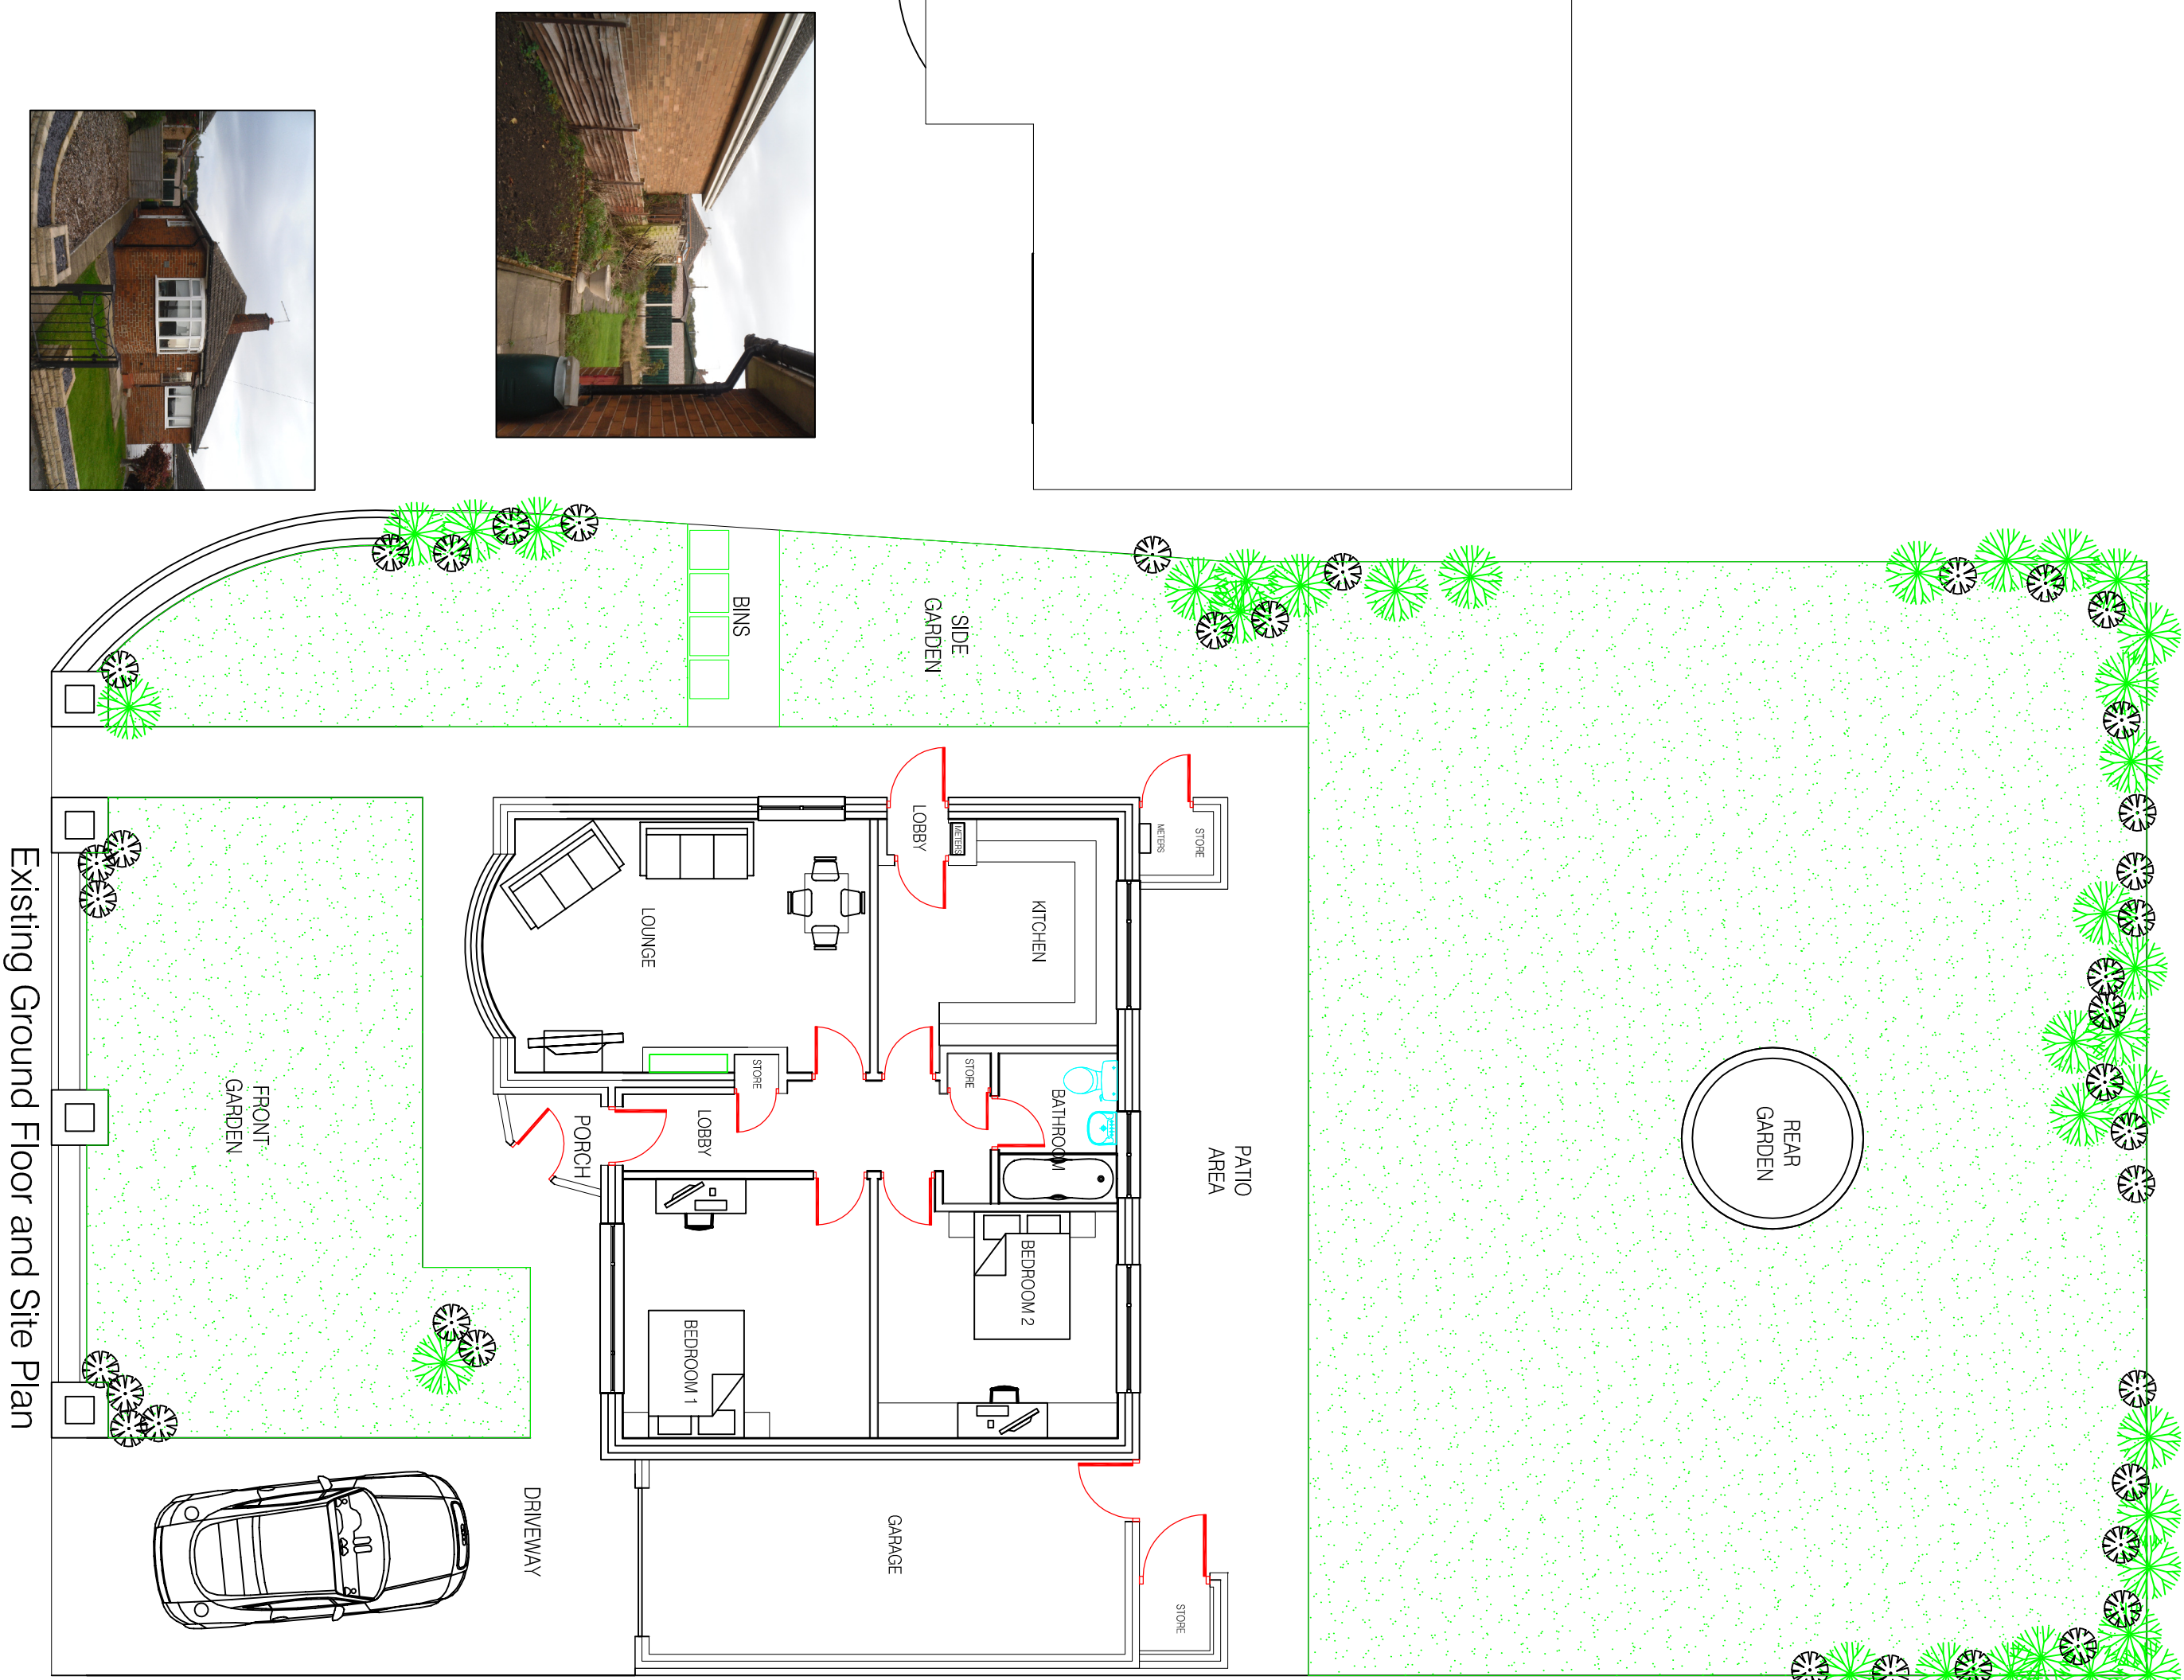


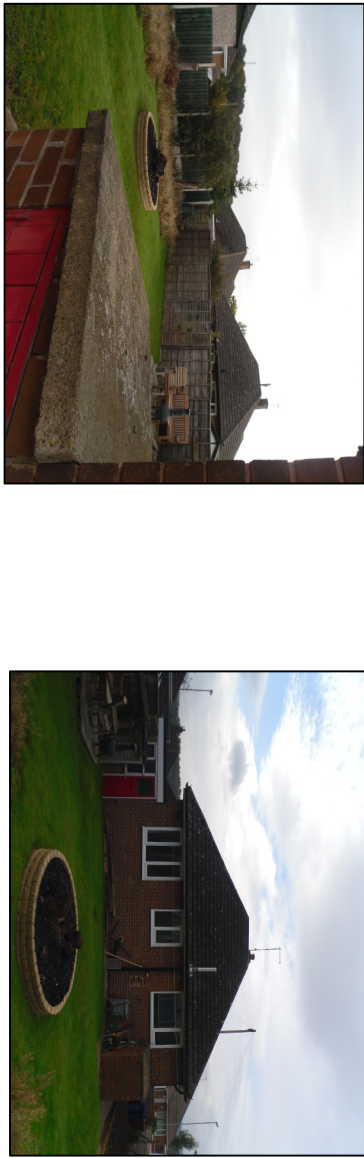

Site location plan
@1:1000 scale

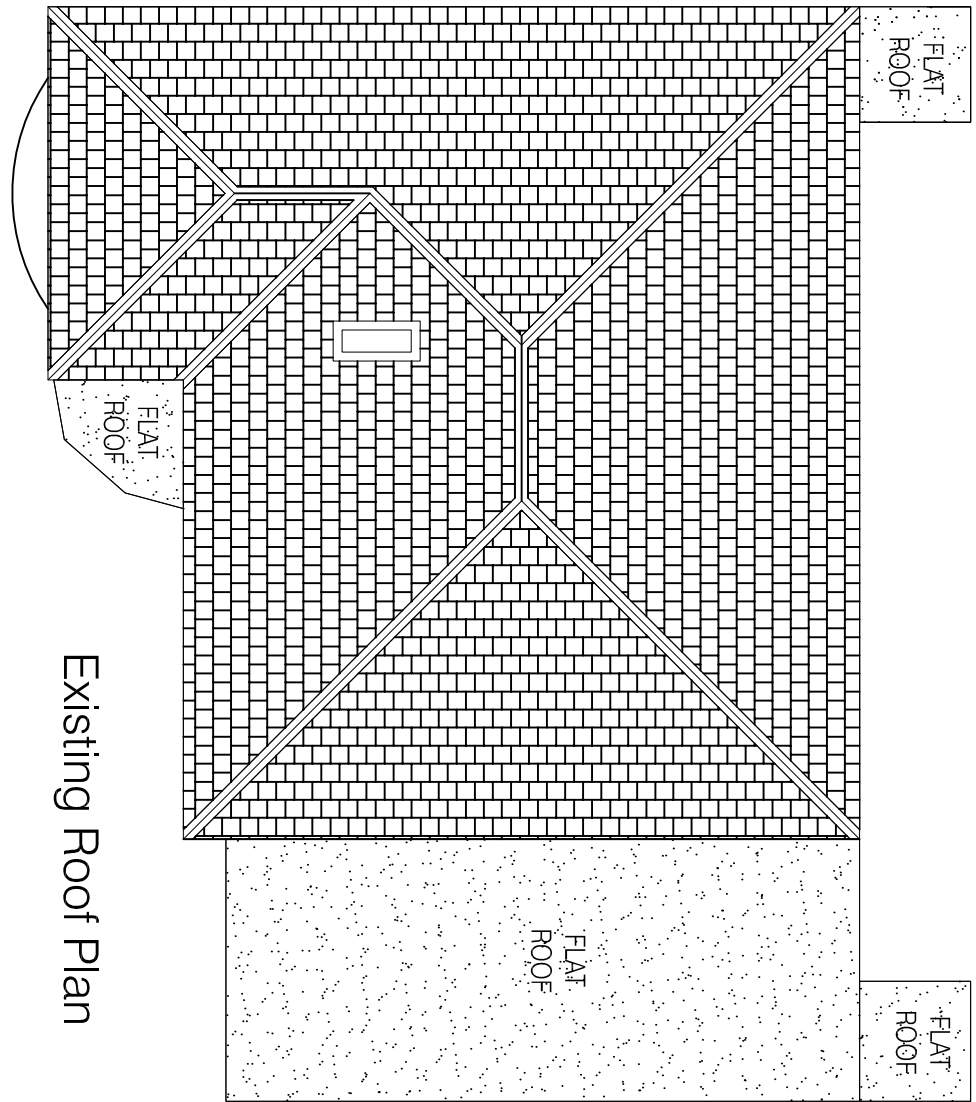

Architectural design Planning & Building Regulations Landscape architecture 3D Visualisation & model making				
CLIENT				
MR. TIM. BRAIN				
1. CUMBERLAND CLOSE, WORSBROUGH, BARNSELEY S70.5HP				
DRAWING OF				
PROPOSED. EXTENSION. TO. DWELLING TO. SIDE. WITH. PORCH. REMOVAL & RE-BUILDING OF GARAGE. LOFT. CONVERSION & INTERNAL ALTERATIONS				
EXISTING PLANS&ELEV				
drawing no	rev	date		
DWC-001	-	OCT-17		
scale	drawn	checked by	checked date	
1:100@.A1	SMT	TB	OCT-17	