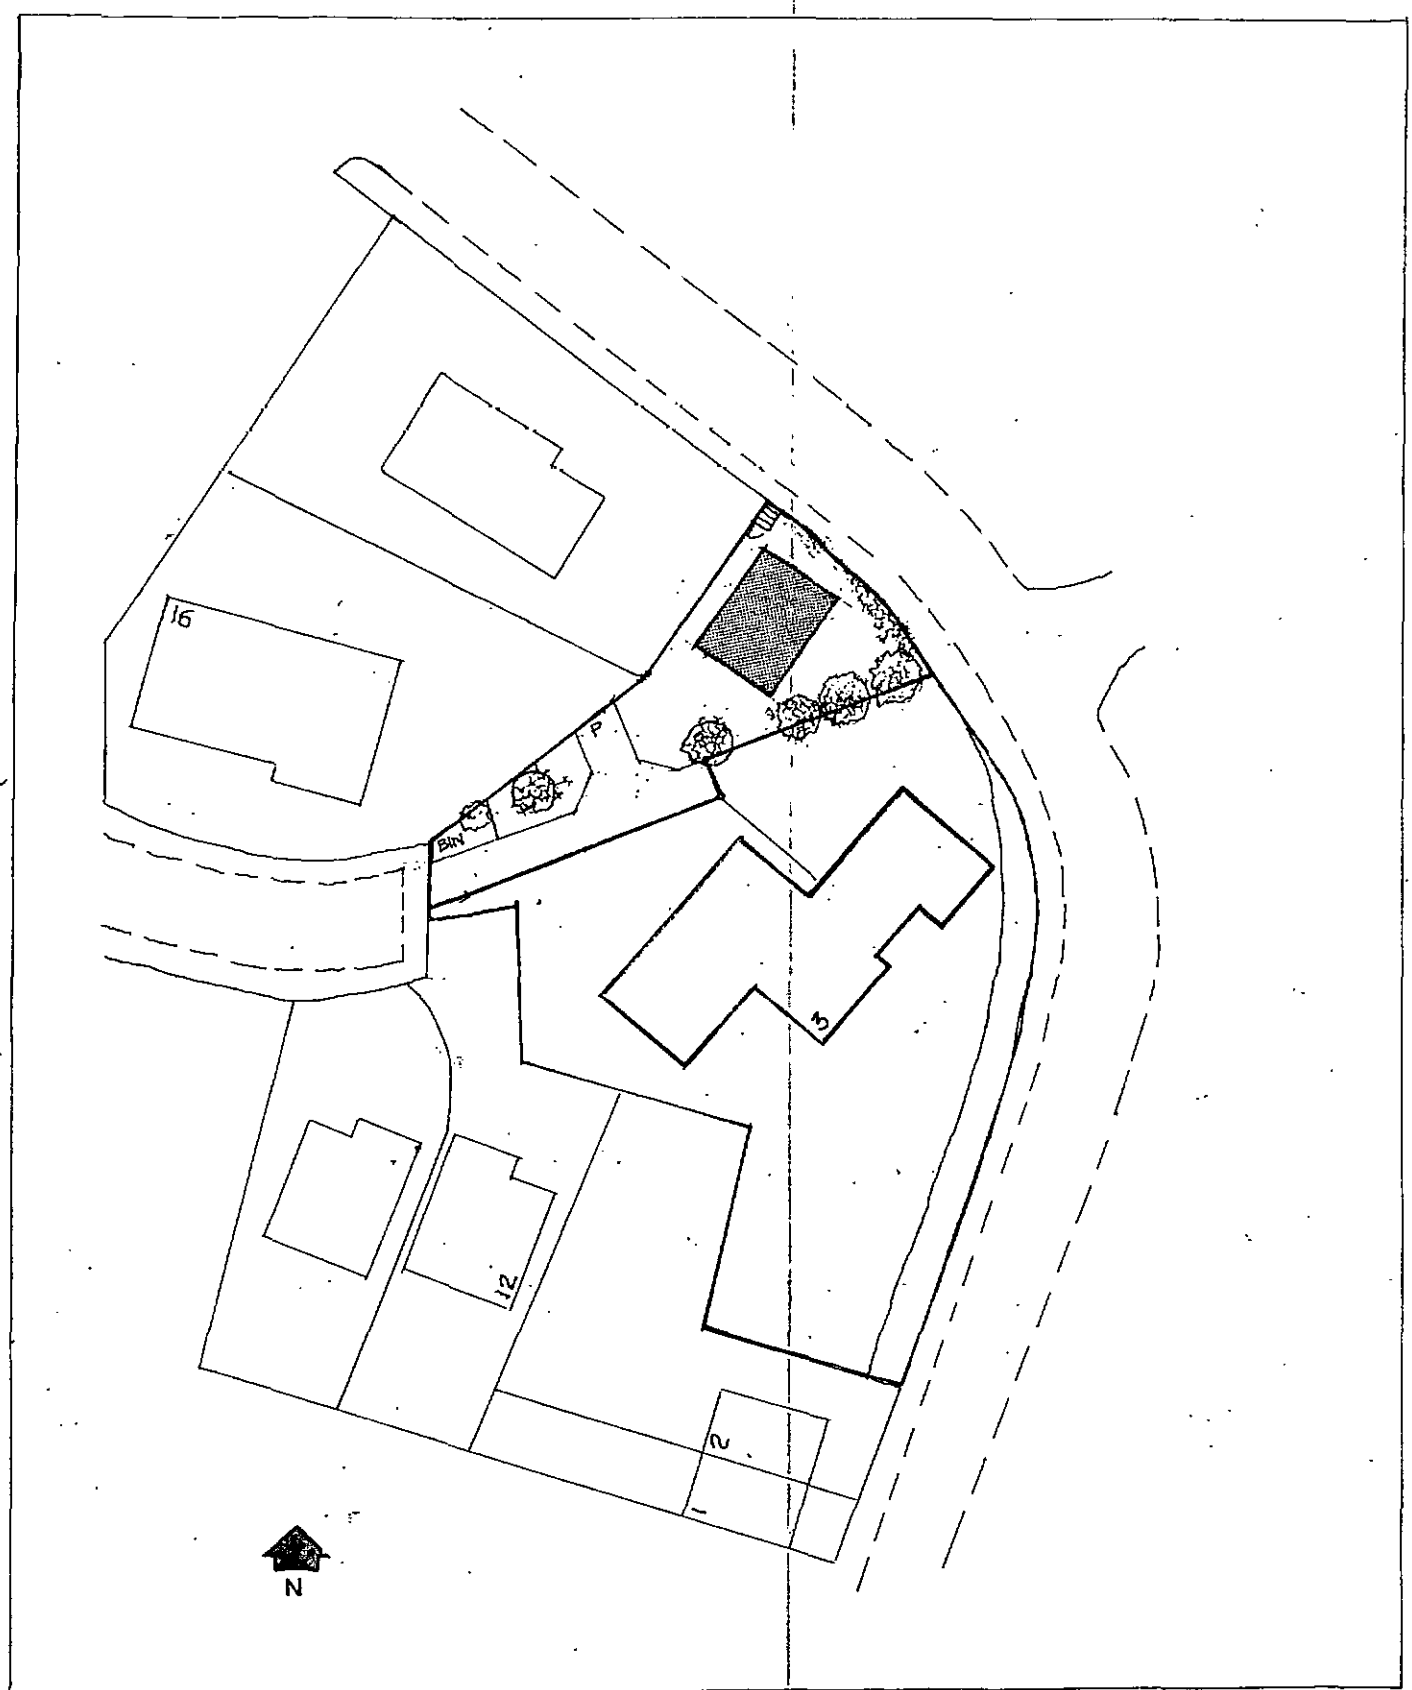



Michael A. Clynch
Architect, Town Planner, Property Consultant
DIP.ARCH. DIP. T.P. A.R.I.B.A. F.R.S.A.


14 Huddersfield Road, Ingbirchworth, Penistone
Sheffield S36 7GF


Tel: 01226 766308

NEW HOUSE LAND ADJACENT No 3 SMITHY HILL THURGOLAND 1:500

DRG. A1

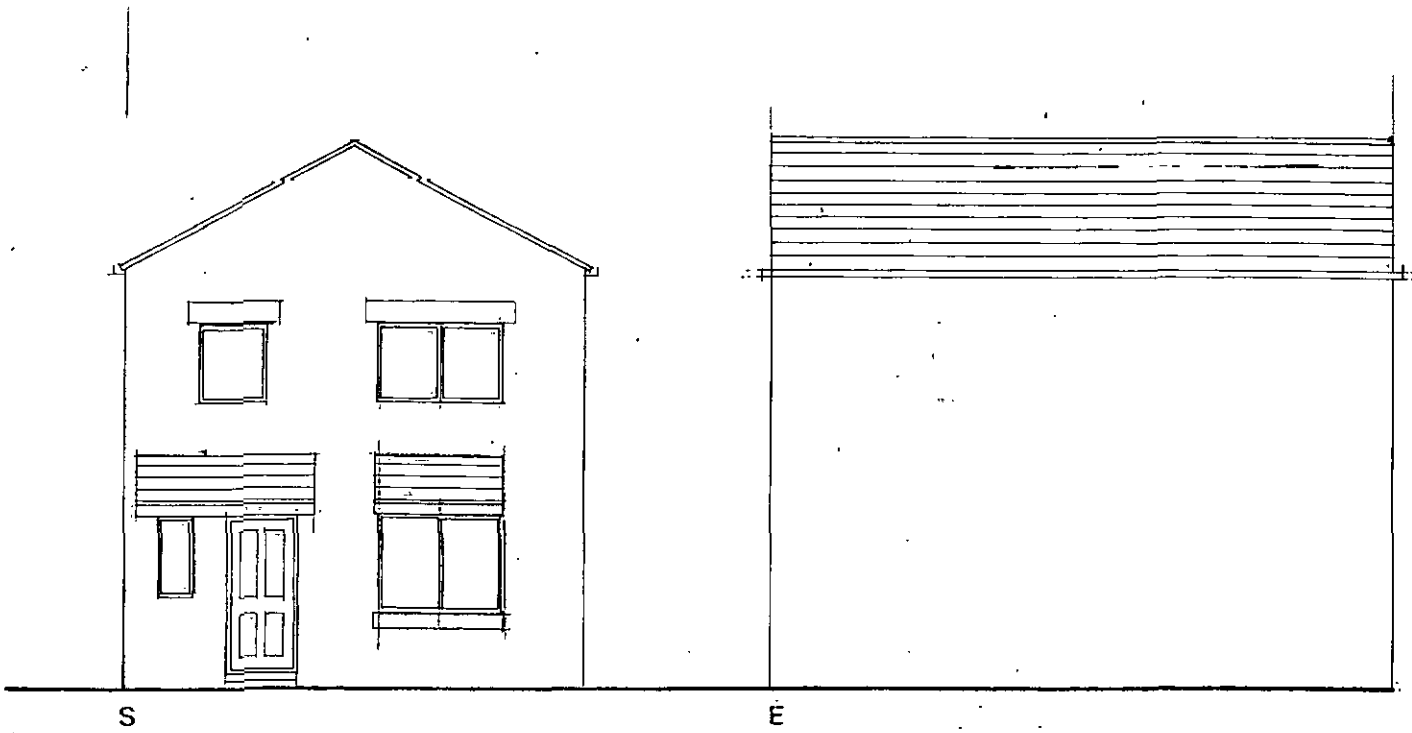

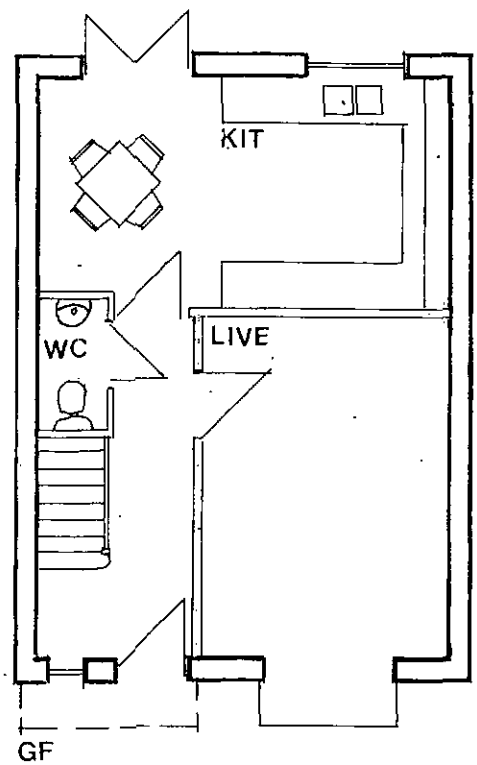

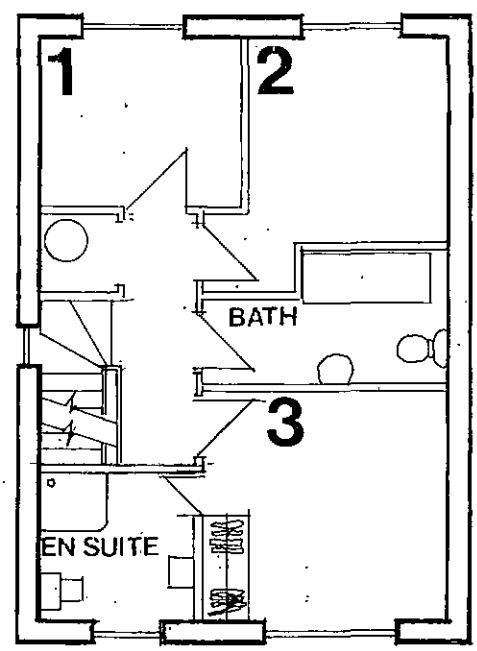

Michael A. Clynch
Architect, Town Planner, Property Consultant
DIP.ARCH. DIP, T.P. A.R.I.B.A. F.R.S.A.

NEW HOUSE, LAND ADJACENT Nº3 SMITHY HILL, THURGOLAND 1:100
DRG A2

14 Huddersfield Road, Ingbirchworth, Penistone
Sheffield S36 7GF

Tel: 01226 766308



21 March 2017, ID: M4P-00609671
www.nicolsondigital.com

1:500 scale print at A4, Centre: 429032 E, 401148 N

©Crown Copyright and database rights 2016 OS 100019980









