

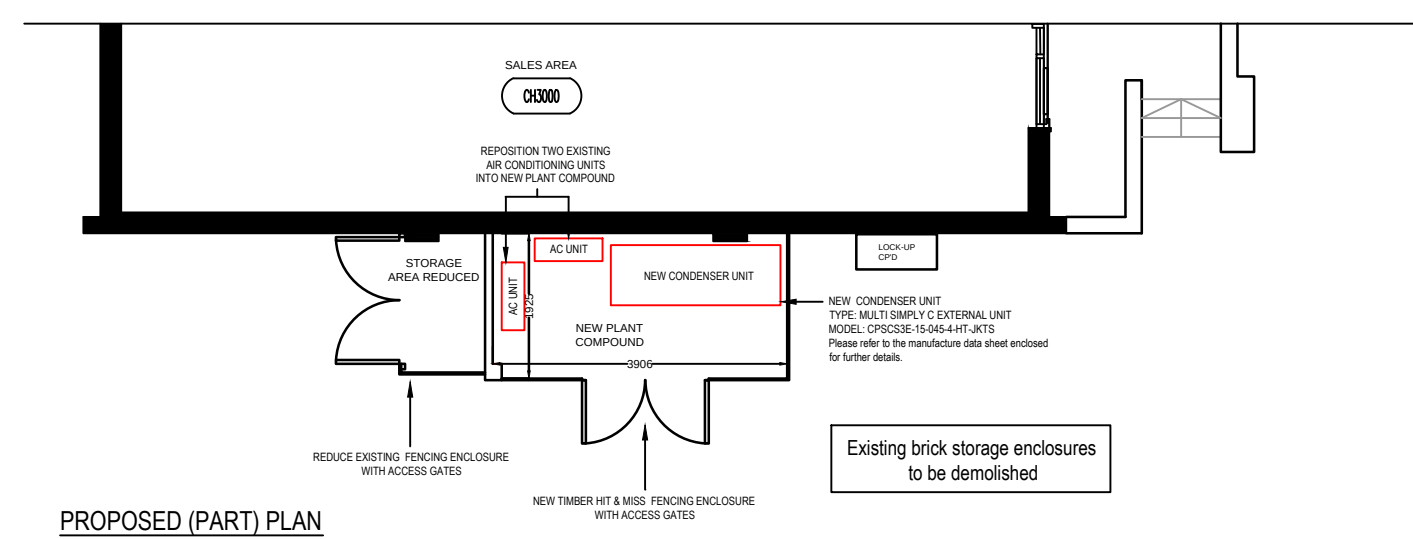


DRAWING NOTES


Please note: These drawings are for planning purposes only and should not be used for construction.

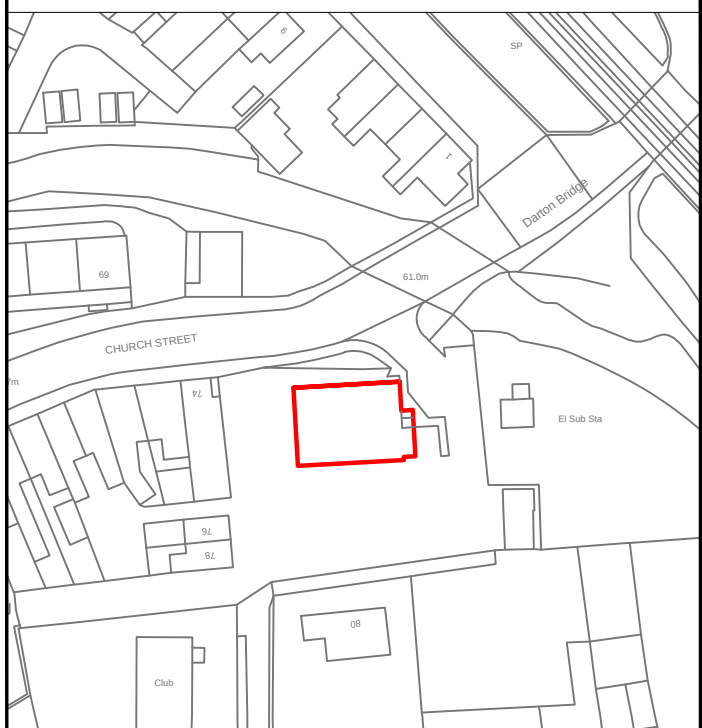


PROPOSED (PART) PLAN

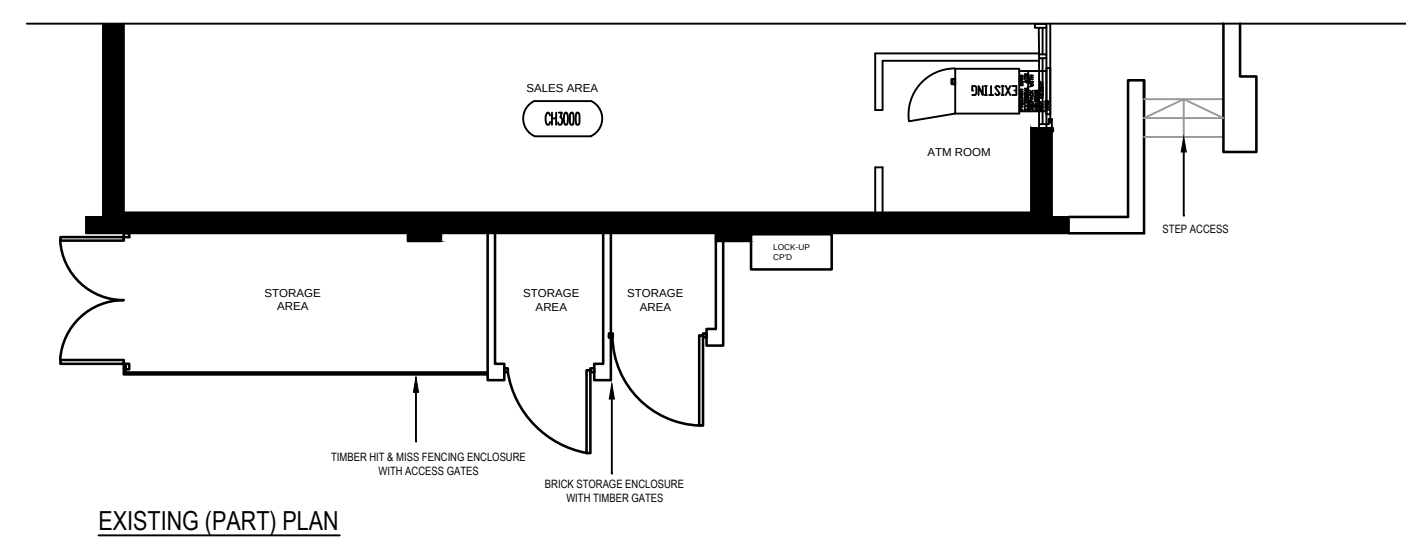


EXISTING (PART) PLAN

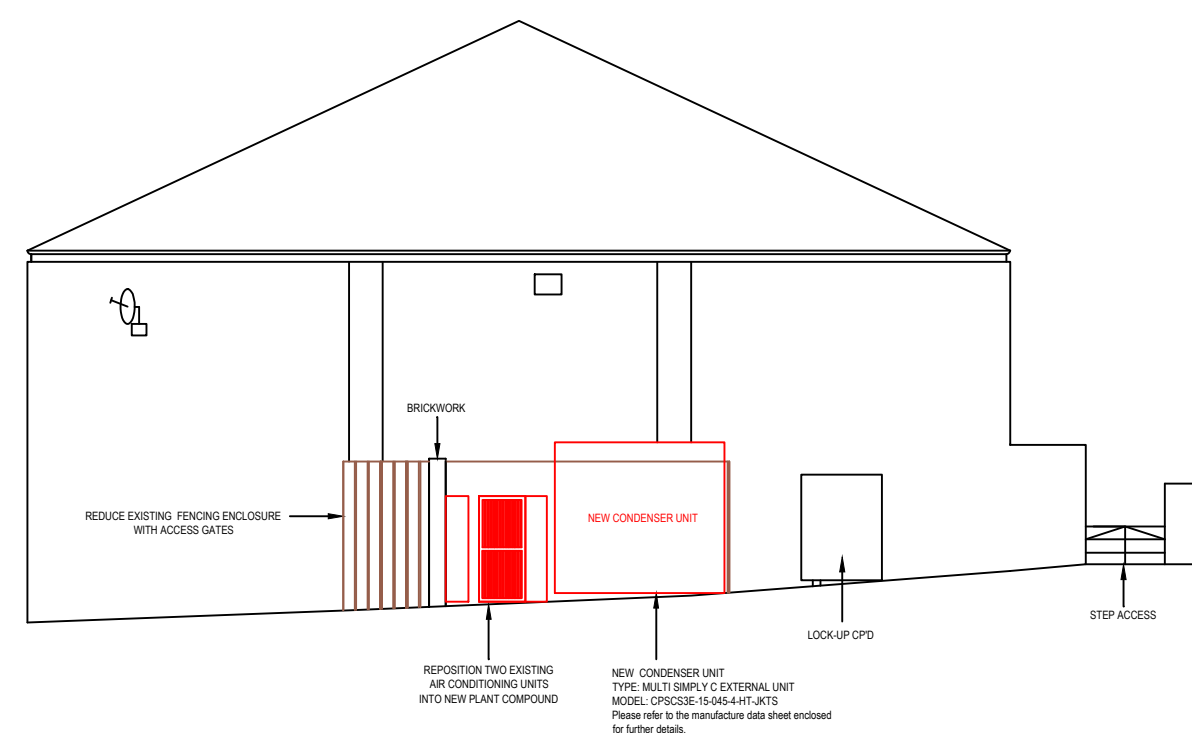

PROPOSED EAST SIDE ELEVATION

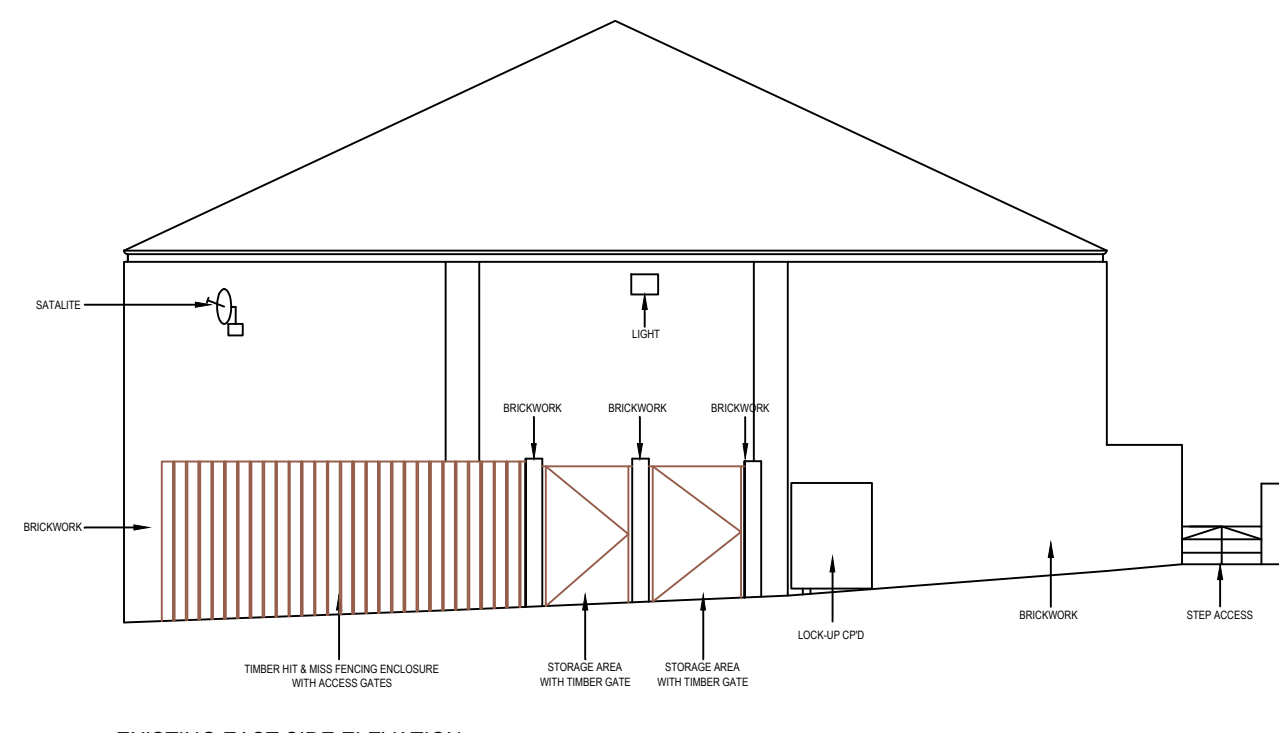

EXISTING EAST SIDE ELEVATION

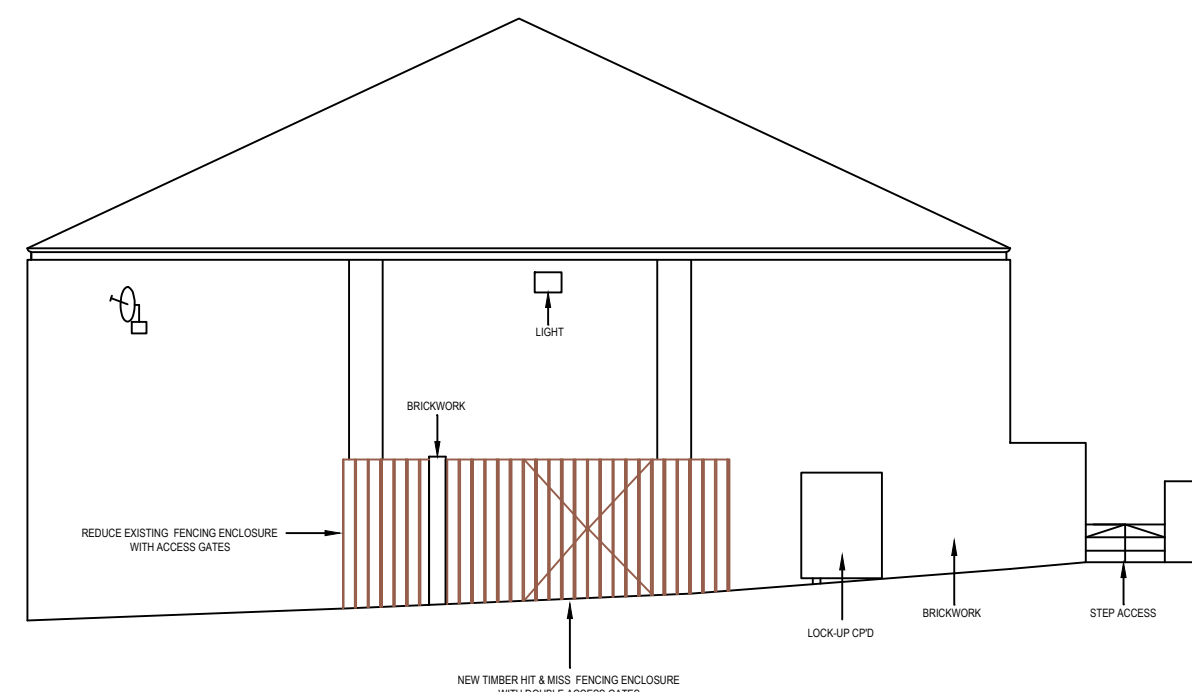

PROPOSED EAST SIDE ELEVATION
Fencing detail

PLANNING

[illegible]

REV:	DESCRIPTION.	BY:	DATE.
------	--------------	-----	-------

	CLIENT:			
	Co-operative Group			
	PROJECT:			
	DARTON			
ADDRESS:				Co-operative Store Church Street Darton Barnsley S75 5HF
TITLE:				EAST SIDE ELEVATIONS & (PART) PLAN
DRAWN BY:	SCALE:	DRAWN DATE:	REVISED DATE:	
RH	1:100	07/04/14		
CHECKED:	@A1			
RM				
DIRG.NO:		CP-DART-001-002		REV.:

THIS DRAWING AND ITS DATA IS THE PROPERTY OF EVOLVE DESIGN LIMITED & SHALL NOT BE REPRODUCED WITHOUT THE COMPANY'S CONSENT. WRITTEN DIMENSIONS TAKE PRECEDENCE. ANY DISCREPANCIES SHOULD BE REPORTED TO EVOLVE DESIGN LIMITED IMMEDIATELY - IF IN DOUBT ASK.