


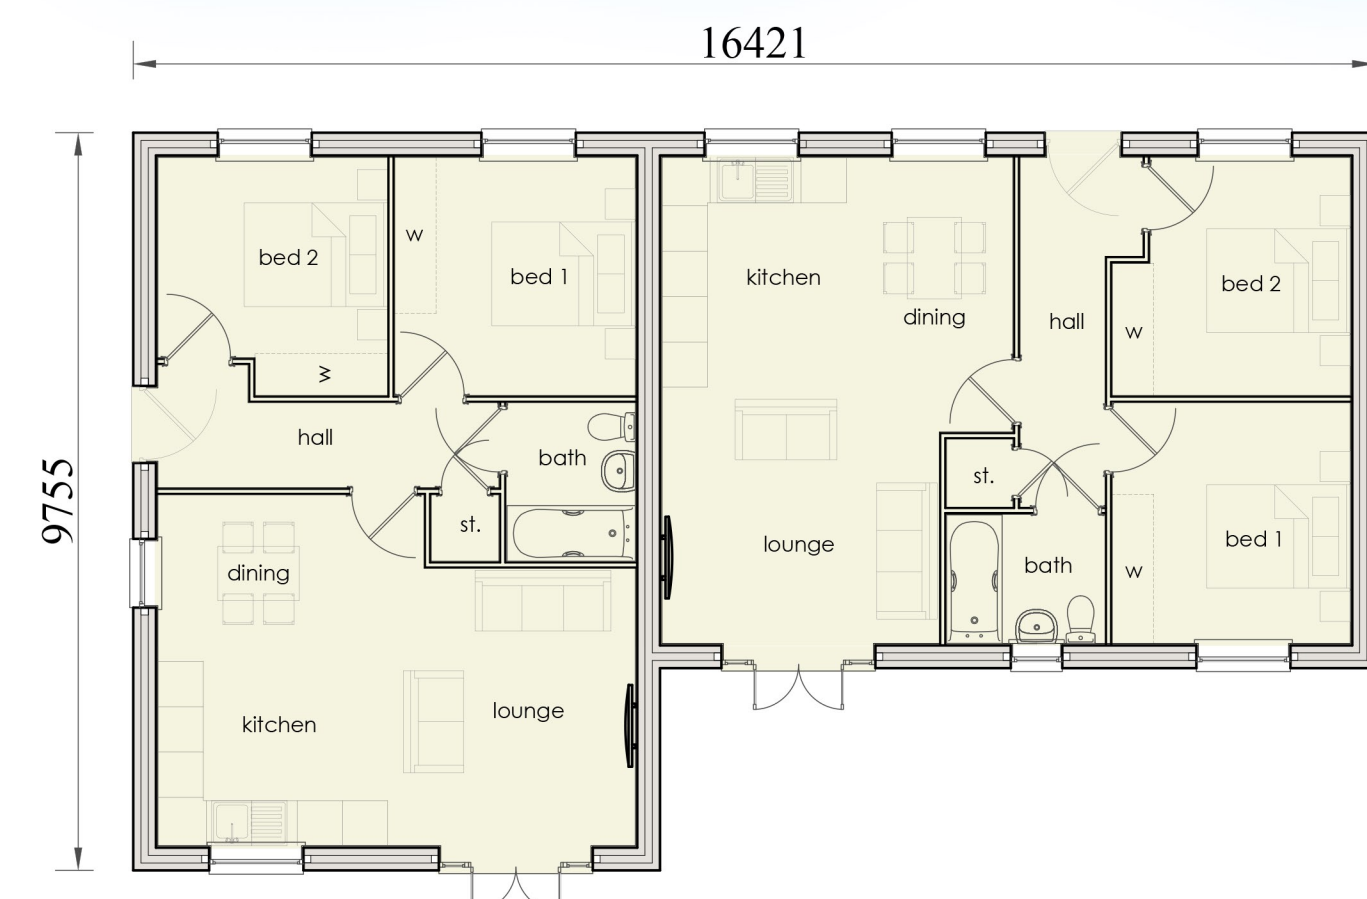
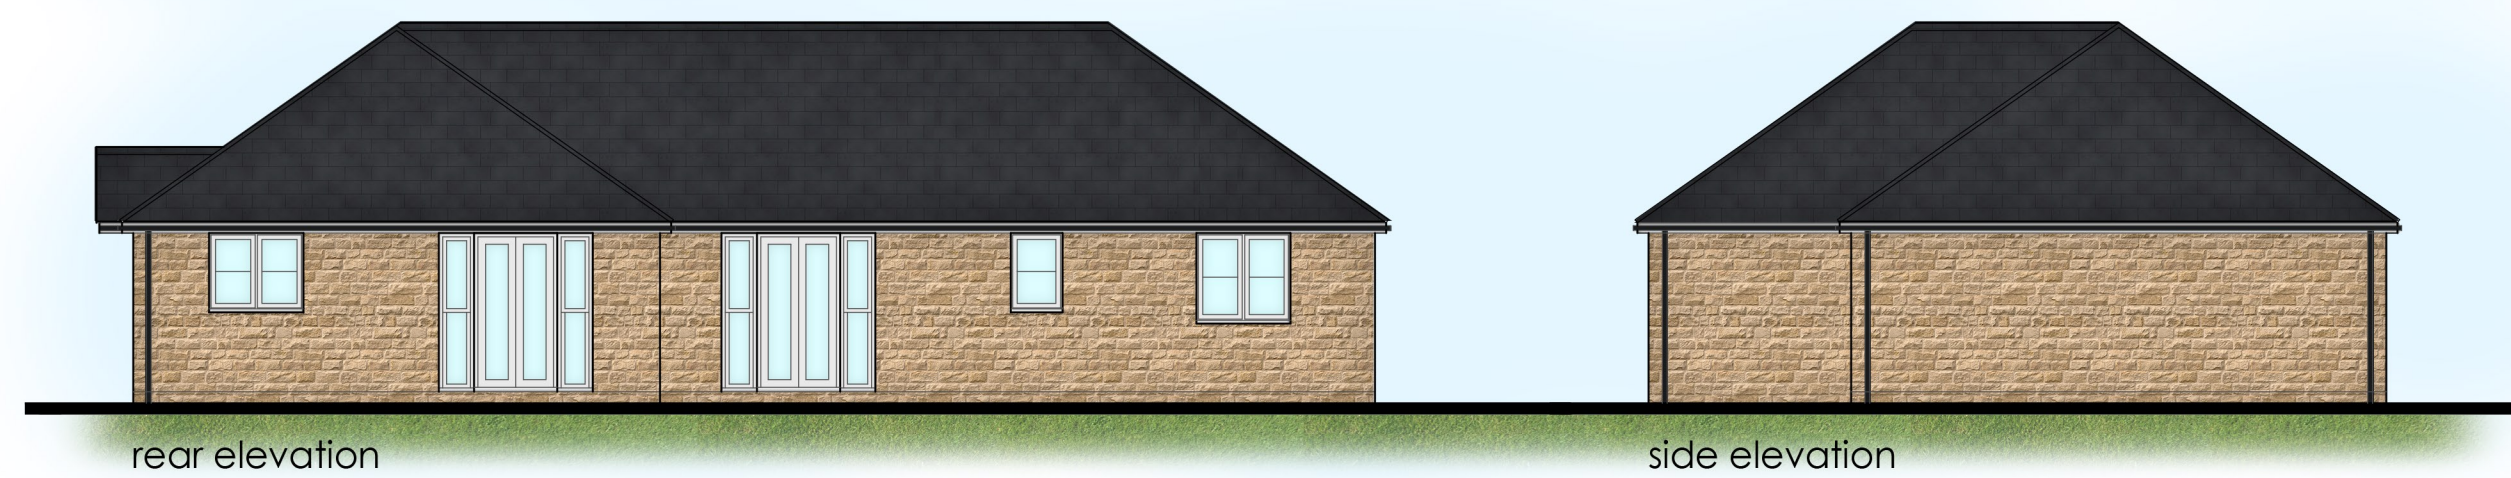


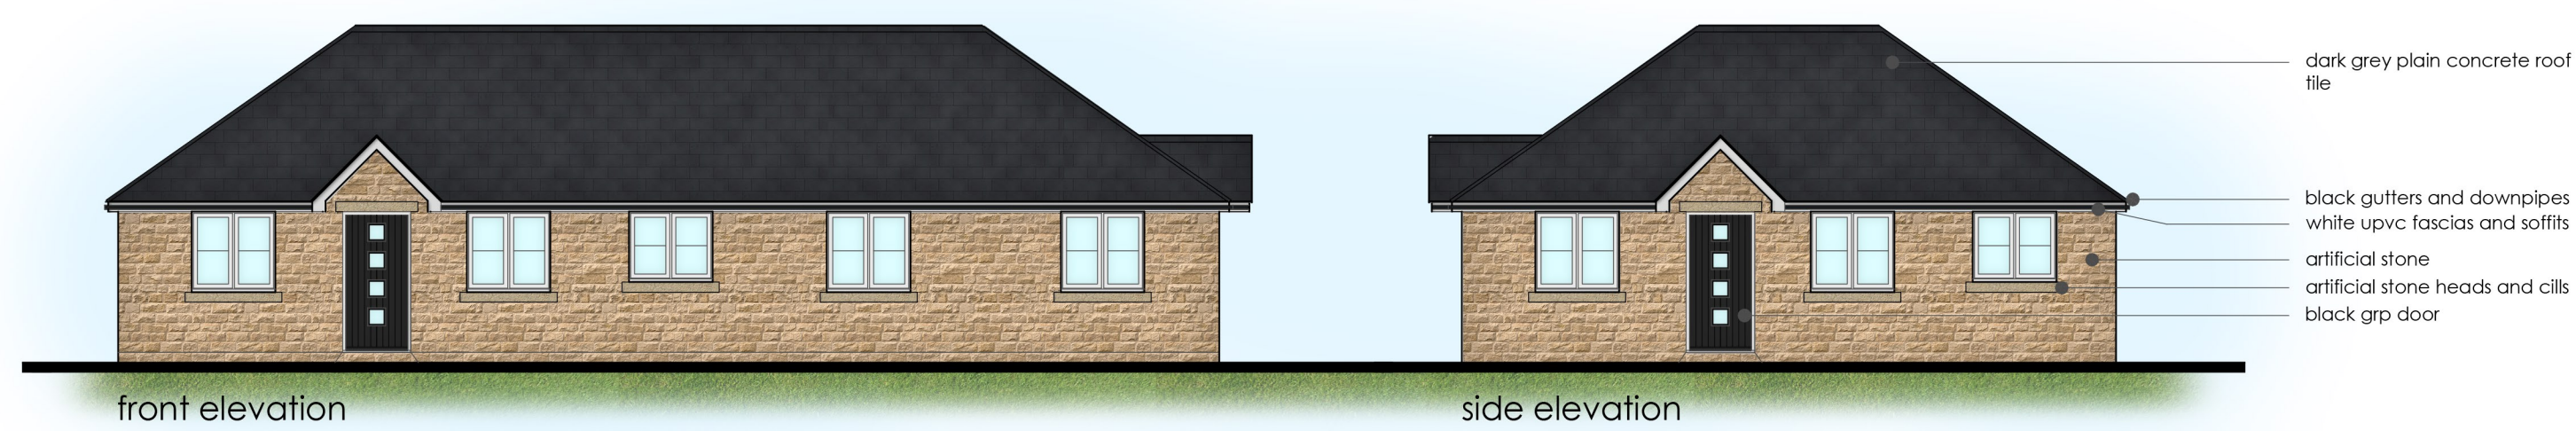

floor plan
Plots 1 & 2

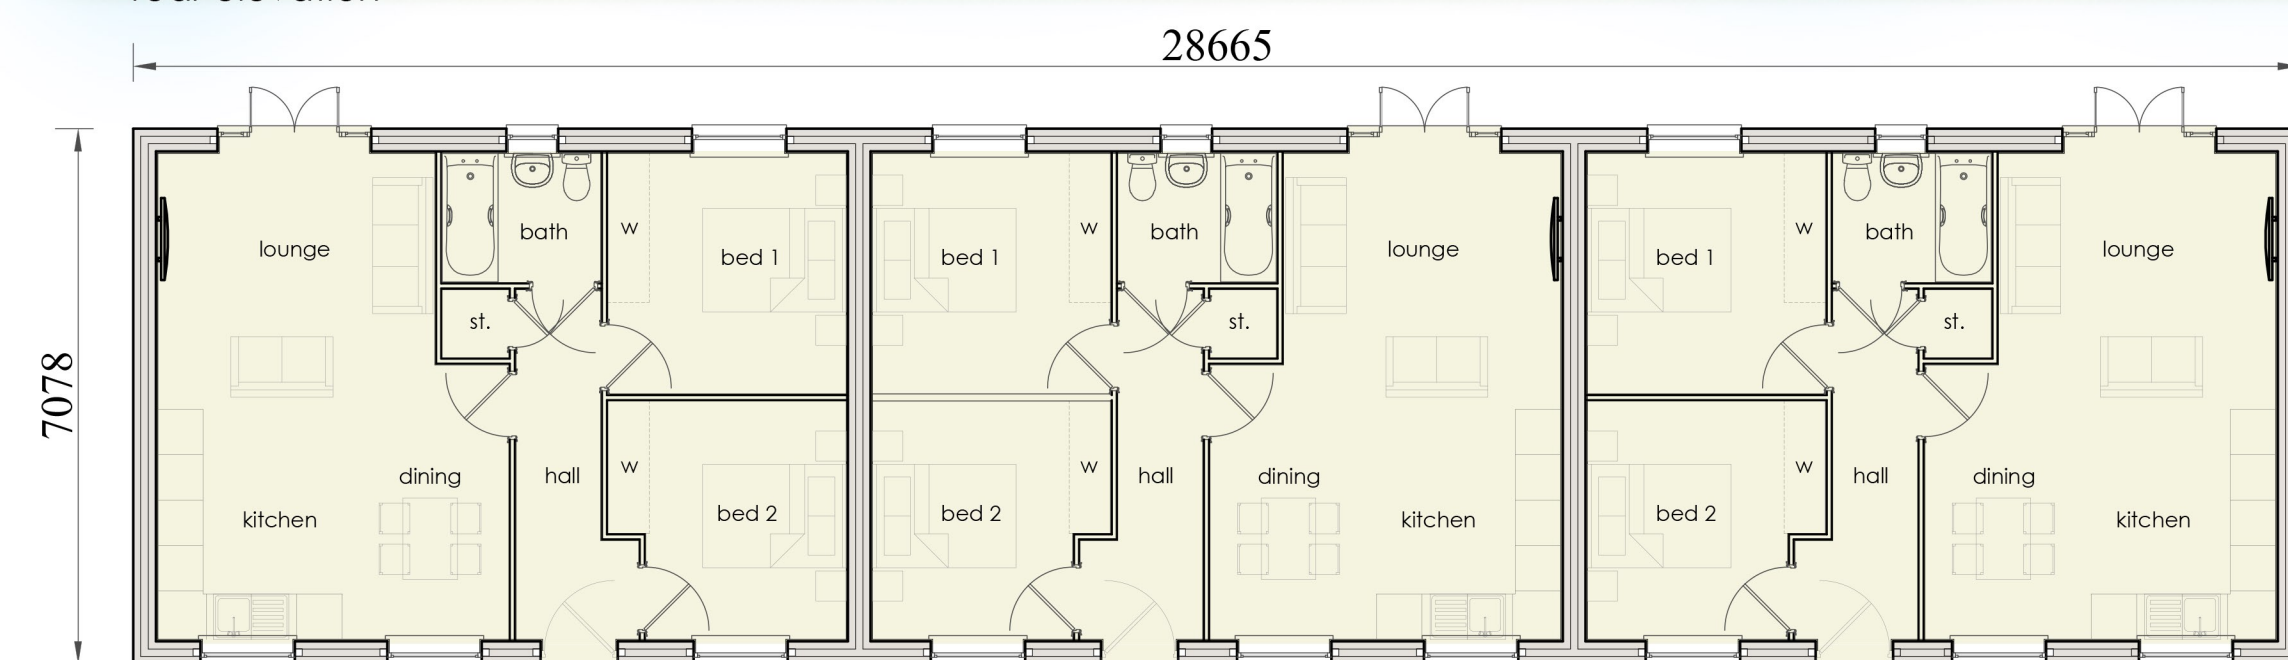

floor plan
Plots 3 - 5

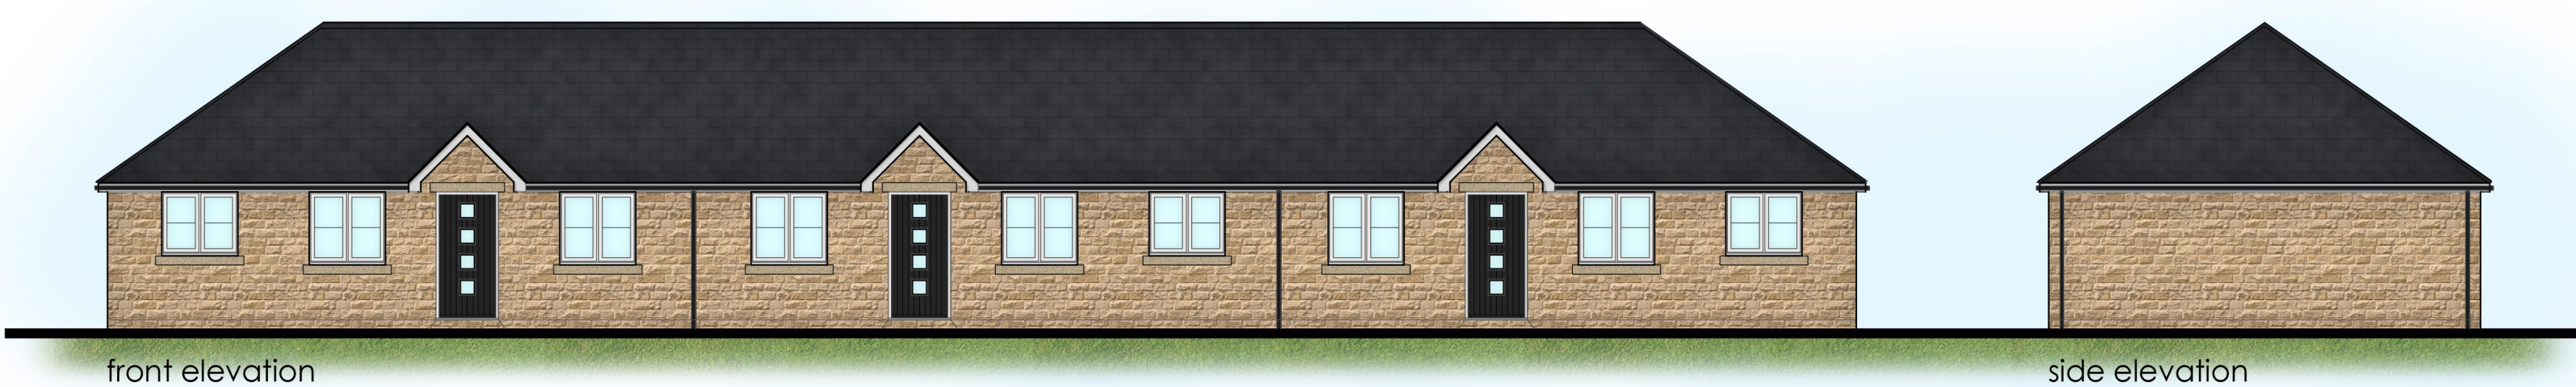


site plan 1:200

key




- site boundary - approx 0.34 acres
- existing 2 storey dwelling adjacent the site
- existing bungalows adjacent the site
- proposed bungalows

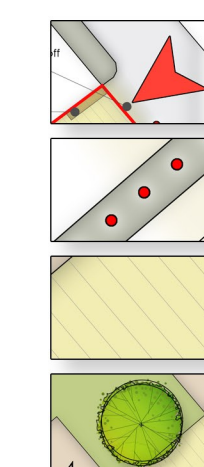

- existing vehicular and pedestrian access
- existing footpath crossing the site
- shared drive
- indicative landscaping



- existing trees / hedgerows on or adjacent the site retained
- existing trees / hedgerows on or adjacent the site removed

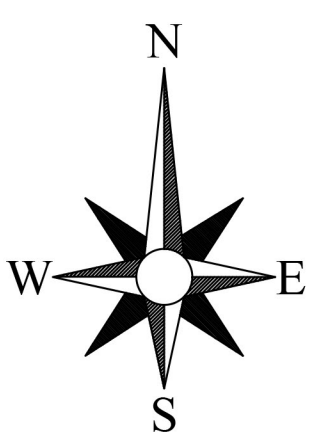

A: Feb 19: trees retained and removed shown revision