


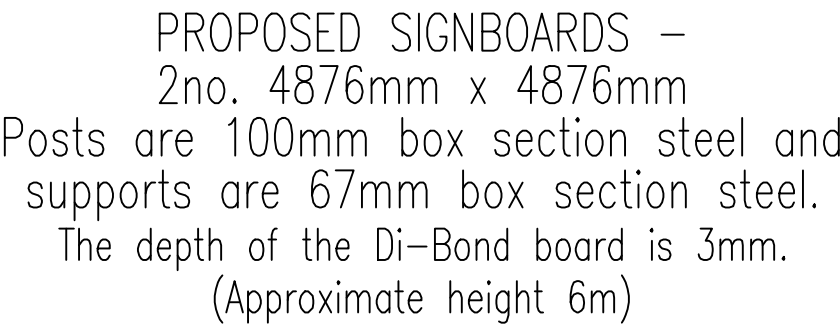

CLIENT
DORANSFIELD
PROPERTIES
LIMITED

PROJECT
ST MARYS STREET
SIGNBOARD
APPLICATION

TITLE
PROPOSED
BLOCK PLAN

DRAWING STATUS
PLANNING

DRAWN	LB	CHECKED	DC
-------	----	---------	----

SCALE 1:100 @ A1

DATE MARCH 2011

WCEC
ARCHITECTS

JOB NO.	DRAWING NUMBER	REV
10-005	PL-104	—