



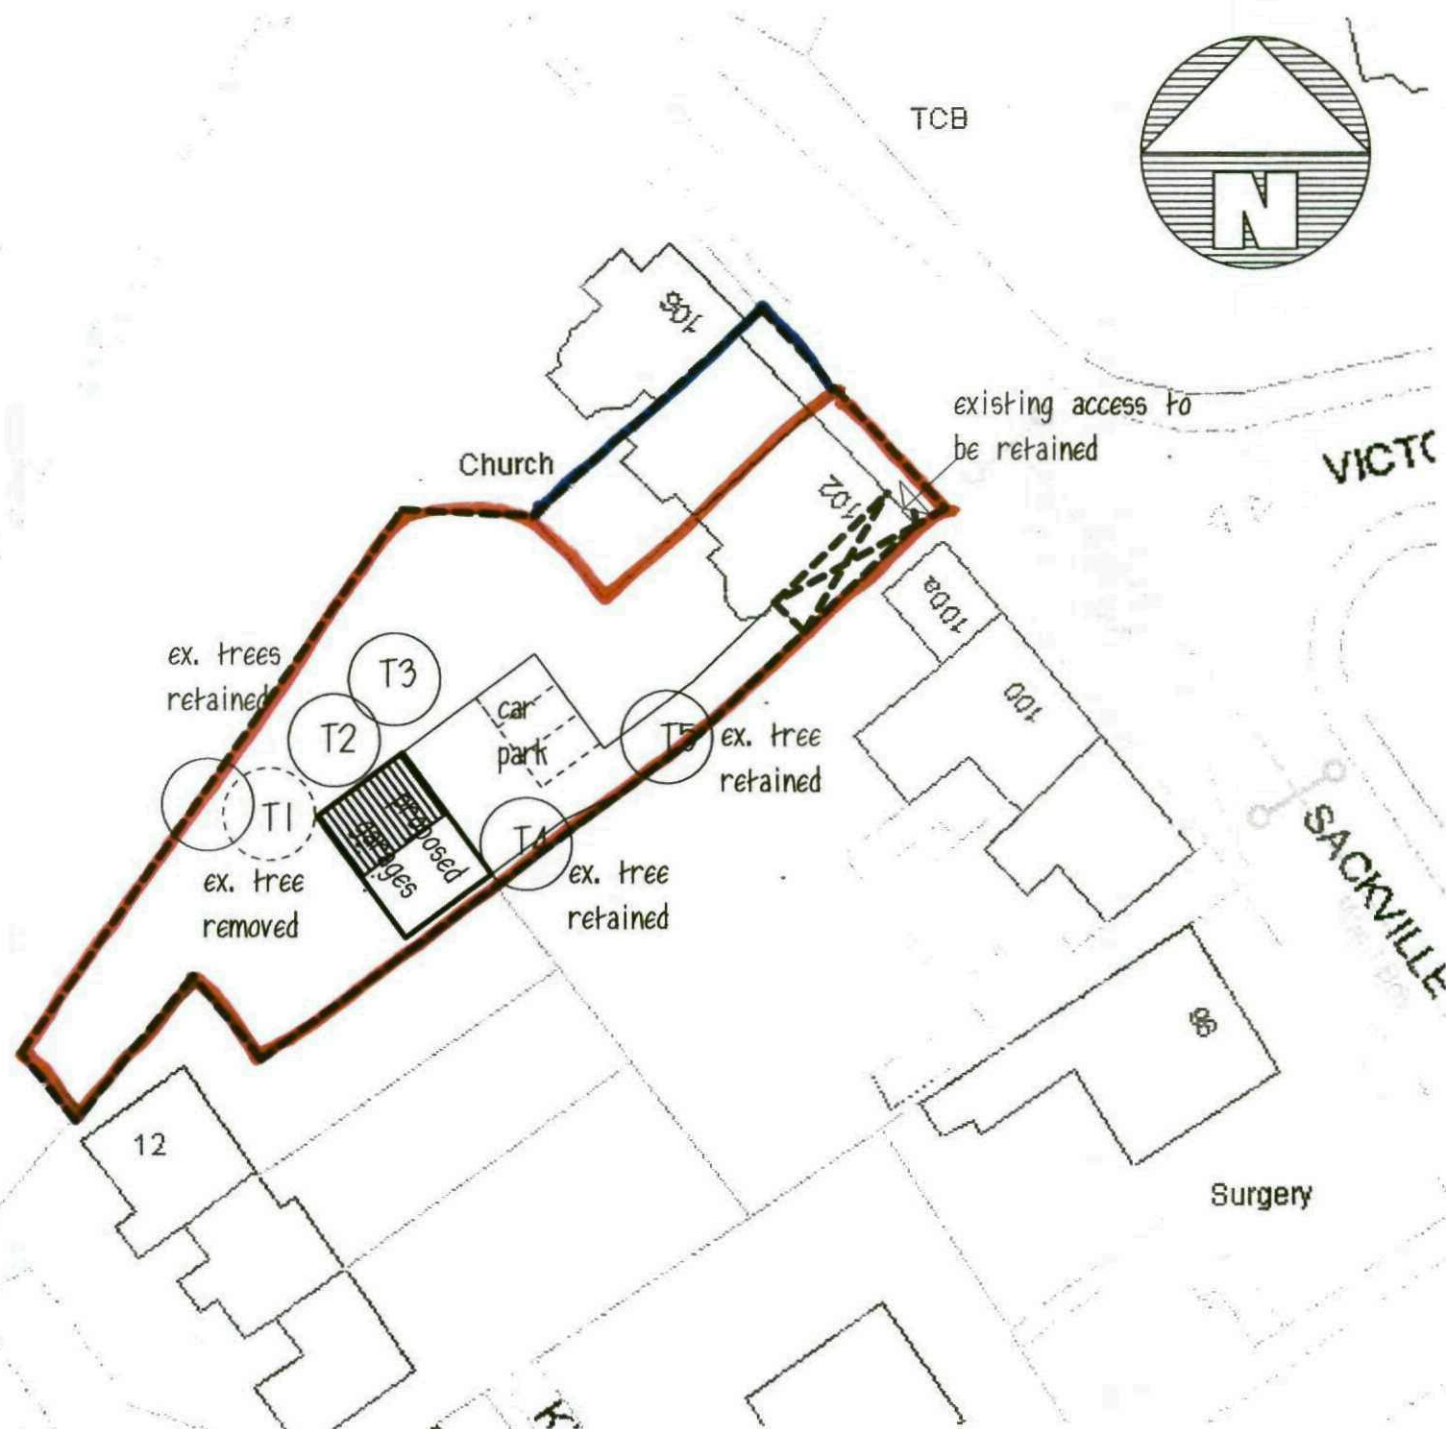


PROPOSED C OF U FROM H.I.M.O. TO B&B
102 SACKVILLE STREET
BARNSELY
SITE PLAN 1:500




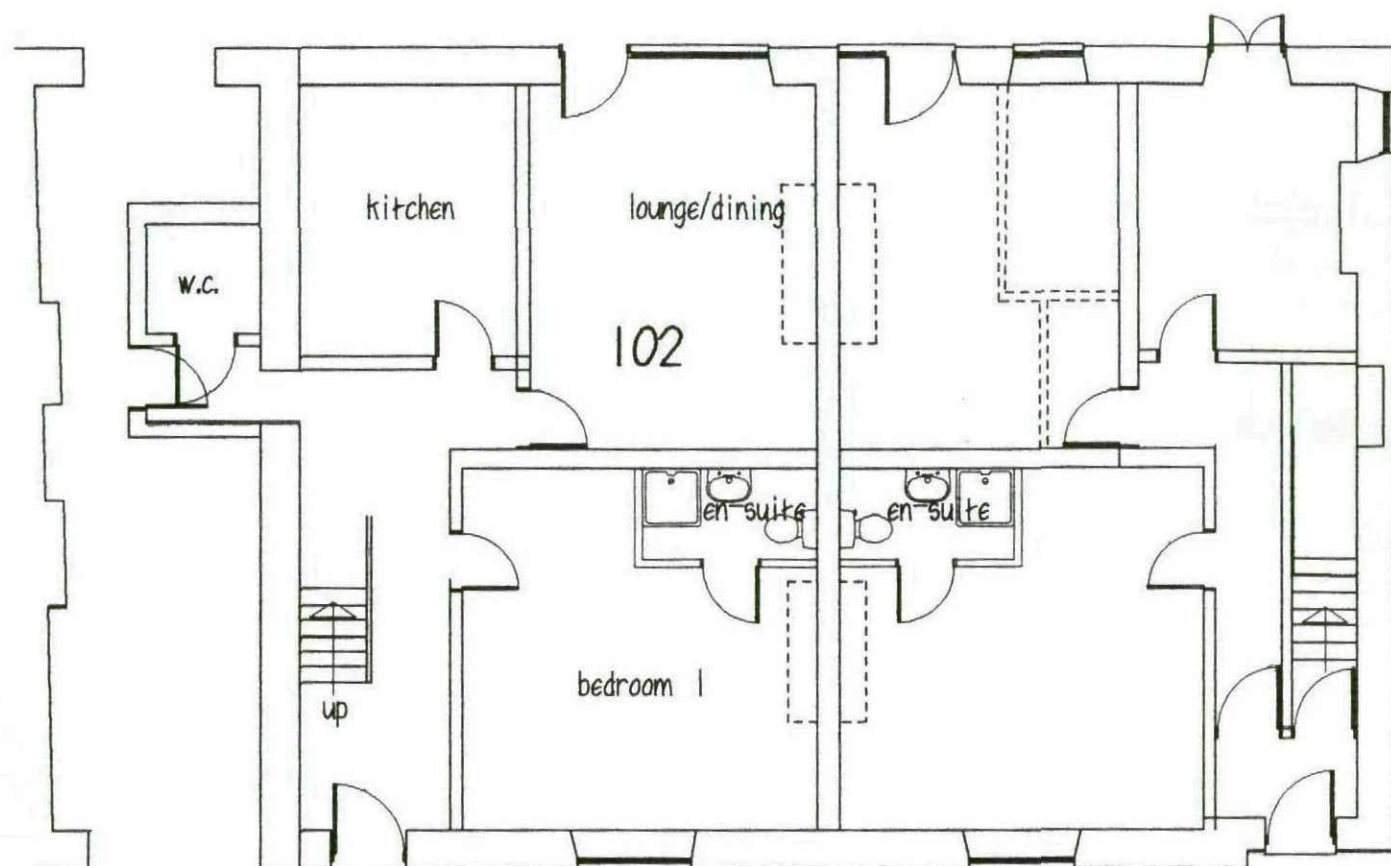

GROUND FLOOR

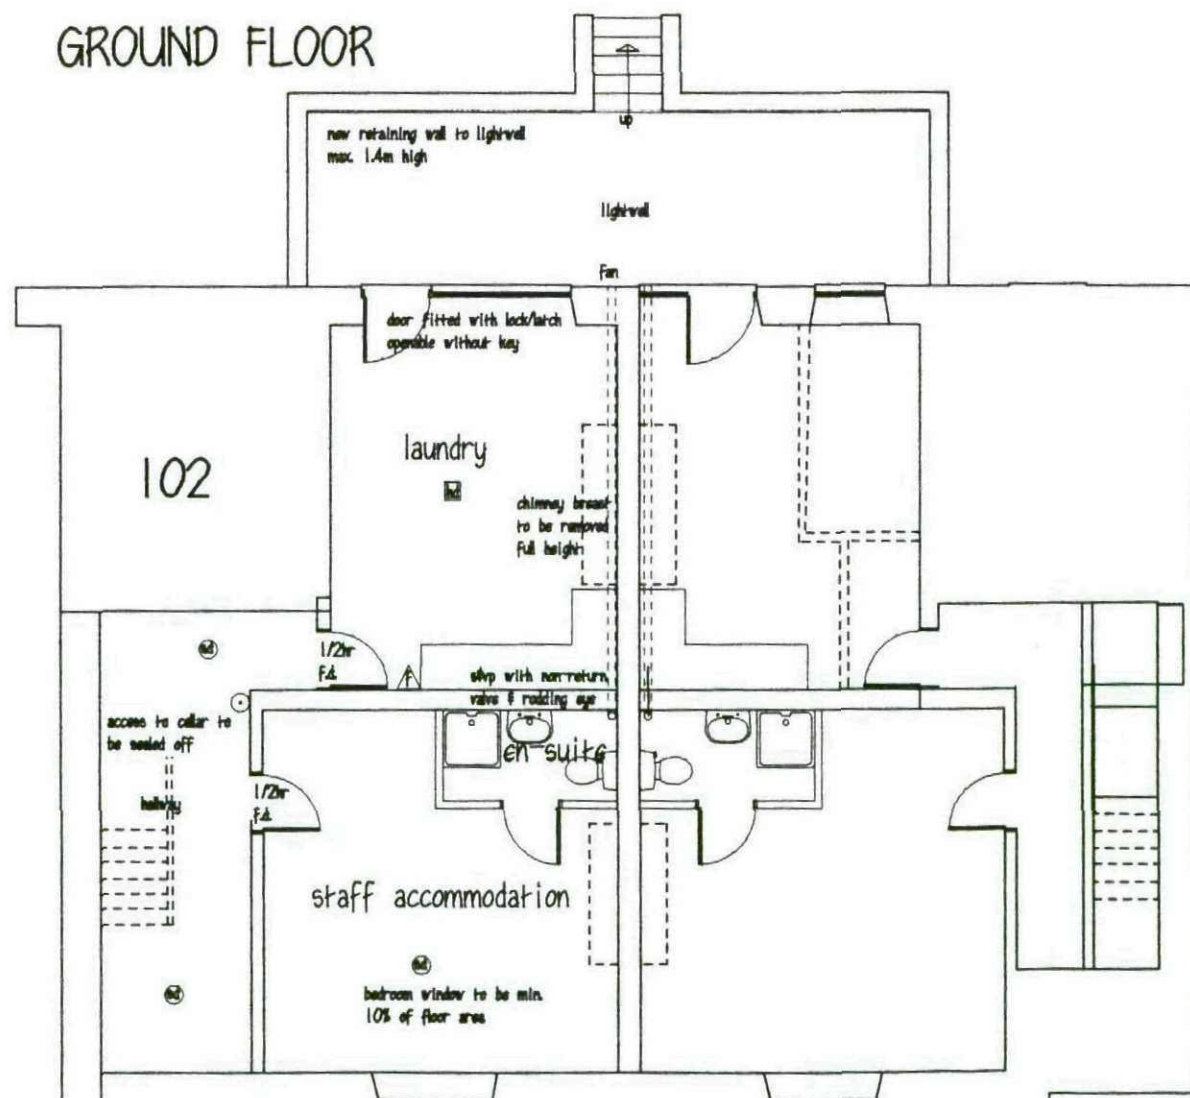

BASEMENT

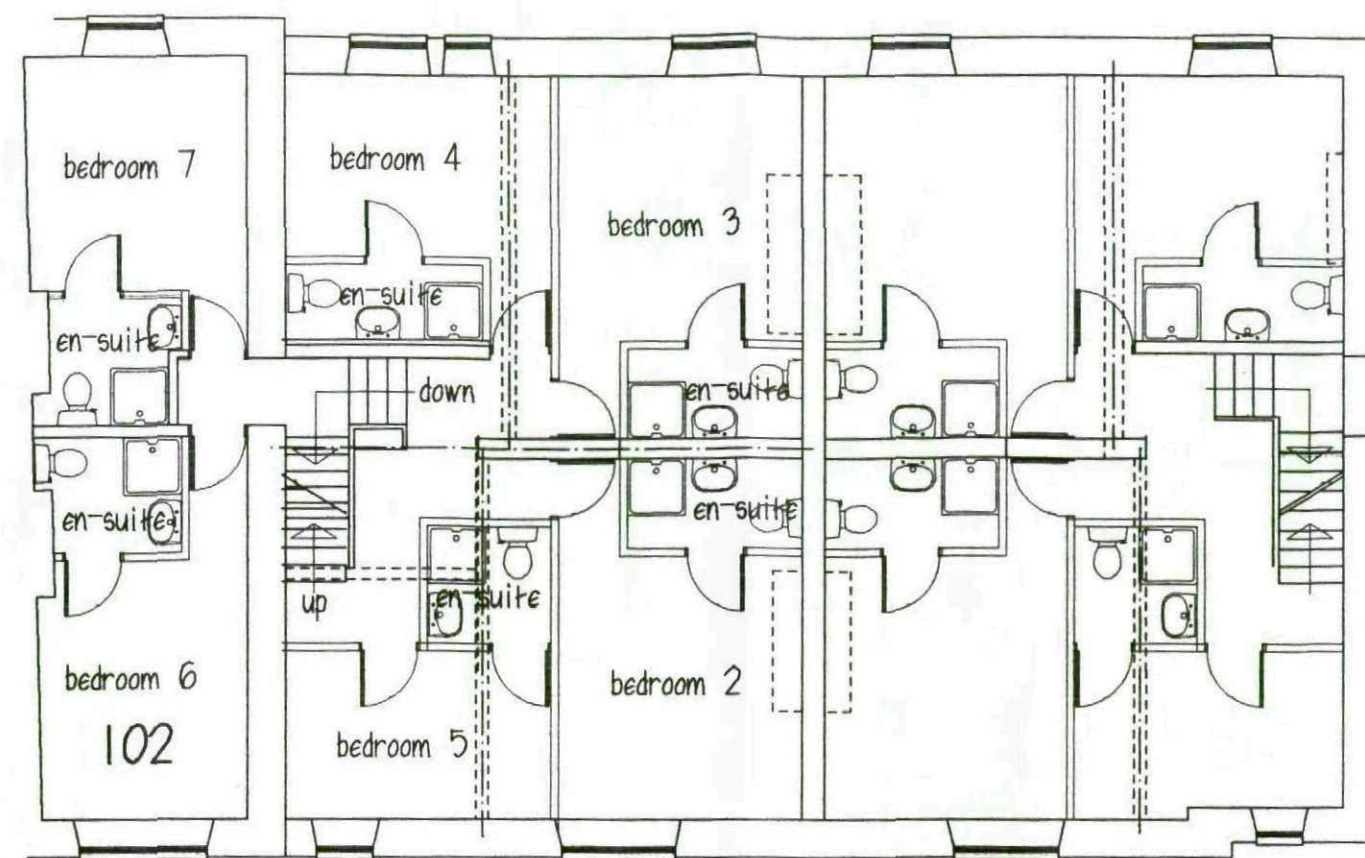

FIRST FLOOR

Mr A SHARIF

PROPOSED C OF U FROM
H.M.O. TO B & B
102 SACKVILLE ST.
BARNLEY

FLOOR PLANS

1:100@ A3 JUNE 11

Peter Thompson

"Linwood"
Barnsley Road
Dodworth

Barnsley S75 3JR
e-mail peter-thompson@hotmail.co.uk



tel. 01226 201391

m. 07973251730