notes

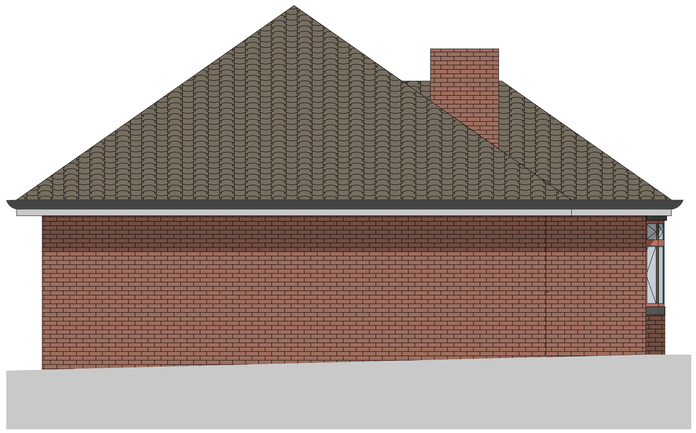

01 SOUTH ELEVATION
SCALE 1:50

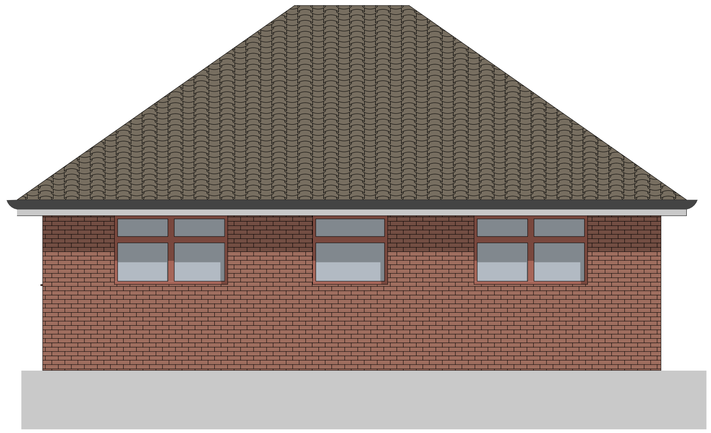

02 WEST ELEVATION
SCALE 1:50

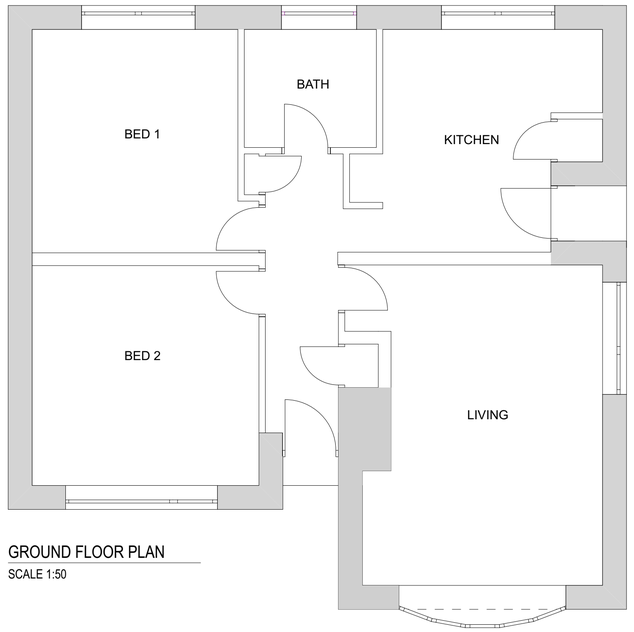

GROUND FLOOR PLAN
SCALE 1:50

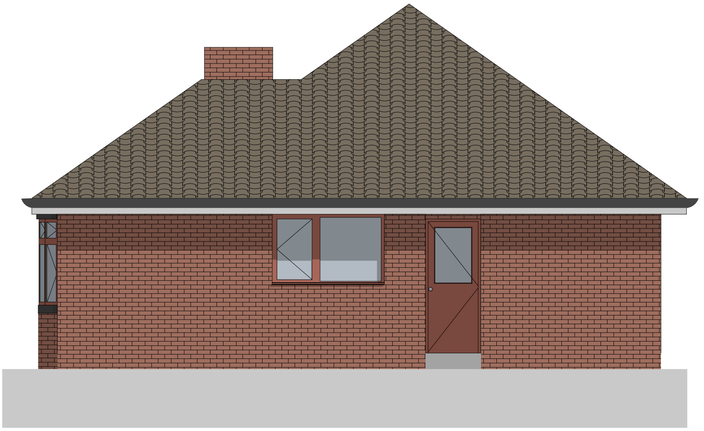

03 NORTH ELEVATION
SCALE 1:50



04 EAST ELEVATION
SCALE 1:50

STUDIO H78
ARCHITECTURAL DESIGN

Telephone: 07890261186
Email: michael@studioH78.com

Project
9 Milner Avenue,
Penistone

PLANNING

Client
Mr & Mrs Myers

Existing Plans & Elevations

Scale	Date	Drawn	Checked
1:50	19.12.22	MH	

Job No.	Category/Dwg No.	Revision
1013	(06)001	A