ARCHITECTURE | PLANNING | DESIGN

Malkin Farm

Brow Lane

Holmfirth

HD9 2RJ

07946872499

paul@paulmatthewsarchitectural.co.uk

www.paulmatthewsarchitectural.co.uk

Company Registration Number: 09898149 – Company Registered in England and Wales

Do not scale from drawing, use figured dimensions only.

All dimensions must be checked and verified on site prior to commencement of works and architect to be notified of any discrepancies.


The copyright for these drawings remains the property of Paul MatthewsArchitectural Ltd. They must not be reproduced in any way without prior written consent from the originator (Paul MatthewsArchitecturalLtd).



1:1250

10m 20 30 40 50 60 70 80 90 100 110 120 130

Ordnance Survey (c) Crown Copyright 2016. All rights reserved. Licence number 100022432

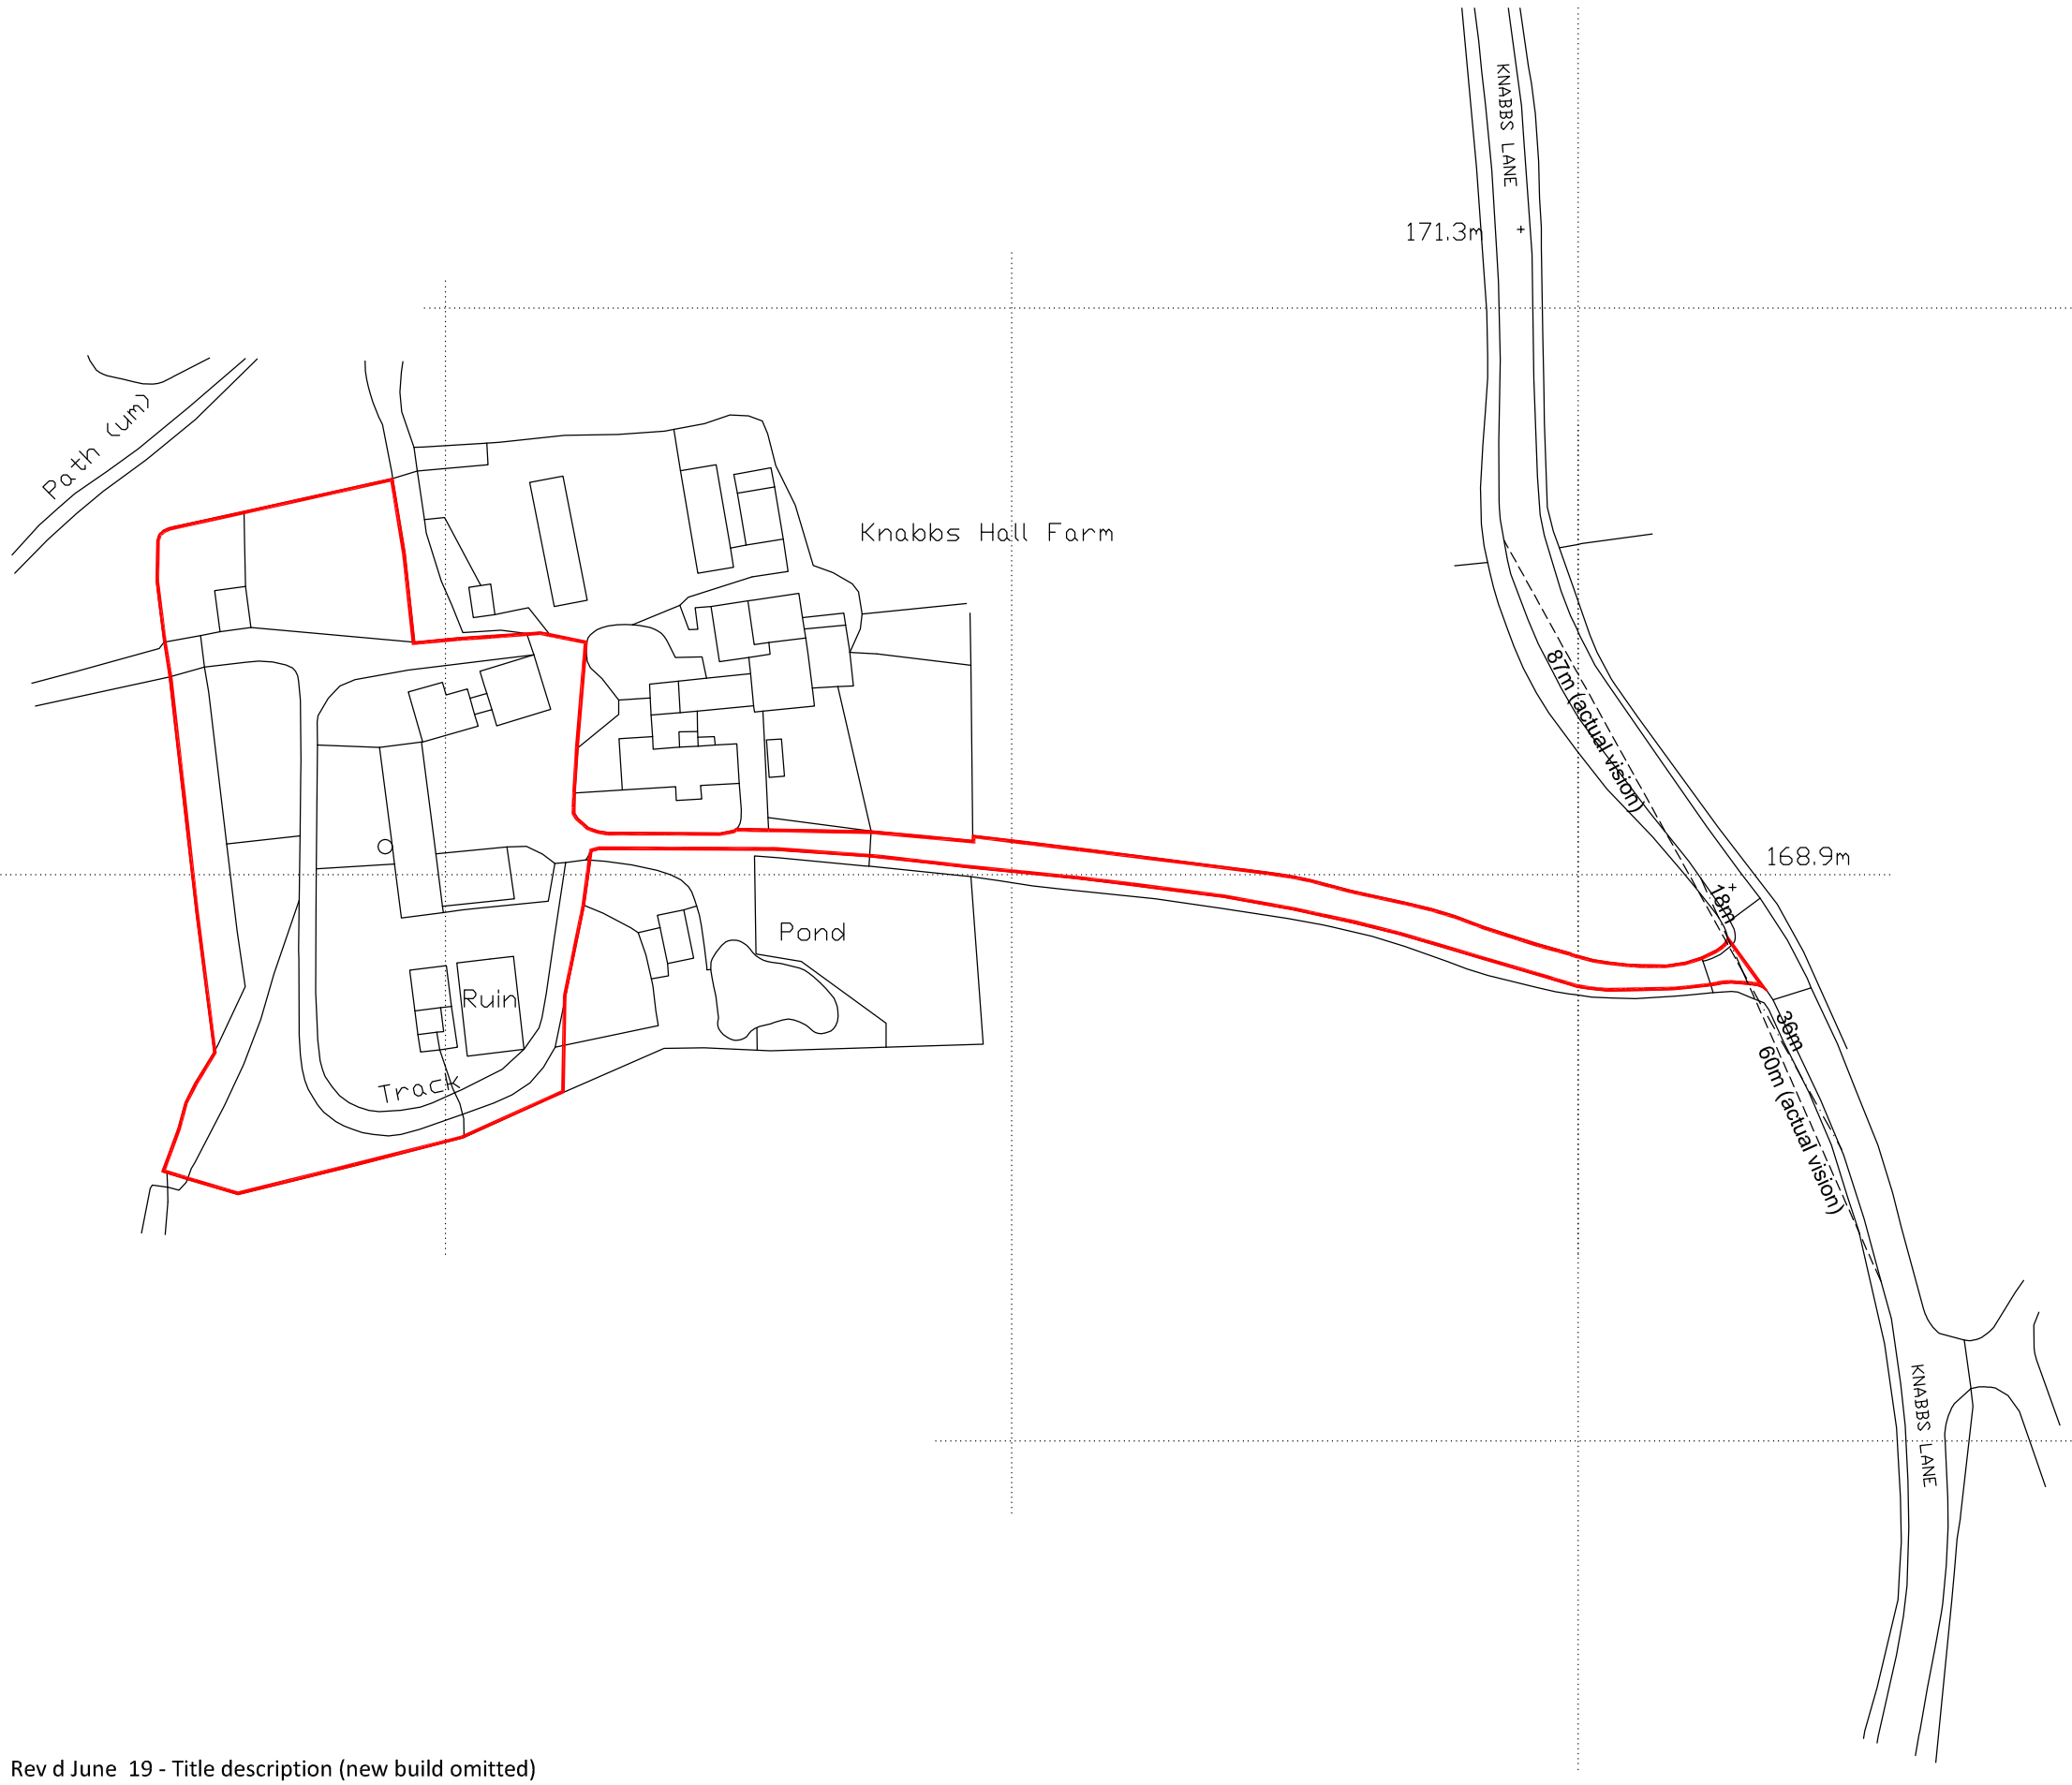

Project

Reinstatement of dwelling and Conversion of agricultural buildings to forming 2 dwellings

Location

Knabbs Hall Farm Silkstone Common Nr Barnsley S75 4RD.

Client

Knabbs Hall Farm

Drawing Title/Issue

Location Plan

scale	date	sheet size	dwg. no.
1:1250	06/19	A3	16/372/01d

Rev d June 19 - Title description (new build omitted)