
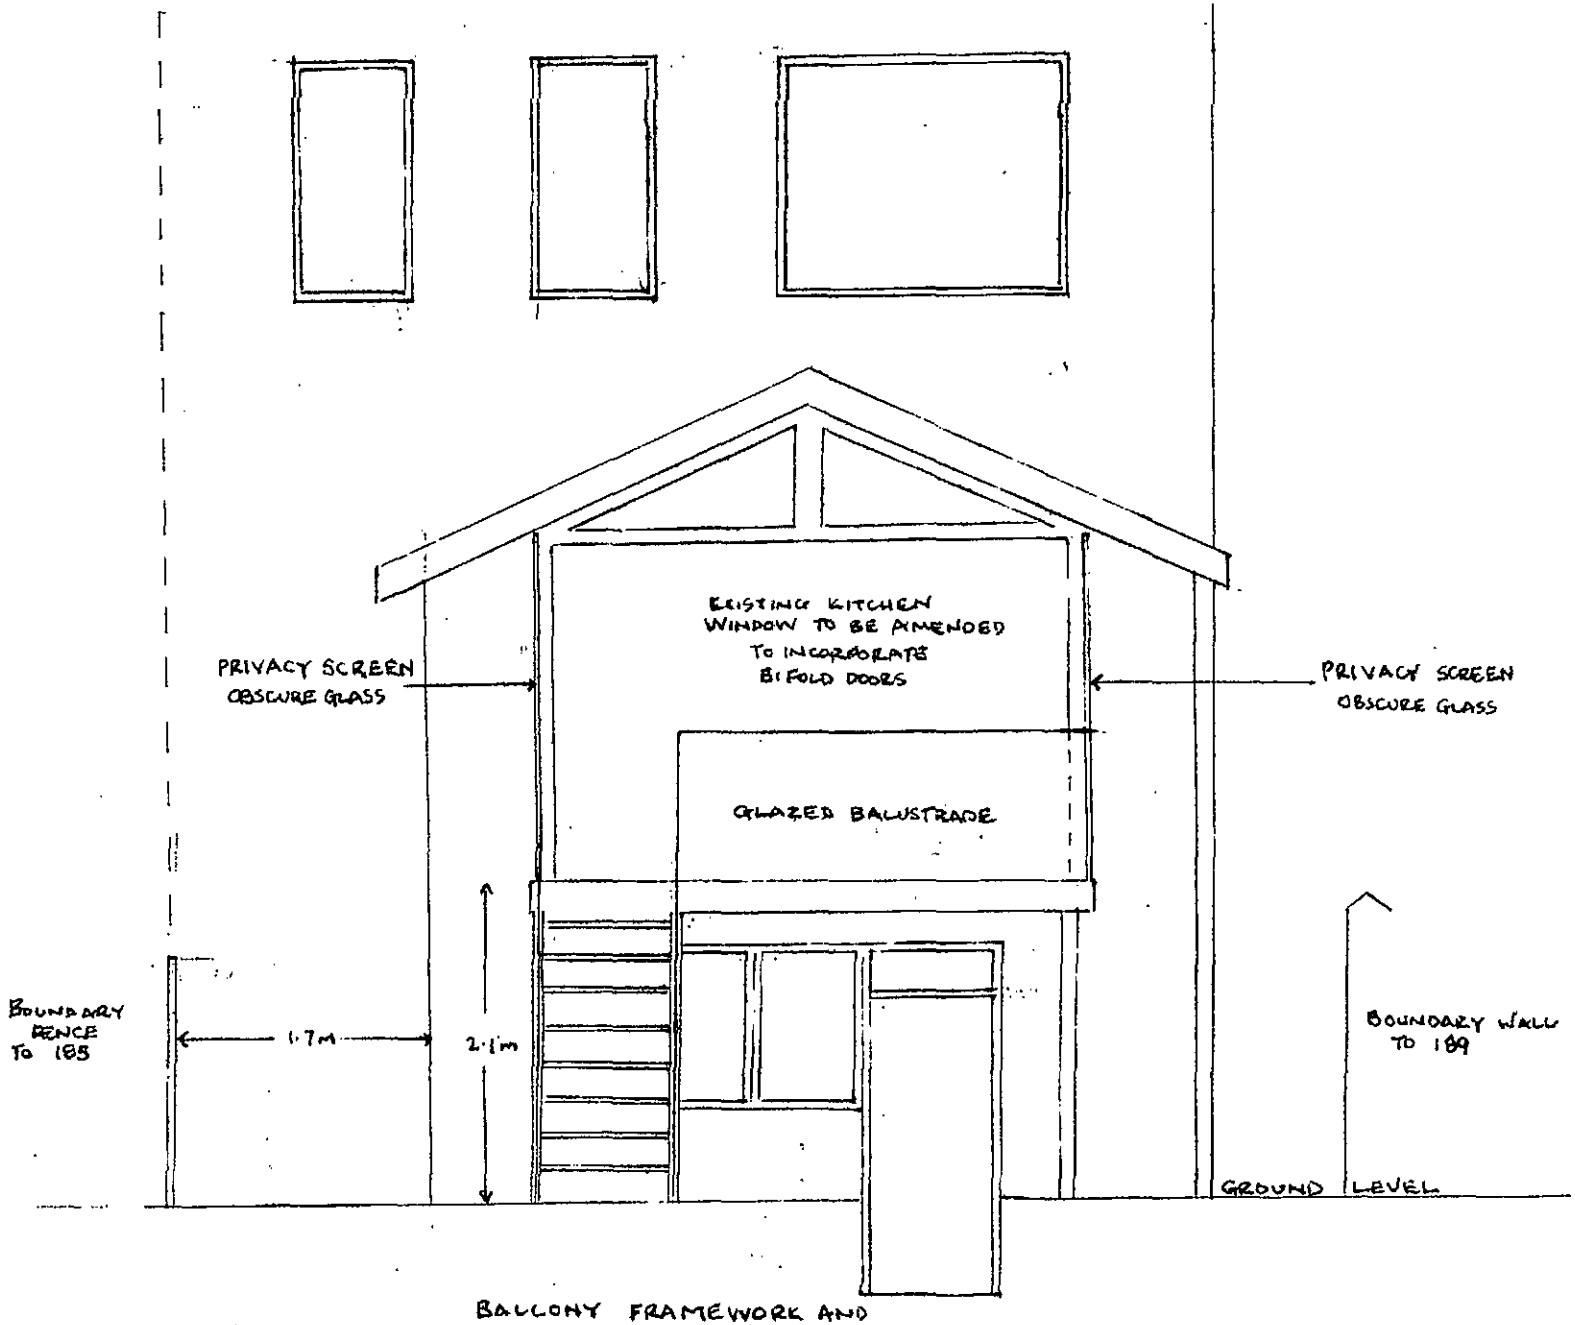



REAR ELEVATION 1:50

PROPOSED BALCONY REAR OF 187 DODWORTH ROAD BARNSLEY

IAN BOND 2015·01

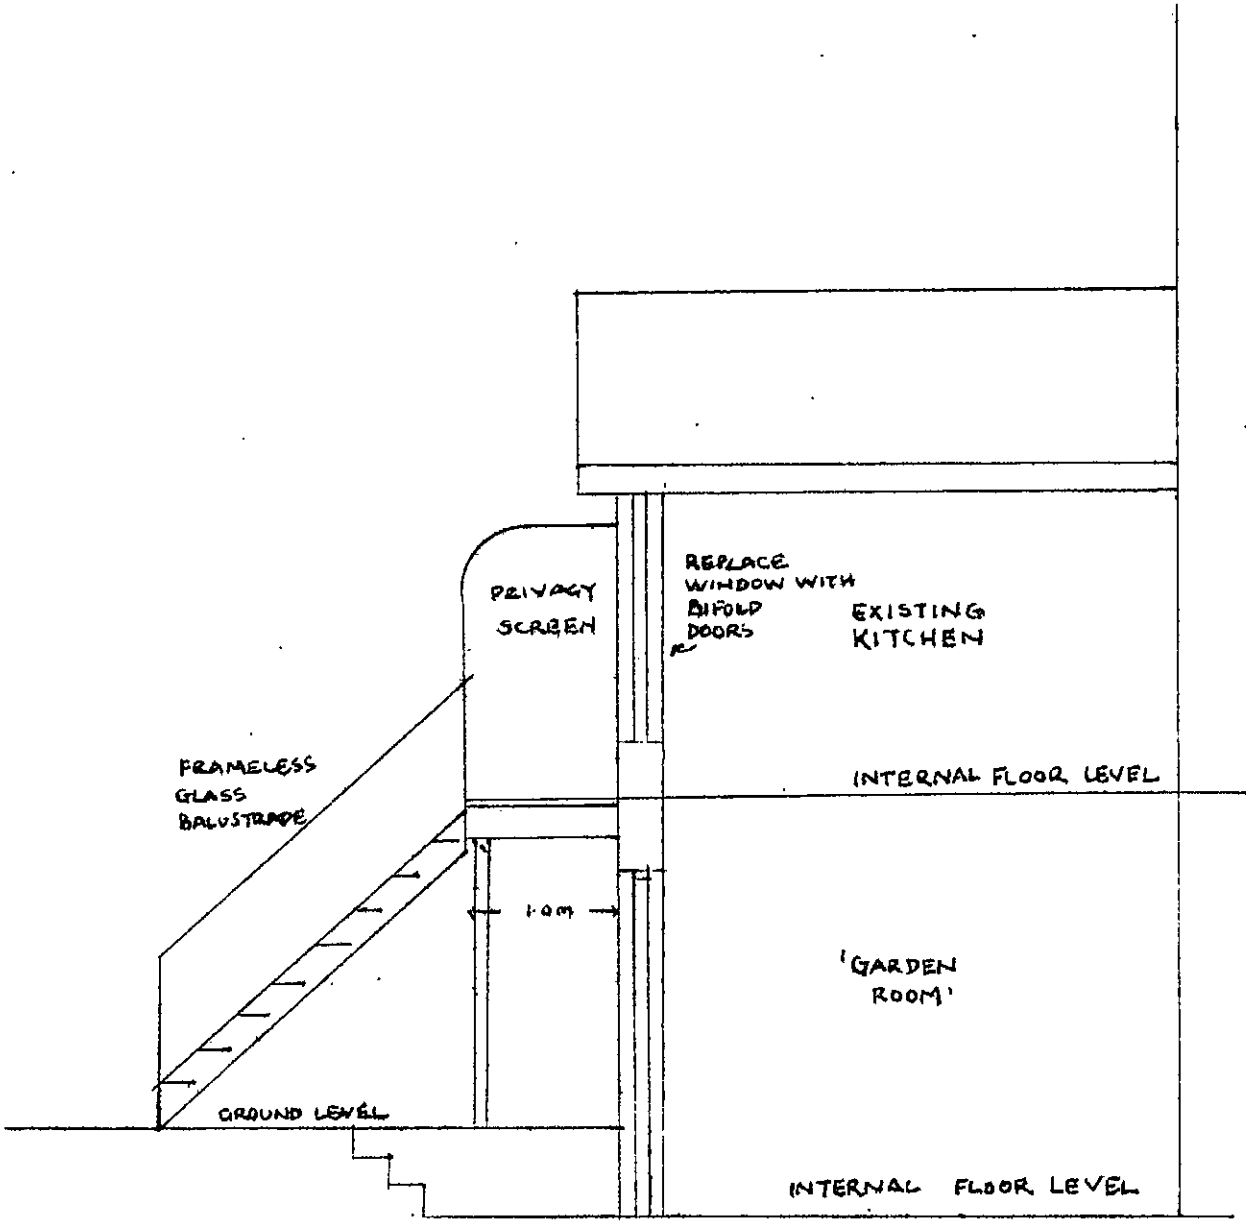

SIDE ELEVATION 1:50

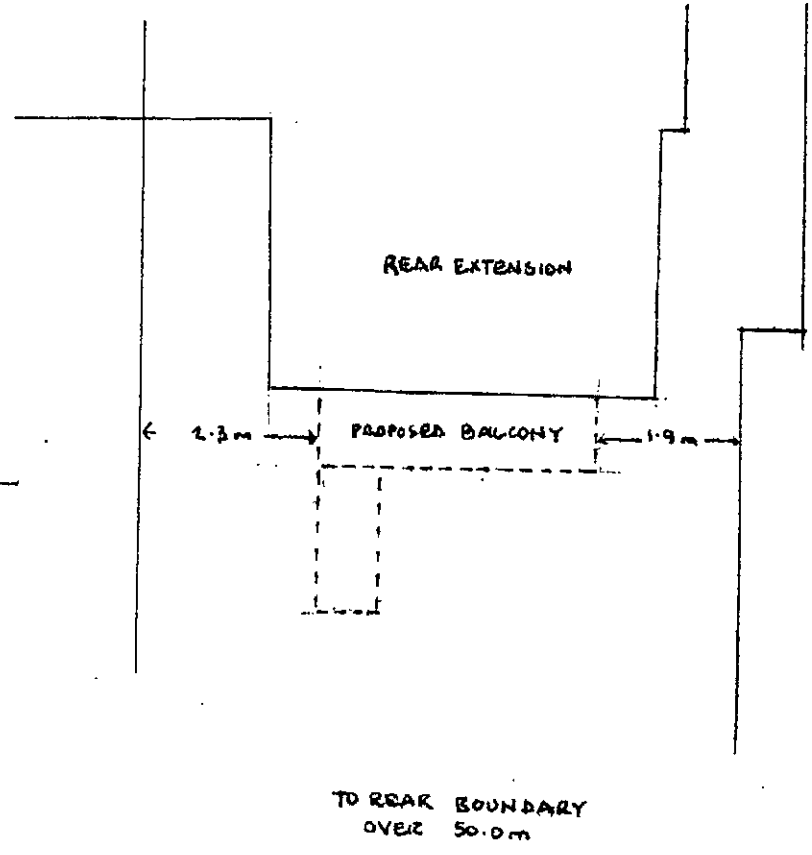

PLAN 1:100

OPOSED BALCONY REAR OF 187 DODWORTH RD BARNSLEY

IAN BOND : 2015.02


H.M. LAND REGISTRY

TITLE NUMBER	
SYK334990	

ORDNANCE SURVEY PLAN REFERENCE	COUNTY	SHEET	NATIONAL GRID	SECTION
	SOUTH YORKSHIRE		SE 3306	L

Scale: 1/1250 — BARNSLEY DISTRICT

© Crown copyright 1977

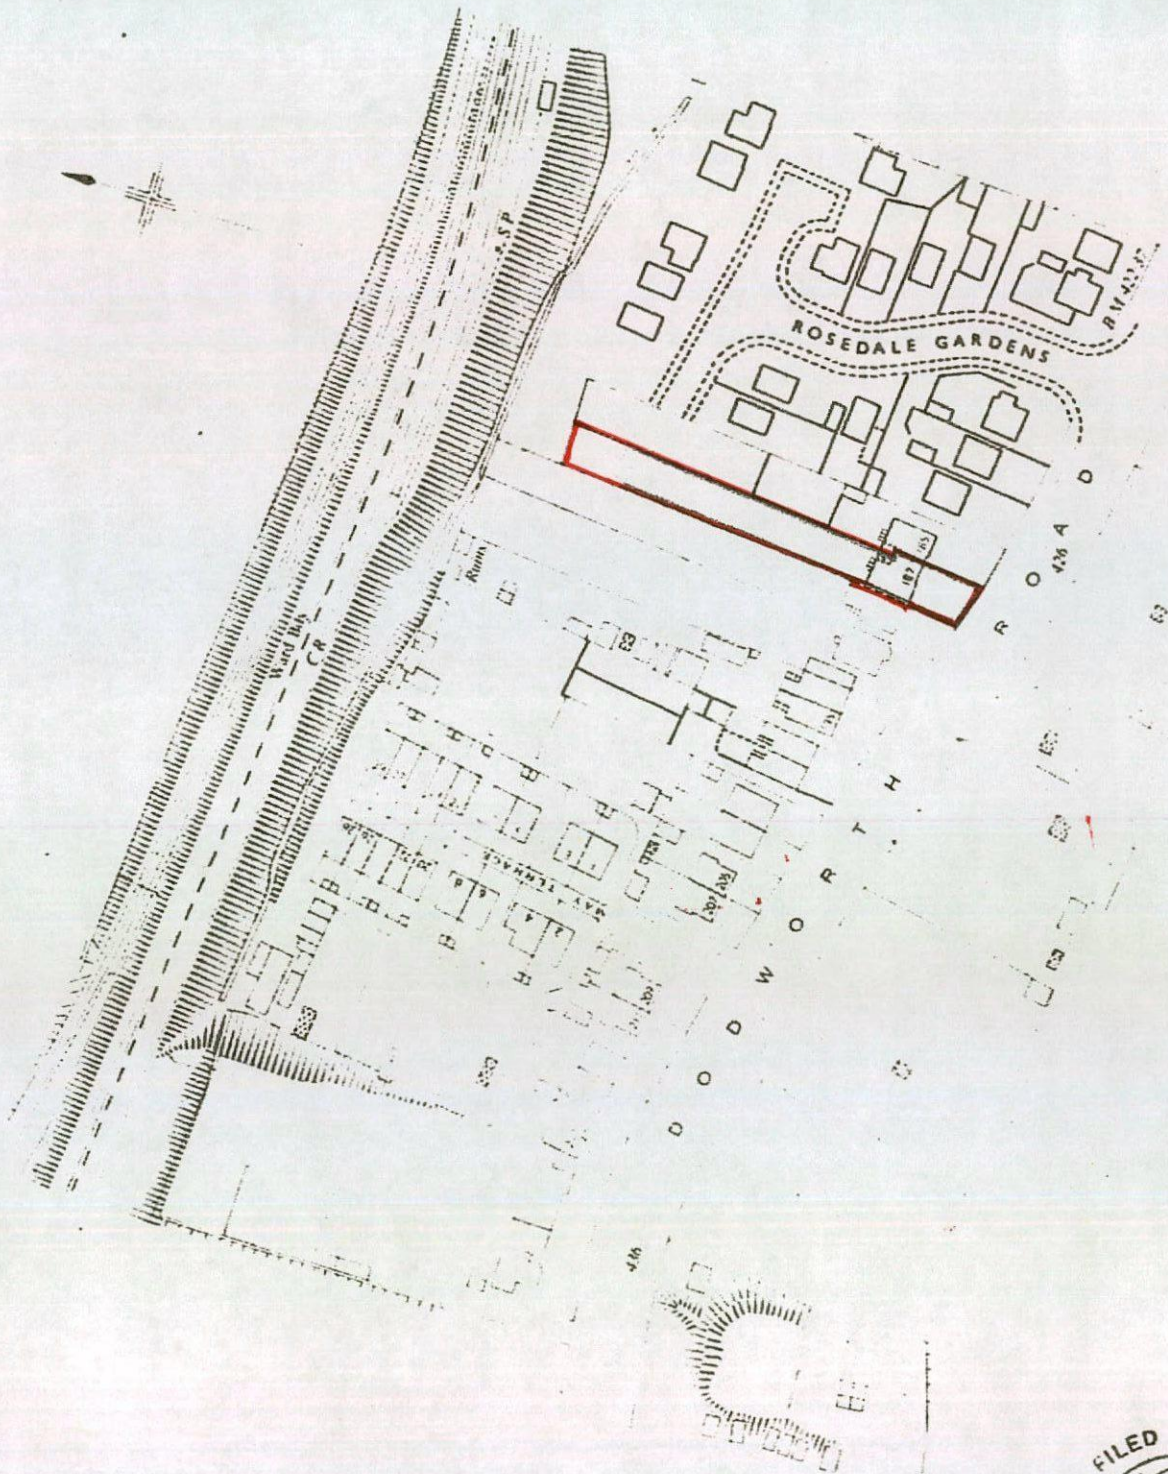

FILED PLAN
H.M. LAND REGISTRY