
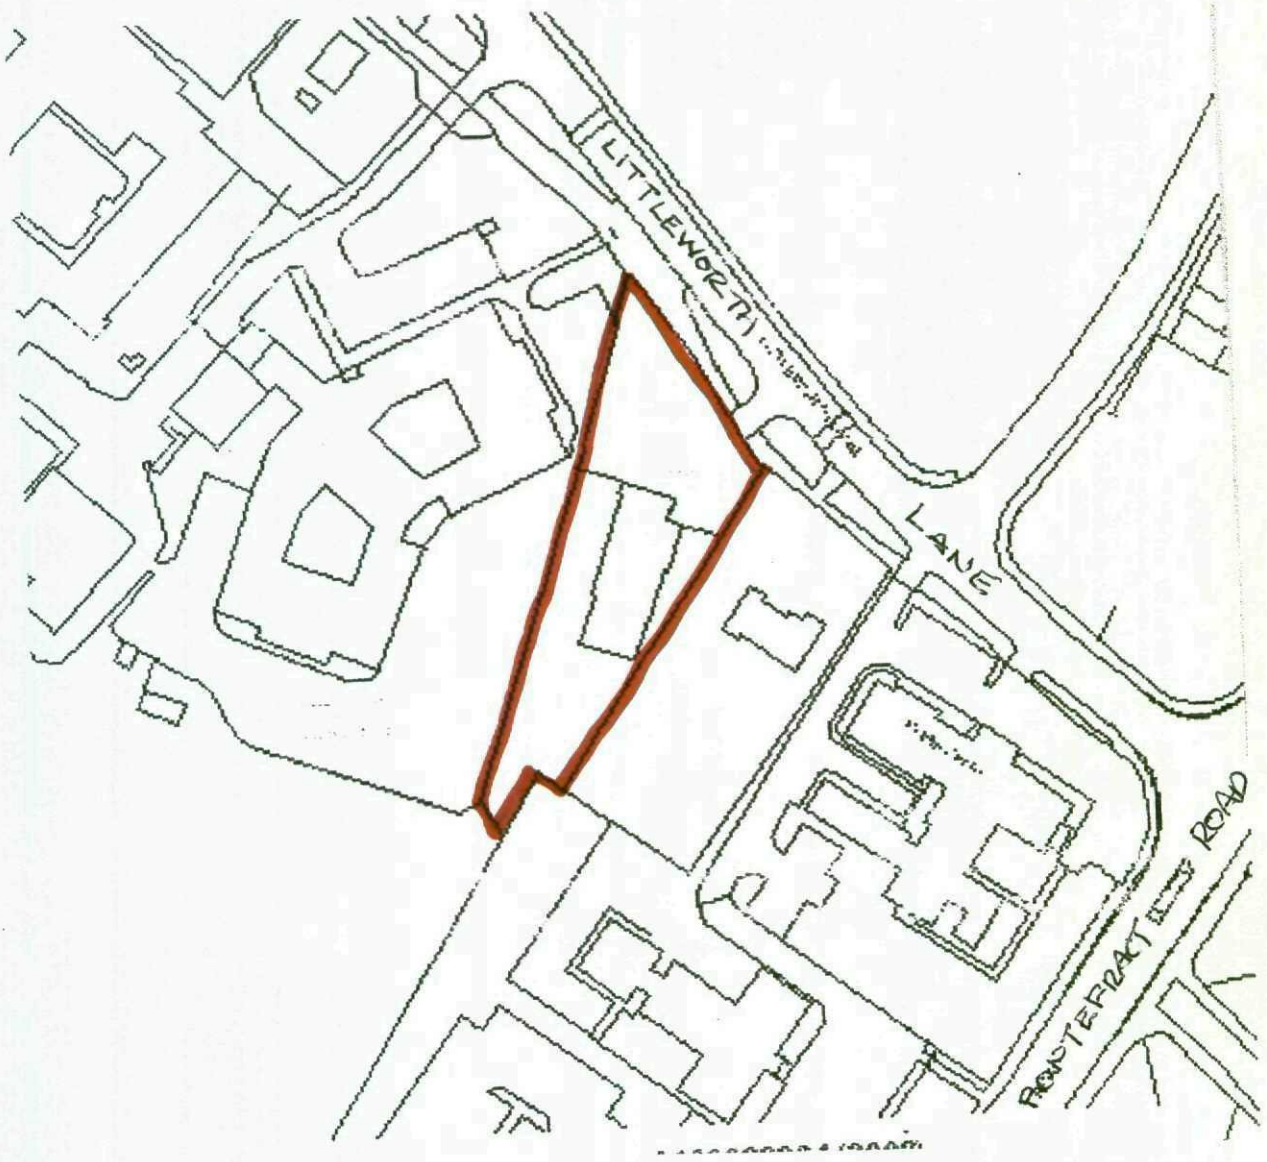


LOCATION PLAN 1:1250

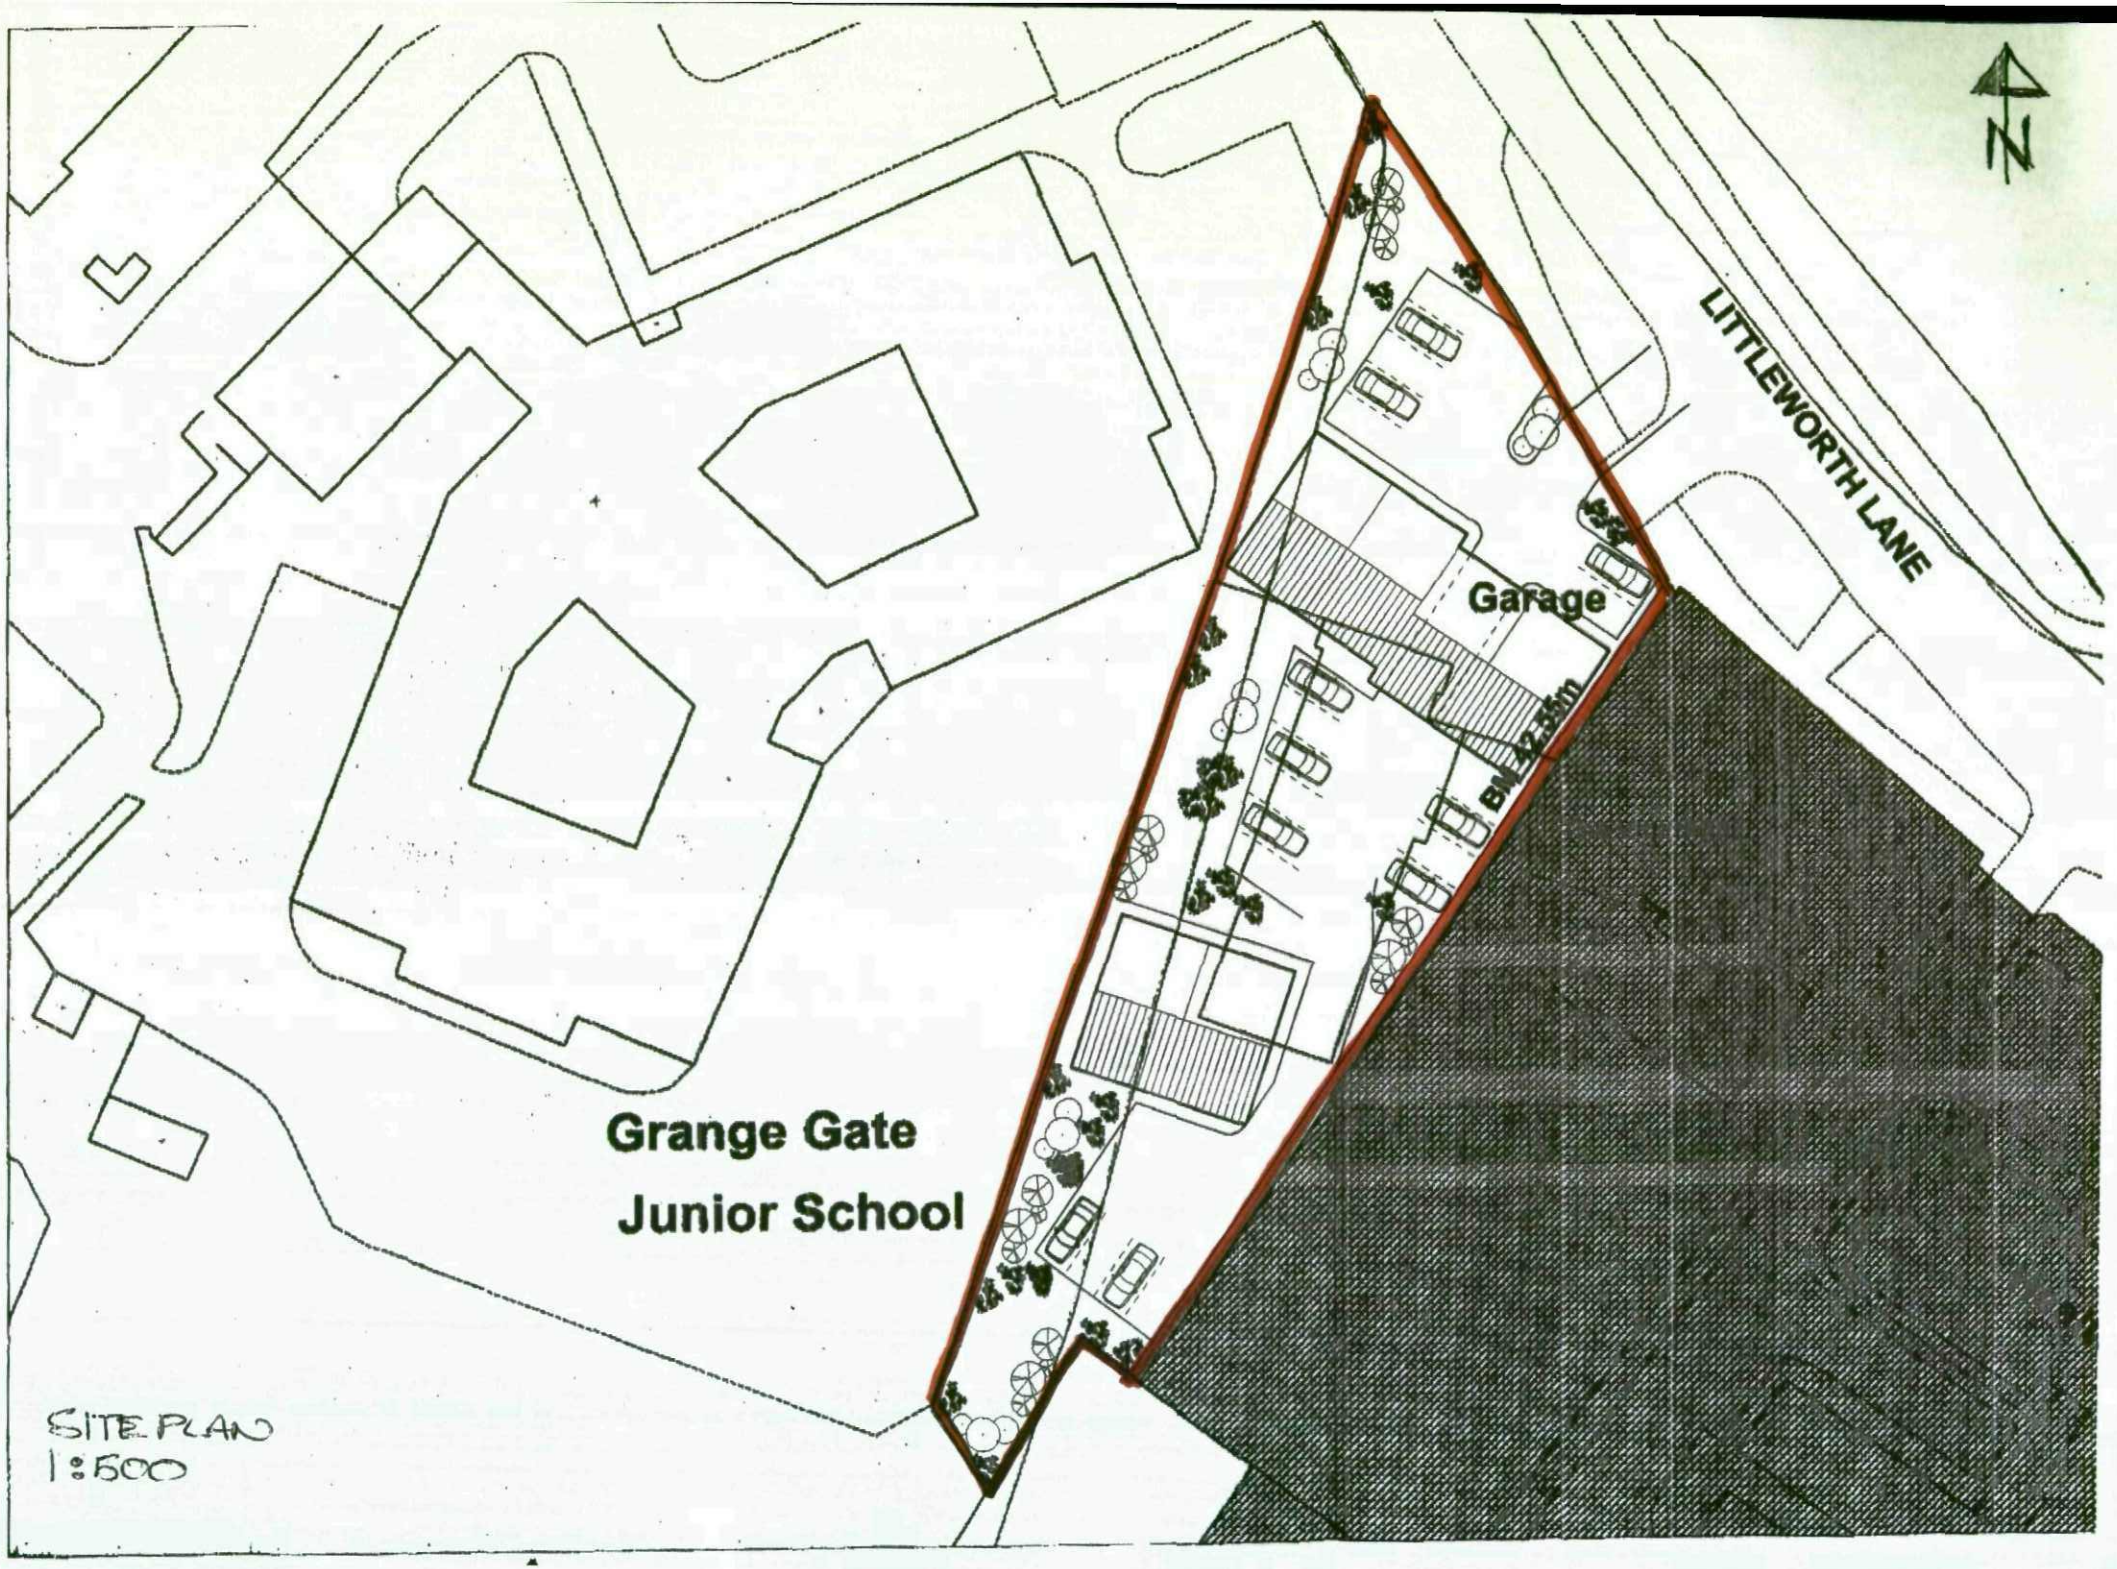

SITE PLAN
1:500