THIS DRAWING IS THE COPYRIGHT OF HYLO DESIGN

DO NOT SCALE

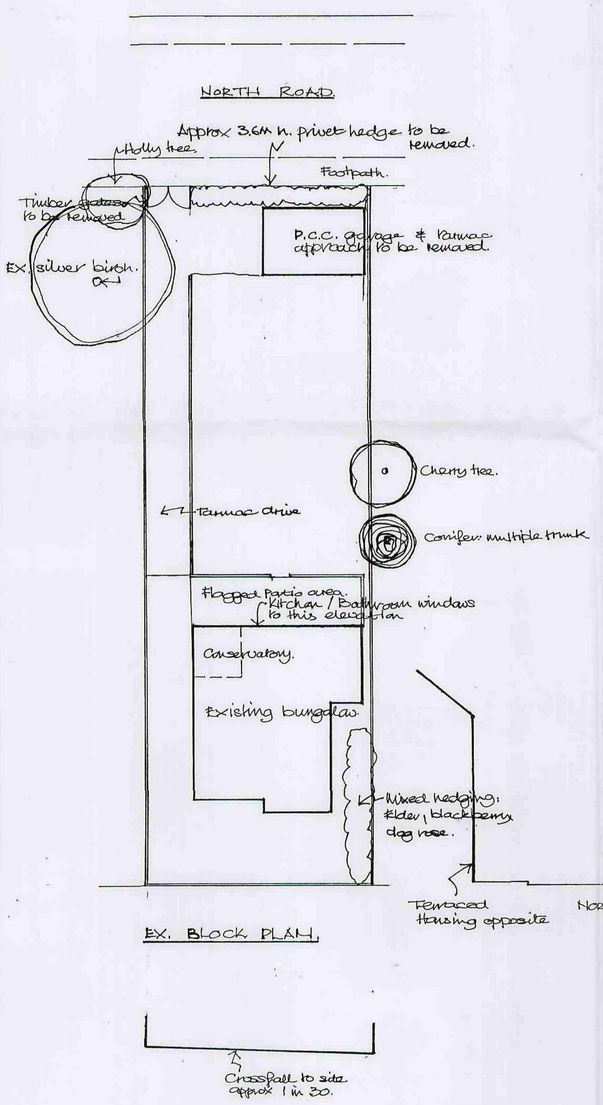

EX. BLOCK PLAN.

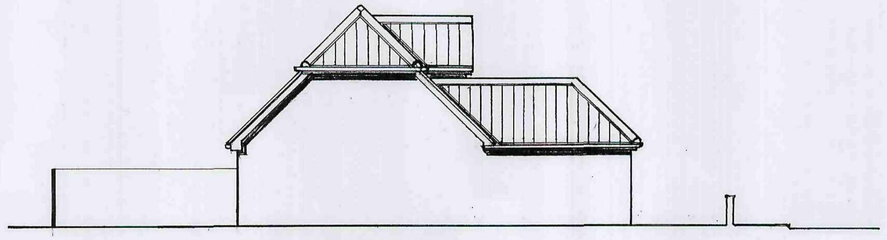

SIDE ELEVATION.

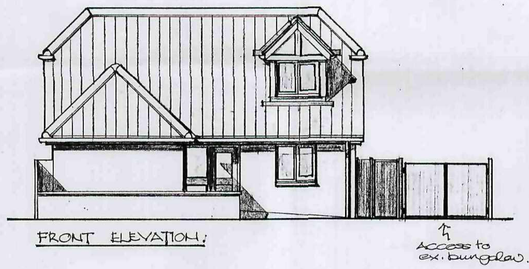

FRONT ELEVATION.

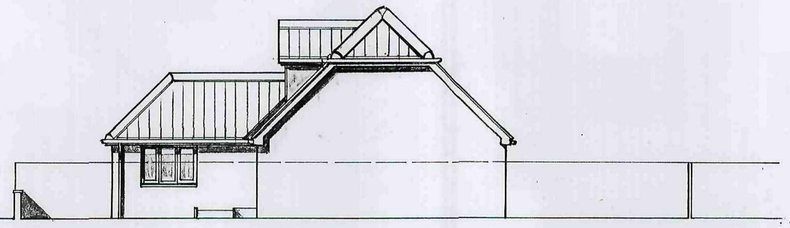

SIDE ELEVATION.

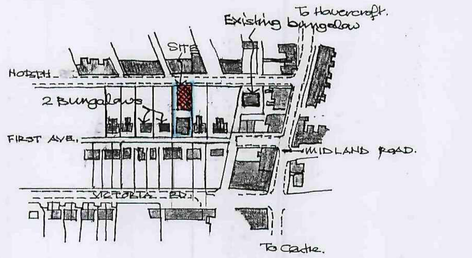

LOCATION PLAN: 1-2500.

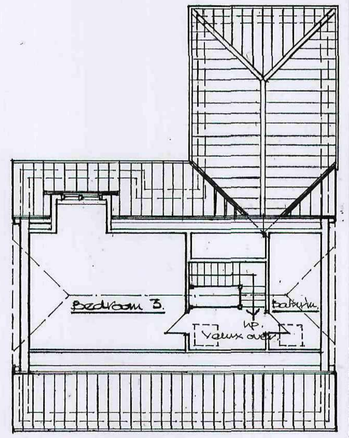

FIRST FLOOR PLAN.

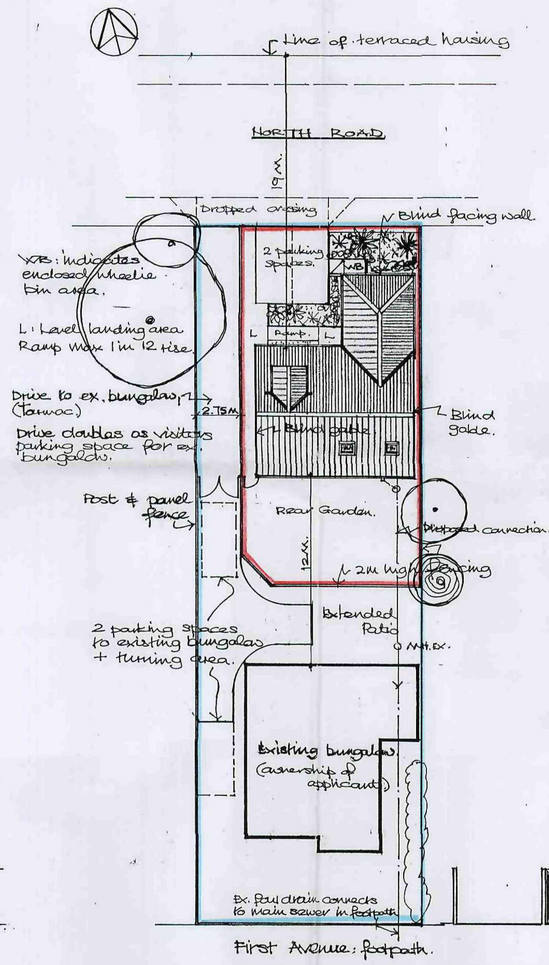

BLOCK PLAN / ROOF PLAN (New dwelling)

Scale: 1:200.

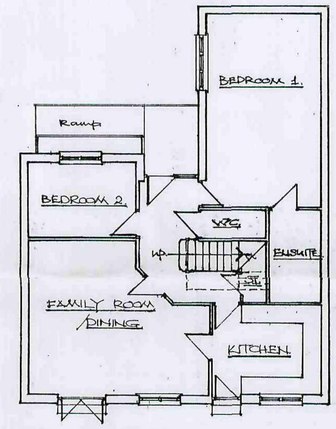

GROUND FLOOR PLAN.

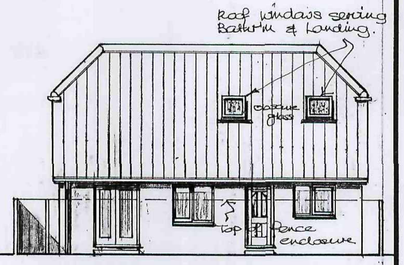

REAR ELEVATION.

Scale of elevations/plans: 1:100.

hylo Design: architect / designer

50, Church Street, Brierley, Nr. Barnsley, South Yorkshire. S72 9HT

Fax / Telephone No: 01226 713427

REVISIONS

Ref:	Description	Date	Ref:	Description	Date

Client: MR. I. OXTEN.	Drawn: JST.	Date: JULY '09.	
Project: NEW DORMER BUNGALOW TO THE REAR OF 16 H, FIRST AVE., ROYSTON	Checked:	Scale: 1:200 ; 1:100 ; 1:2500	
Title: PROPOSED PLANS/ ELEVATIONS, SITE PLAN, ROOF PLAN ; EX/PROPOSED BLOCK PLANS.	Project Ref.: O/R.	Drawing No.: 1.	

Barnsley Metropolitan Borough Council
Corporate Mail Room
- 1 SEP 2009