Front Elevation
Scale 1:50 @ A1

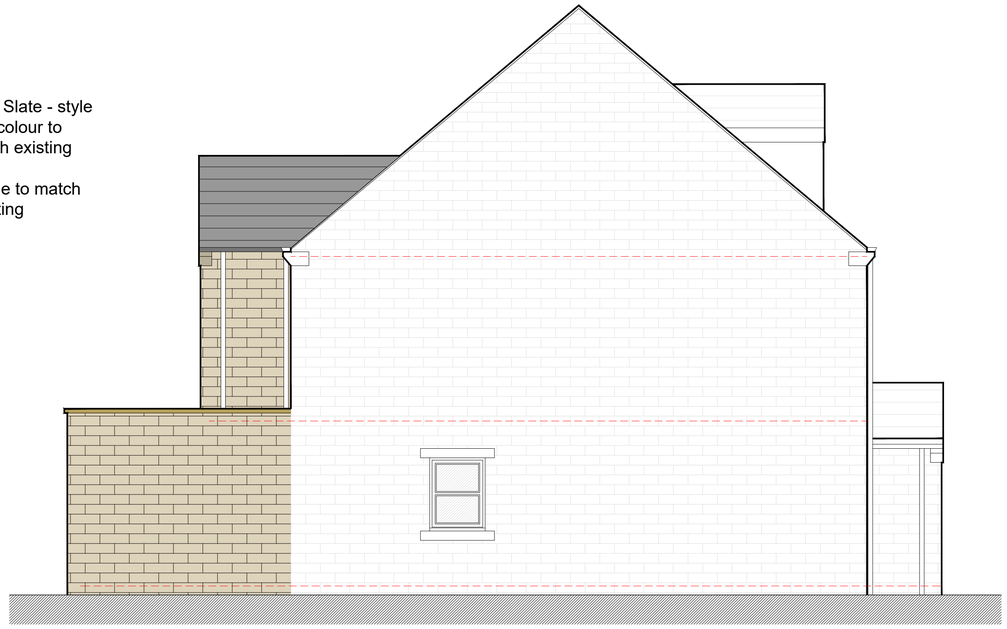

Side Elevation
Scale 1:50 @ A1

Side Elevation
Scale 1:50 @ A1

Rear Elevation
Scale 1:50 @ A1

North Point

Rev:	Description:	Revised by:	Issue date:

Drawing Notes:

Contractor must verify all dimensions on site before commencement of any work or shop drawing. Drawing to be read in conjunction with all other relevant drawings. Any discrepancies found in any way the Architects are to be informed before the work is ostiated. Only figured dimensions to be taken from this drawing. Do not scale off this drawing.

Drawing No: CT_004	Revision: A
Scale:	1:50@A1
Issue Date:	JUN 26
Drawn By:	SB
Checked By:	NB
Project Name:	9 Cherry Tree Grove
Drawing Title:	Proposed Elevations

SB Architecture
2 Caisson Avenue
East Ardsley
Wakefield
WF3 2EG
Tel:+44 (0)7800 571 901
enbedford@outlook.com