

Rev.	Date	Description
------	------	-------------

All measurements to be checked on site and not scaled from this drawing



BRYAN J. FREWIN AND ASSOCIATES
Town Planning and Development Consultants
LAMPLUGH HOUSE
15 LAMPLUGH ROAD
BRIDLINGTON YO15 2JU
TEL 01262 605605

Job Title
**ROAD TANKERS NORTHERN LTD.
PAINT SHOP, BARROWFIELD ROAD
PLATTS COMMON INDUSTRIAL EST.
HOYLAND
BARNSELEY
S74 9TH**

Drawing Title
**PROPOSED 3 NO. PREPARATION
WORKSHOP BAYS IN CONNECTION
WITH EXISTING ROAD TANKER
BODYWORK/PAINT SPRAYING
- LOCATION PLAN - PLANNING**


Client
ROAD TANKERS NORTHERN LTD.

Scale	Drawn
1:1250 AT A3	BJF

Date
AUGUST 2014

© Bryan J. Frewin M.R.T.P.I

Drg. No.	Rev.
RTN/BARPAINT/14/2	

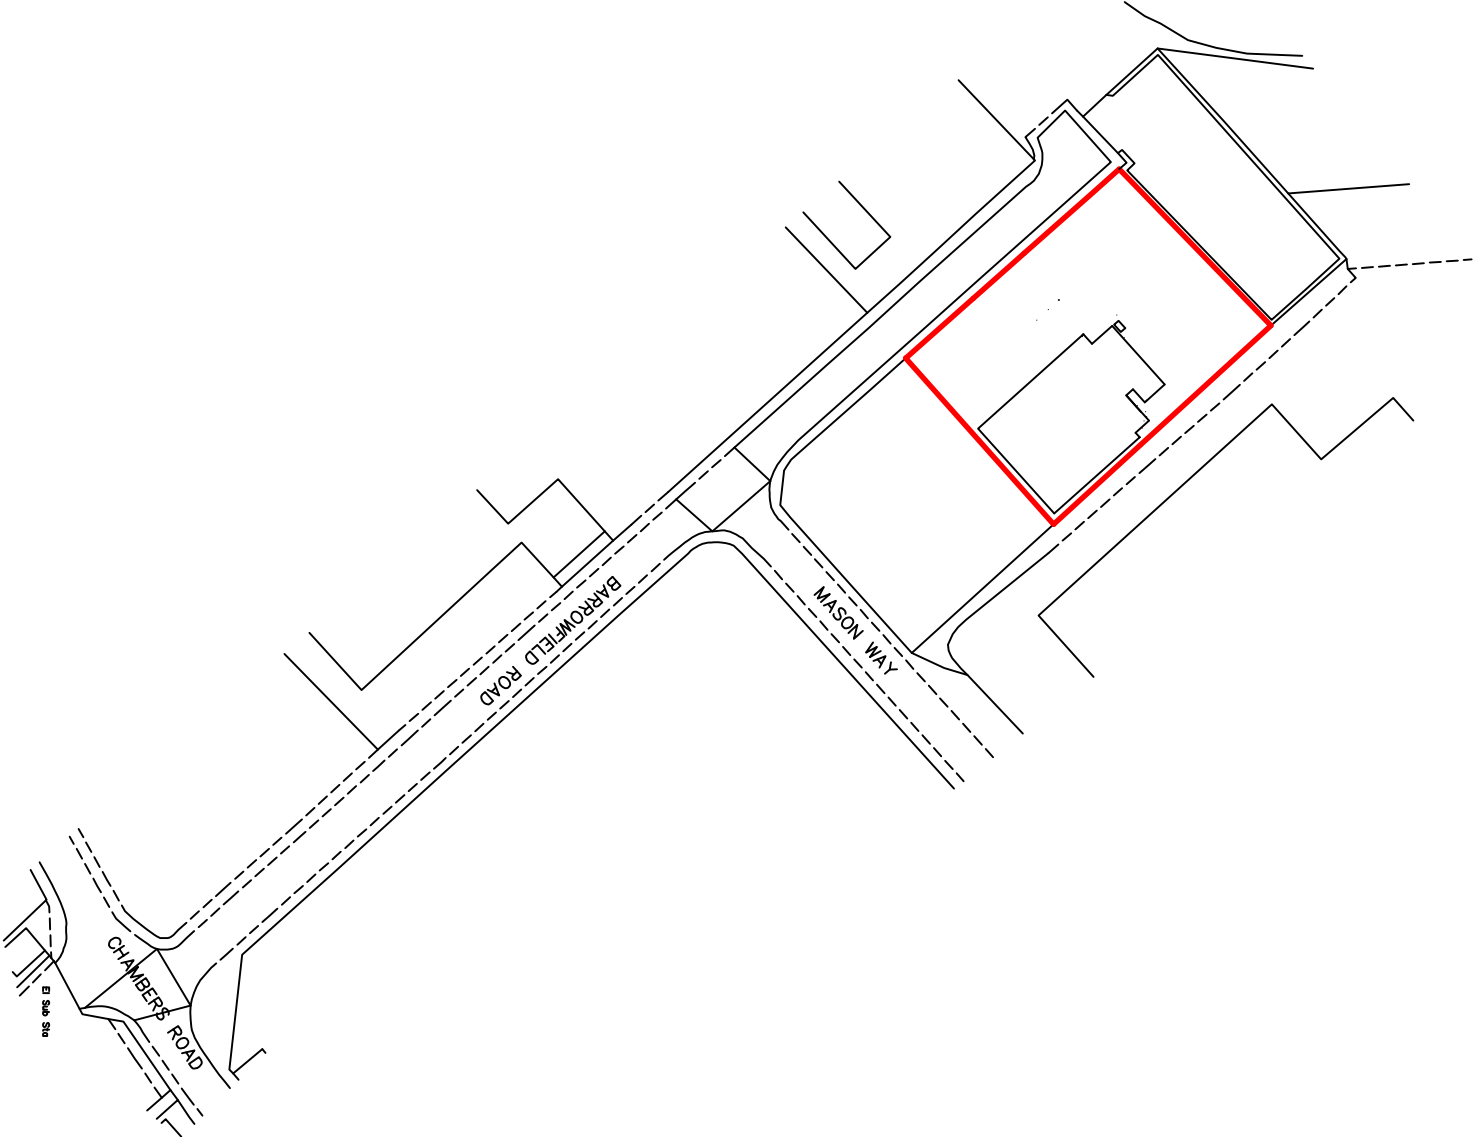

SITE OF APPLICATION EDGED RED