
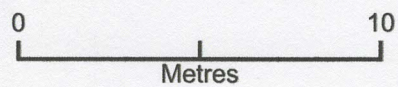


3 Low Rocha Grove S36 9AN

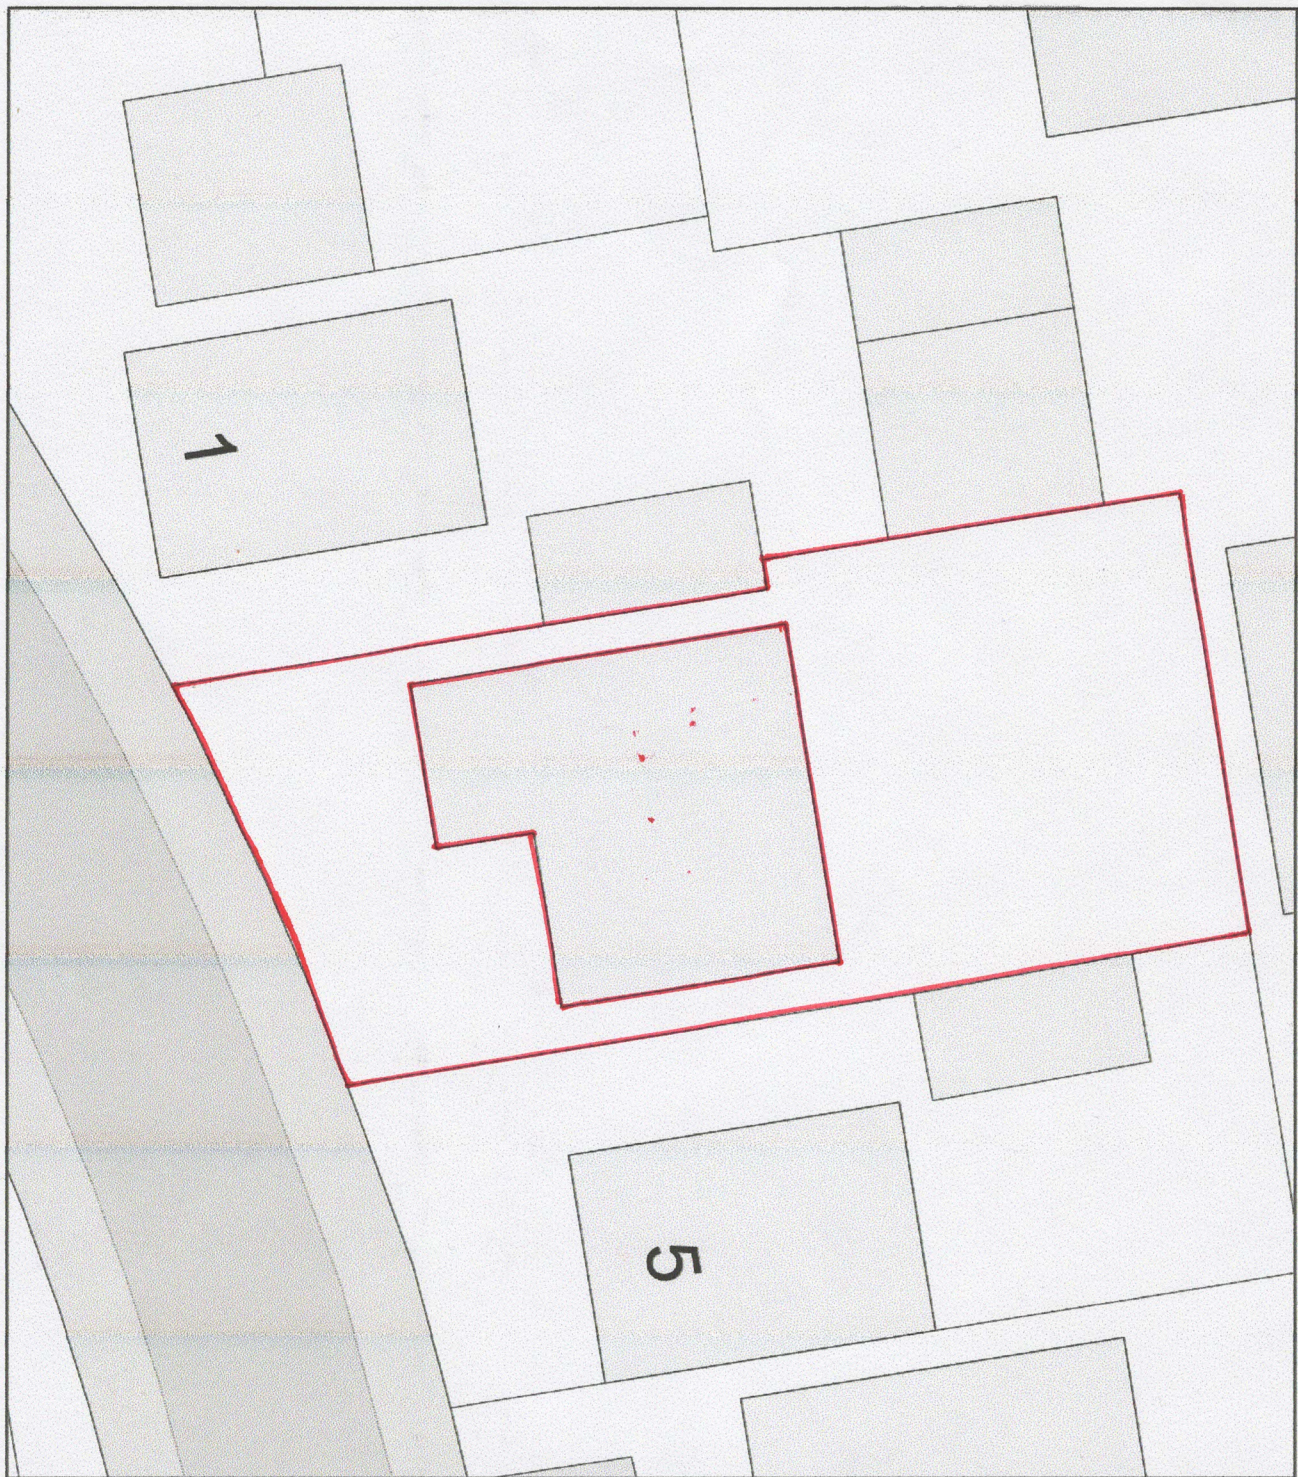

Plan Produced for: Lynn and Christopher Thorne

Date Produced: 06 Apr 2021

Plan Reference Number: TQRQM21096154352975

Scale: 1:200 @ A4