



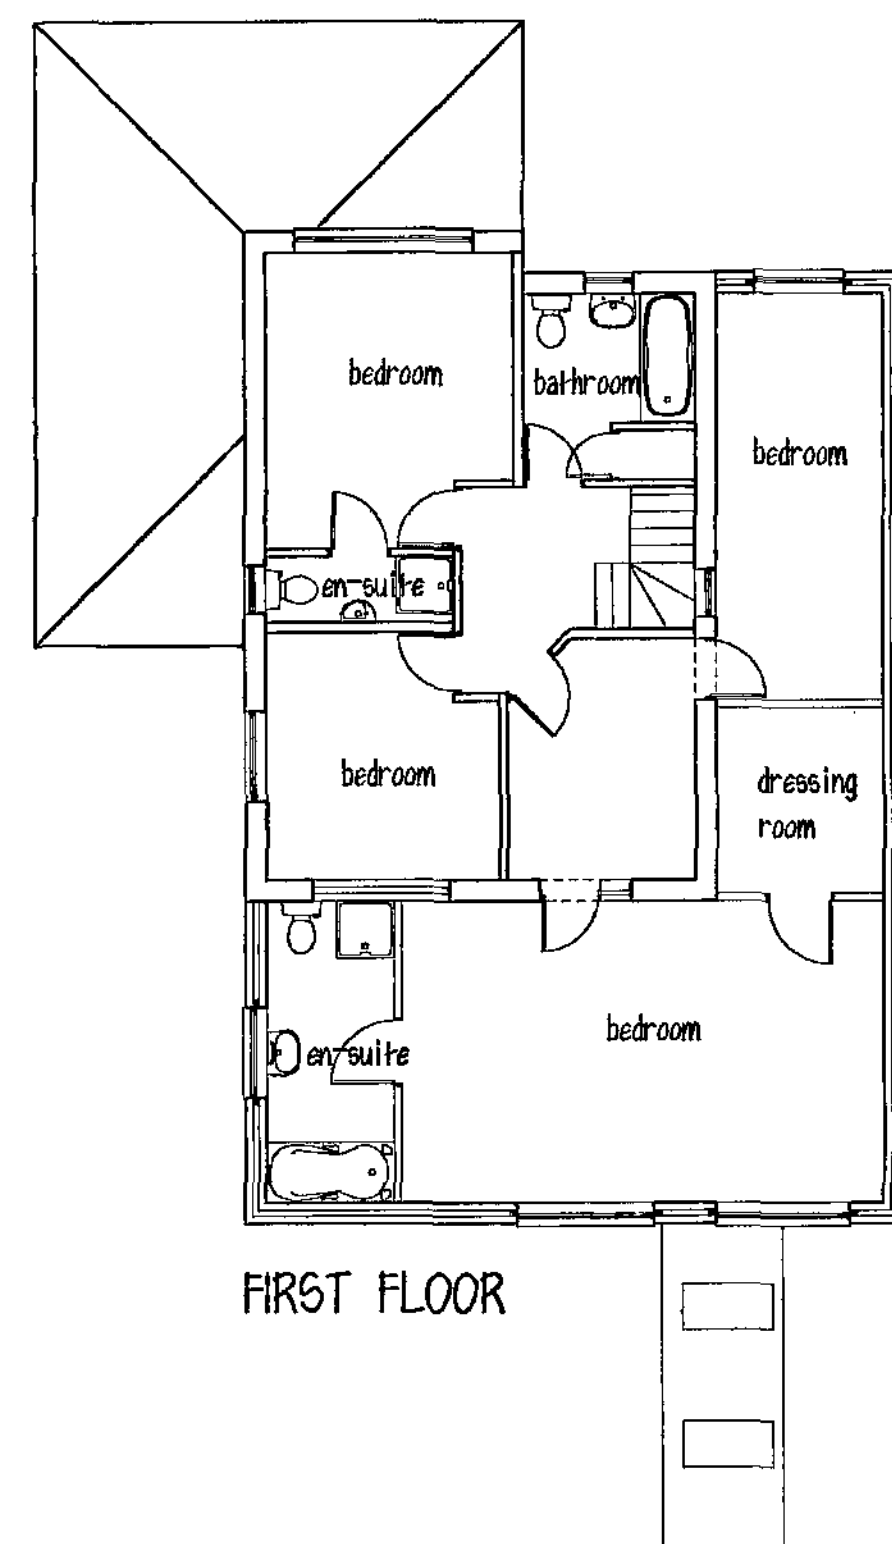


FIRST FLOOR

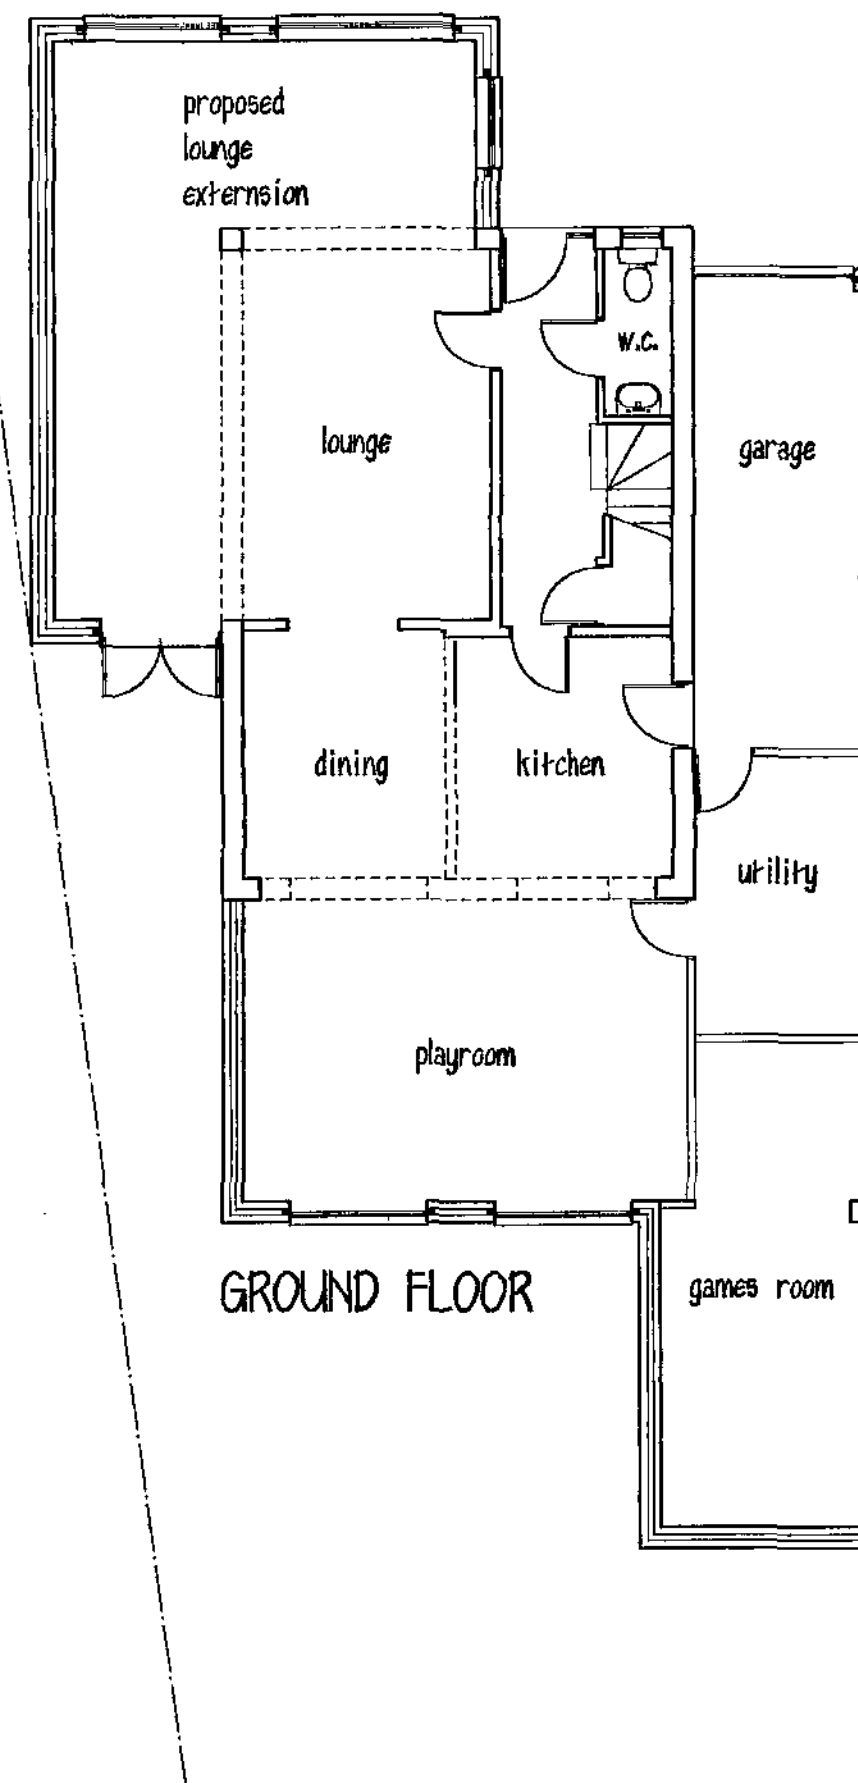

GROUND FLOOR

18

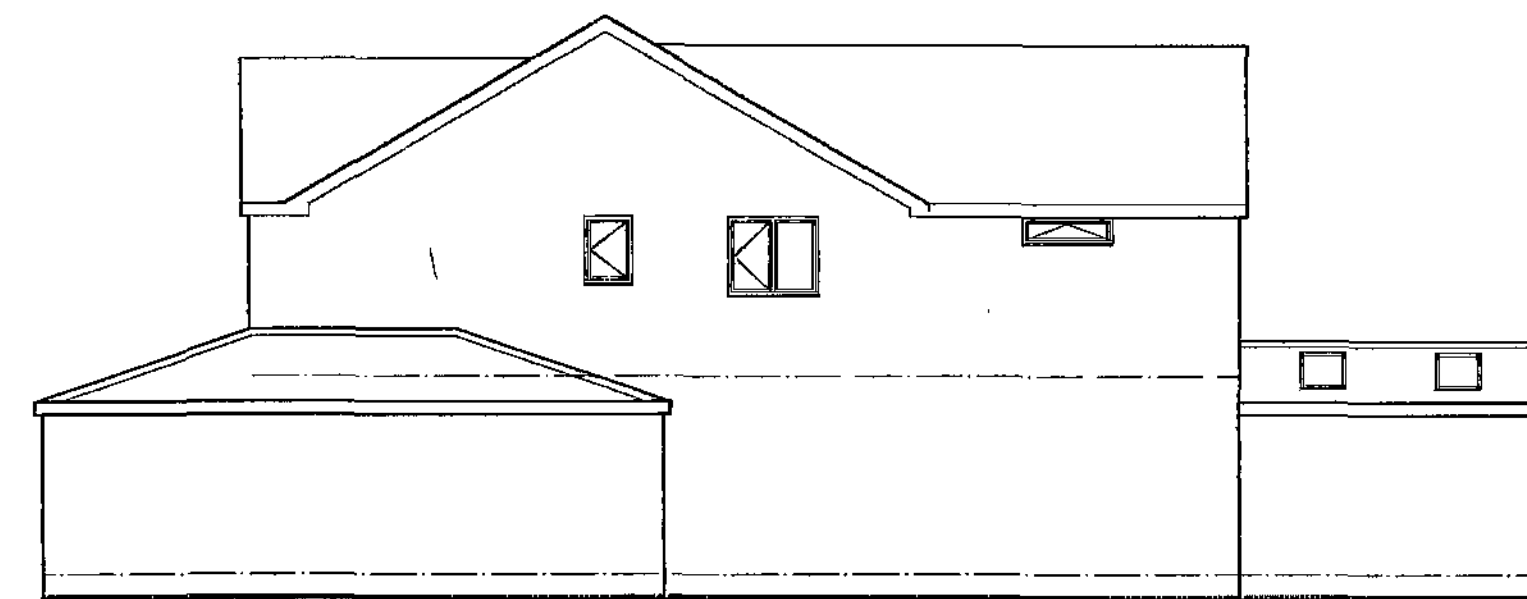


SIDE ELEVATION
ROOF - concrete interlocking tiles
to match existing
WALLS - brickwork to match existing



FRONT ELEVATION



REAR ELEVATION

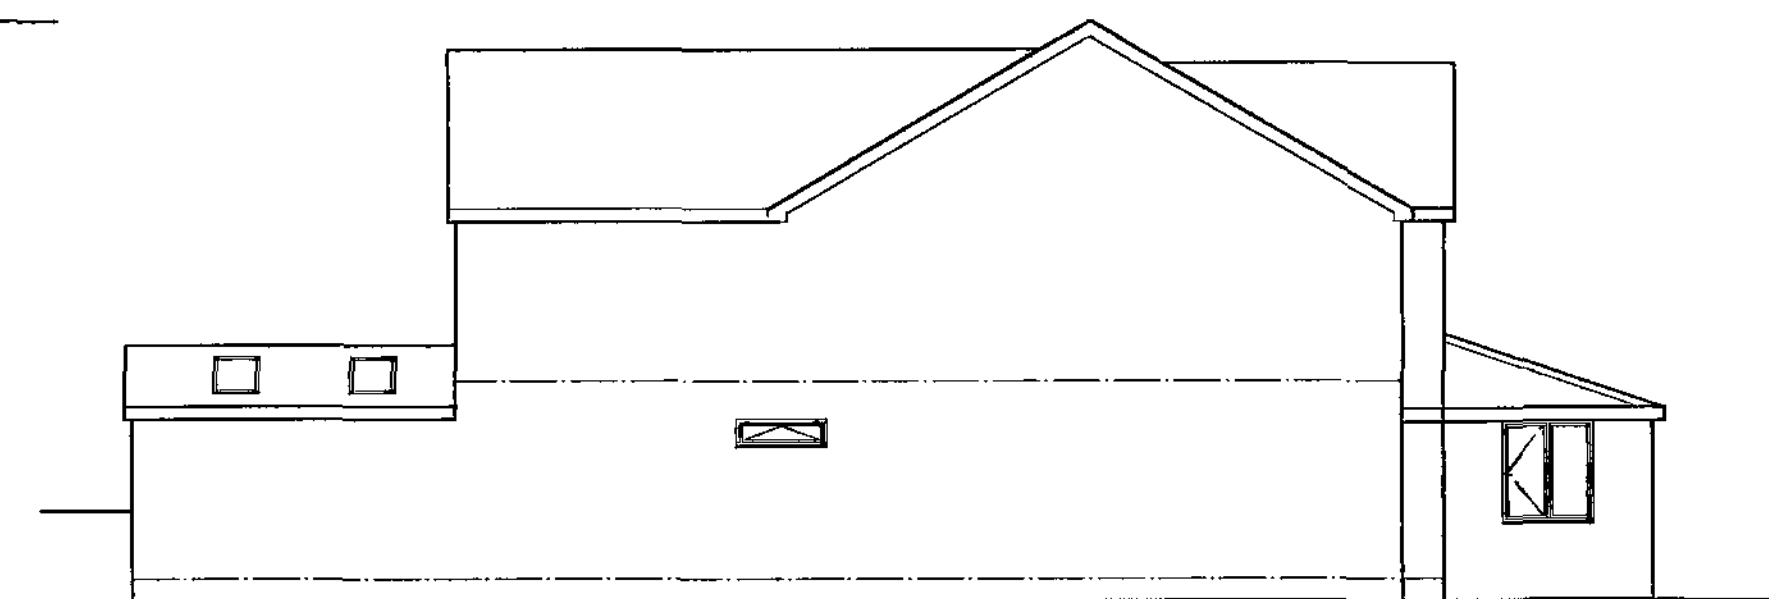

SIDE ELEVATION

Mr & Mrs BEUKES
PROPOSED LOUNGE EXTENSION
20 PRIEST ROYD
DARTON


PLANS & ELEVATIONS


1:100 APRIL 11 Rev C

Peter Thompson


Linwood
Barnsley Road
Dodworth
Barnsley S753JR

MBI.A.T.
tel & 01226
fax 201391

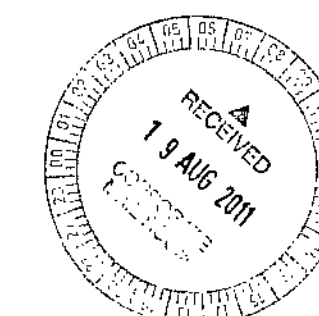

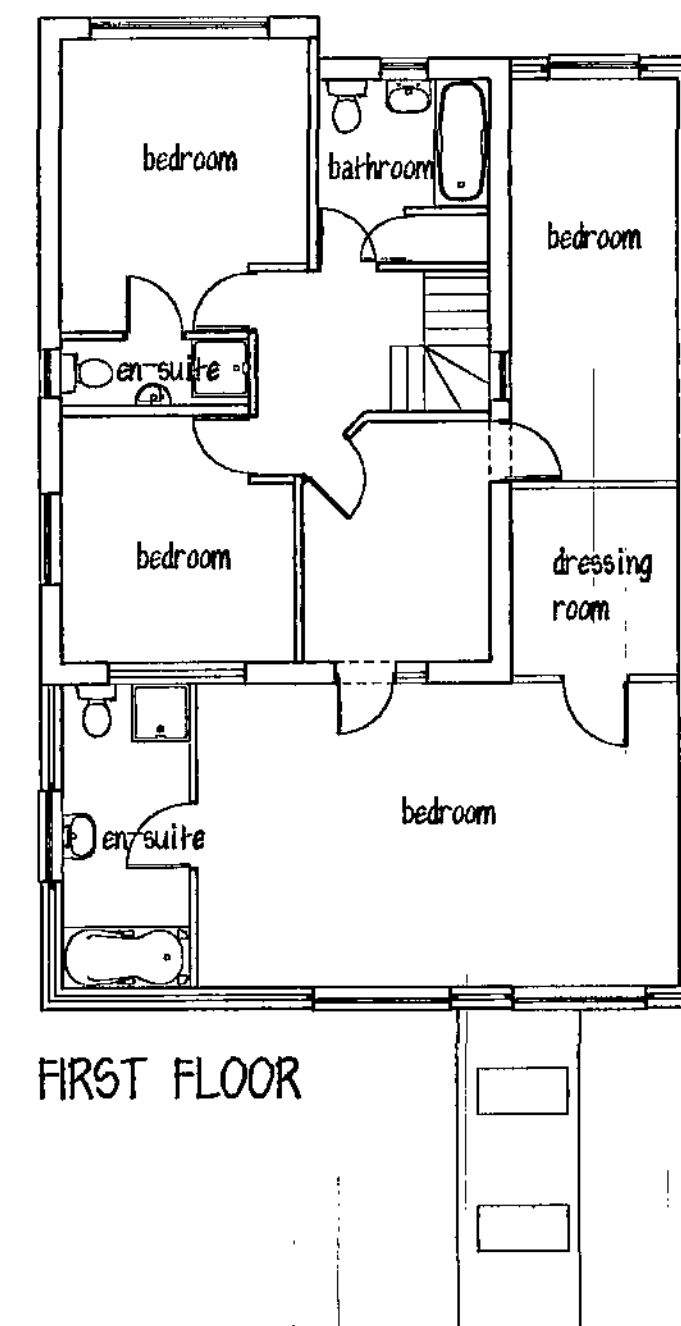


FIRST FLOOR

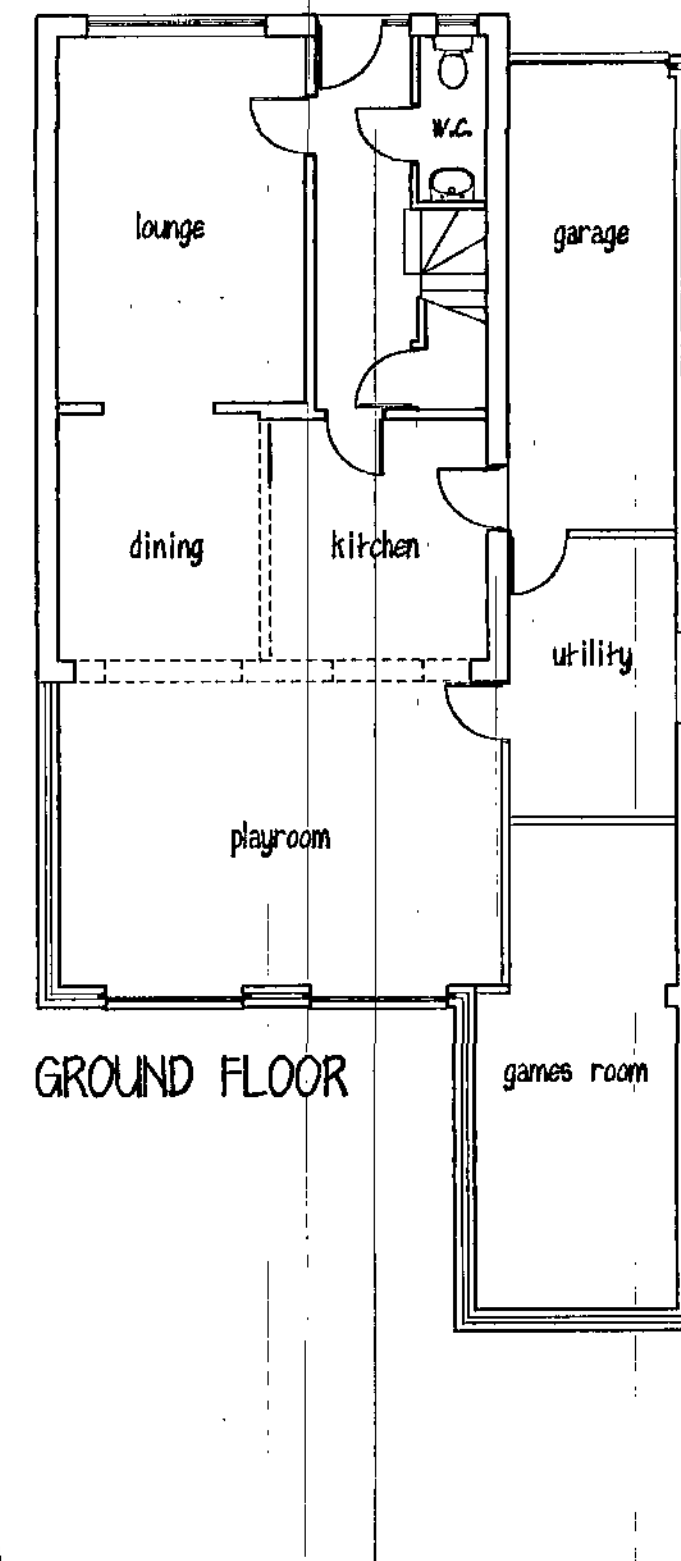

GROUND FLOOR

18

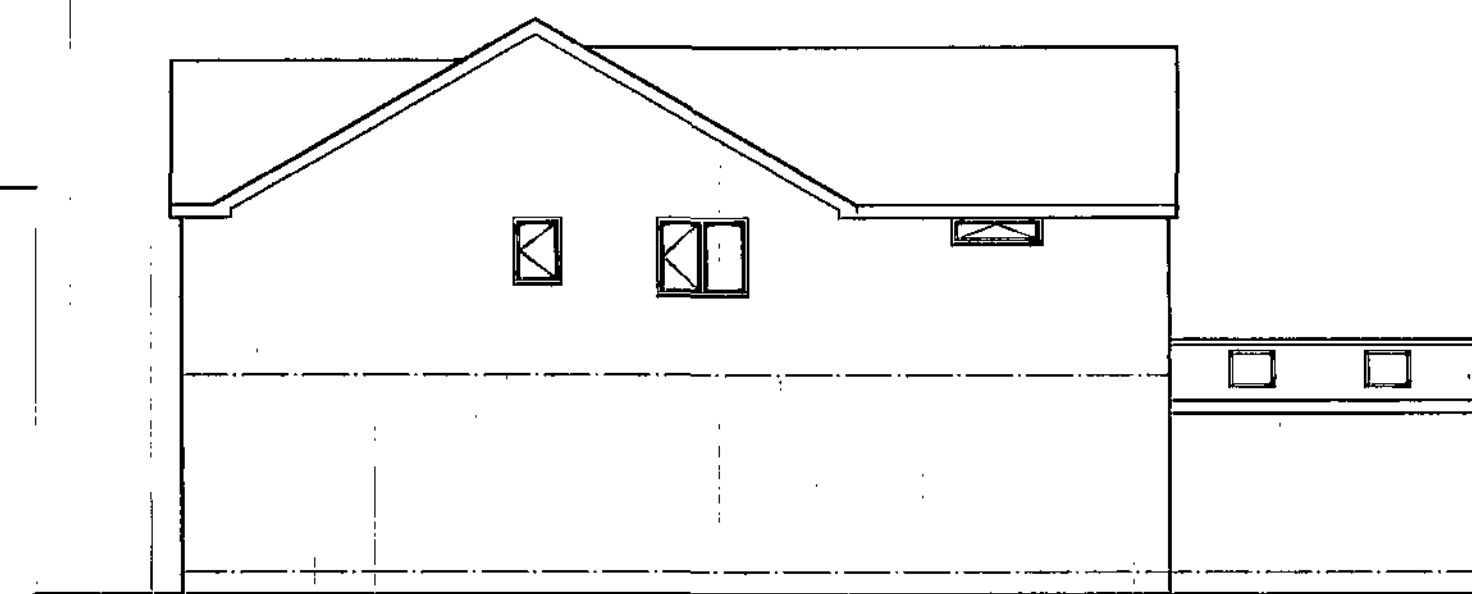


SIDE ELEVATION


ROOF - concrete interlocking tiles
to match existing
WALLS - brickwork to match existing



FRONT ELEVATION

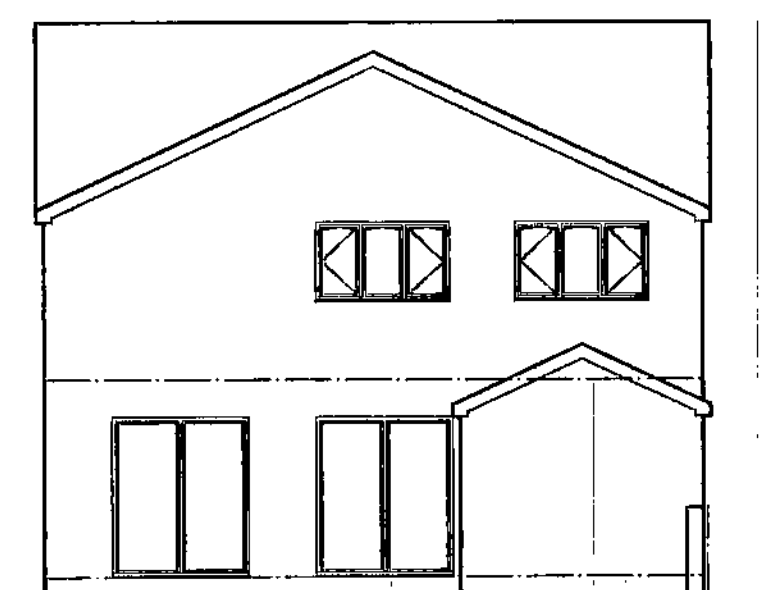

REAR ELEVATION

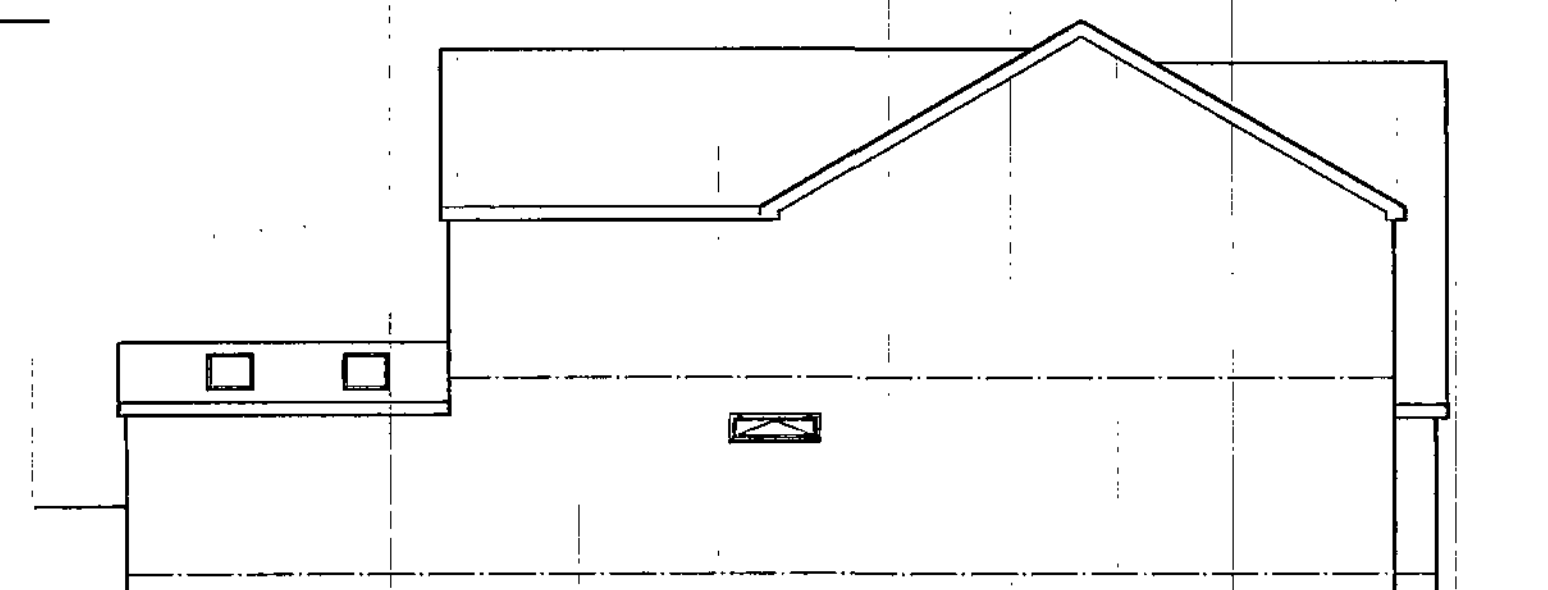

SIDE ELEVATION

Mr & Mrs BEUKES

20 PRIEST ROYD
DARTON

EXISTING PLANS & ELEVATIONS

1:100 AUG 03 Rev A

Peter Thompson

Linwood
Barnsley Road
Dodworth
Barnsley S753JR



tel 01226
fax 201391

