PROPOSED EXTENSION & INT ALTS

R BELL


8 THE MEADOWS

BARNSLEY


S75 4SG

RE STYLE LOFT & GARAGE CONVERSIONS

PLANNING FEB 2012

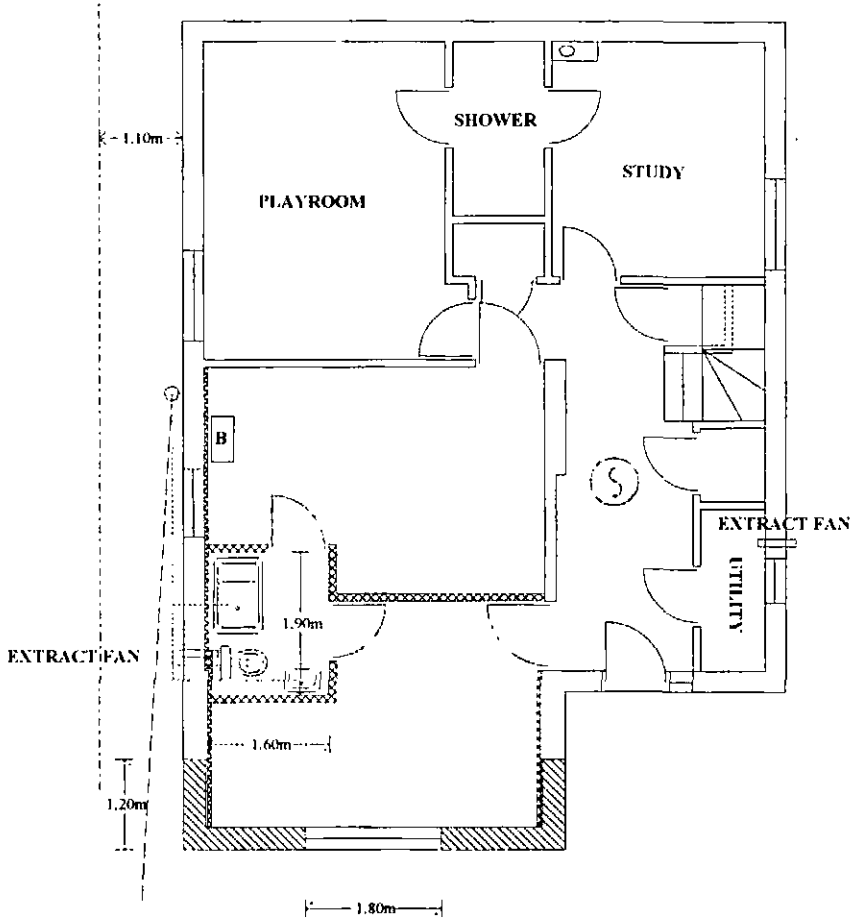

PROPOSED

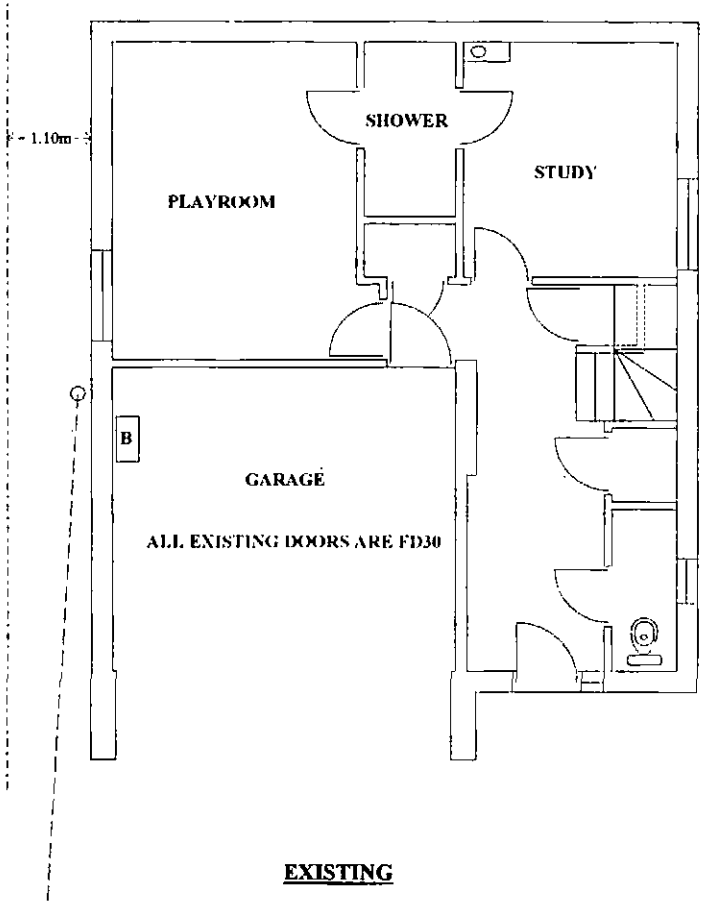

EXISTING

GND FLOOR LAYOUT

1:100




PROPOSED



EXISTING

1:100

FRONT ELEVATION

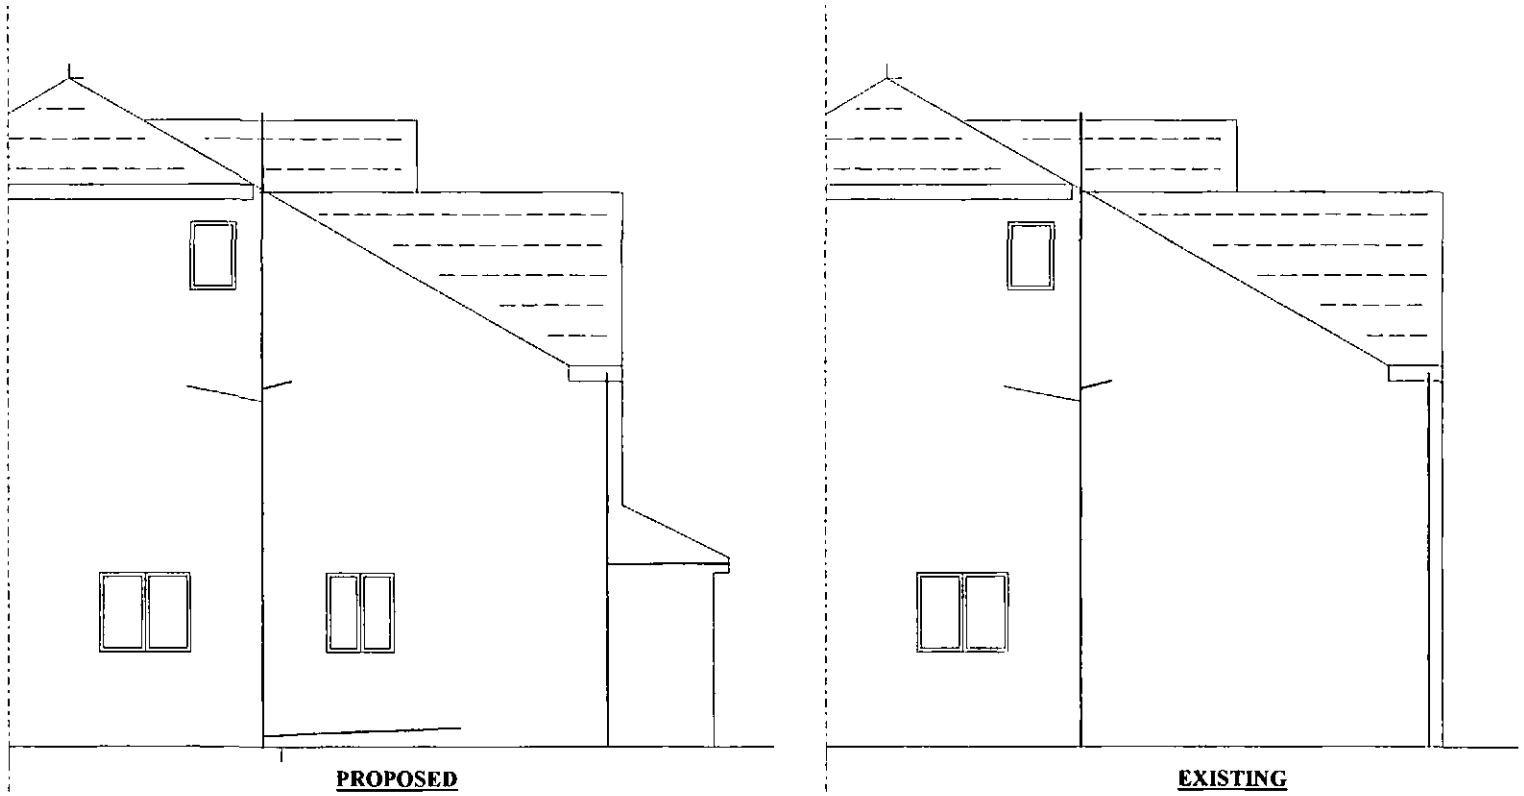


PROPOSED

EXISTING


1:100

SIDE ELEVATION A

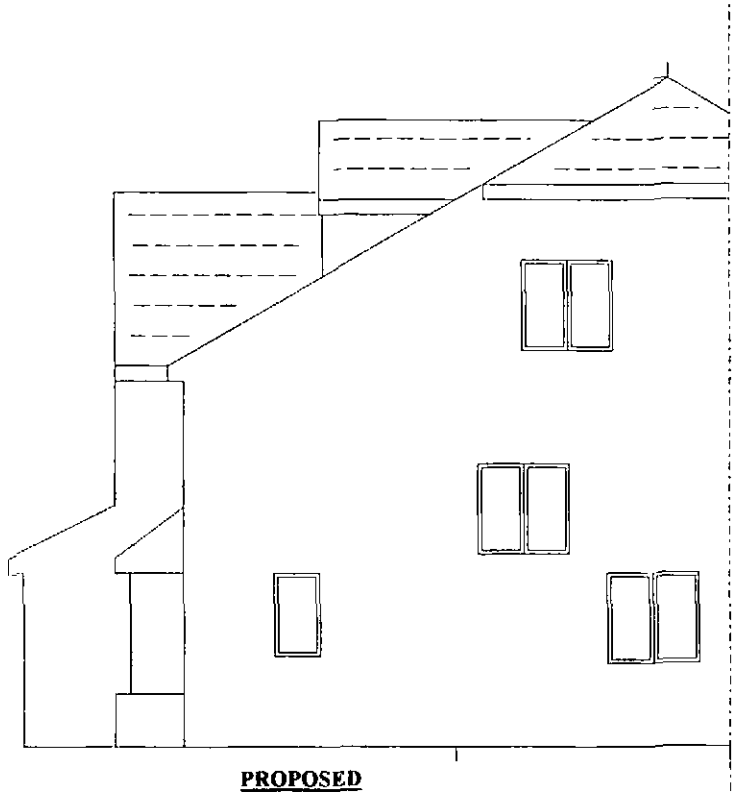

PROPOSED

1:100

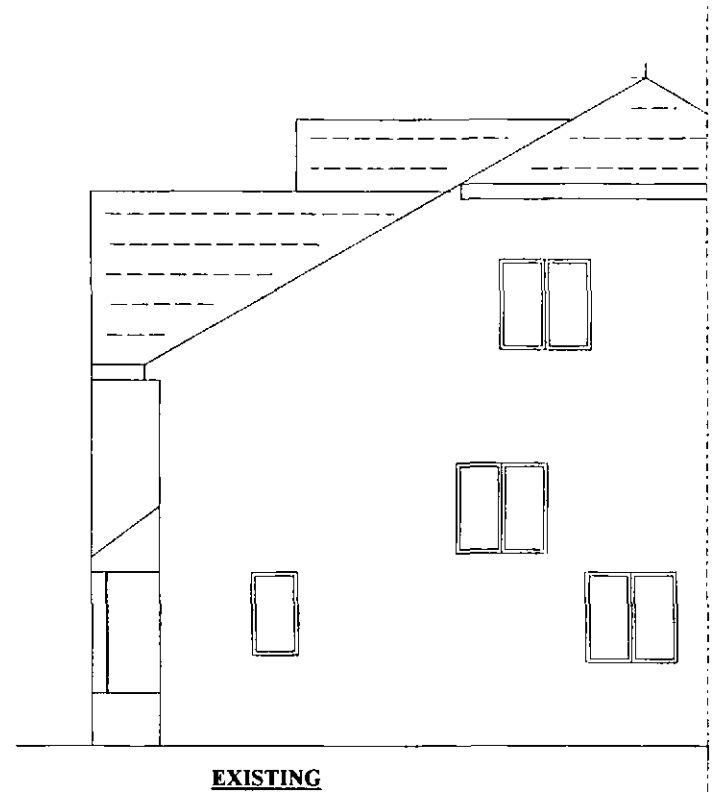

EXISTING

1:100

SIDE ELEVATION B


Wg Wessingham
Ba Buckingham
La Lancaster
Ma Marshall
Kn Knightsbridge
Rm Rushmere
Rm Rushmere (Old)
Wd Wheatfield
Wa Walker
Hg Haigh
La Lasher
Ca Carlton
Ox Oxbourne
Ave
Woodland Area 'A'
RAILWAY

TITLE NUMBER

SYK459838

SOUTH YORKSHIRE : BARNSLEY

N

ORDNANCE SURVEY MAP REFERENCE: SE2804SE

SCALE 1:1250 Enlarged from 1/2500

©CROWN COPYRIGHT. Produced by HMLR. Further reproduction in whole or in part is prohibited without the prior written permission of Ordnance Survey. Licence Number GD 272728.



H.M. LAND REGISTRY GC 02/2003