GROUND FLOOR LAYOUT part PROPOSED

FORM NEW CAVITY WALL TO SIDE

PART OUT EXISTING WINDOW & FIX NEW PVCU BAY WINDOW BY FELSA CONTRACTOR

LOUNGE

EN-SUITE

DINING

BEDROOM

NEW WINDOW ON SIDE ELEVATION

BREAK OUT OPENING TO ENLARGE & FIX STEELWORK OVER IN ACCORDANCE WITH STRUCTURAL DETAILS

store


PART OUT REAR WINDOW & SIDE EXISTING OPENING

KITCHEN


BATHROOM

BEDROOM

NEW FRENCH DOORS TO FORM ACCESS TO REAR

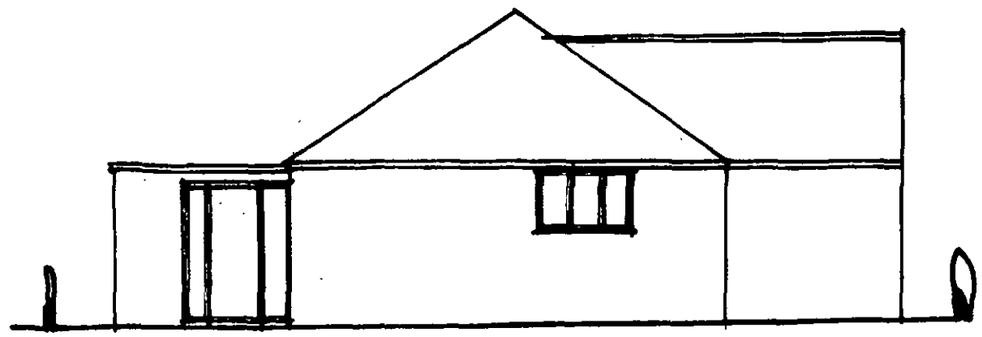


SIDE ELEVATION EXISTING

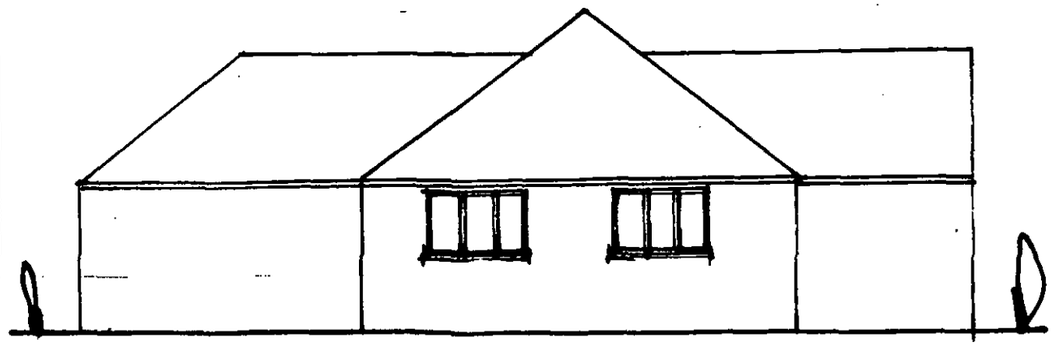


SIDE ELEVATION PROPOSED

SCALES 1:50 1:100


2 FAIRVIEW CLOSE, HOYLAND

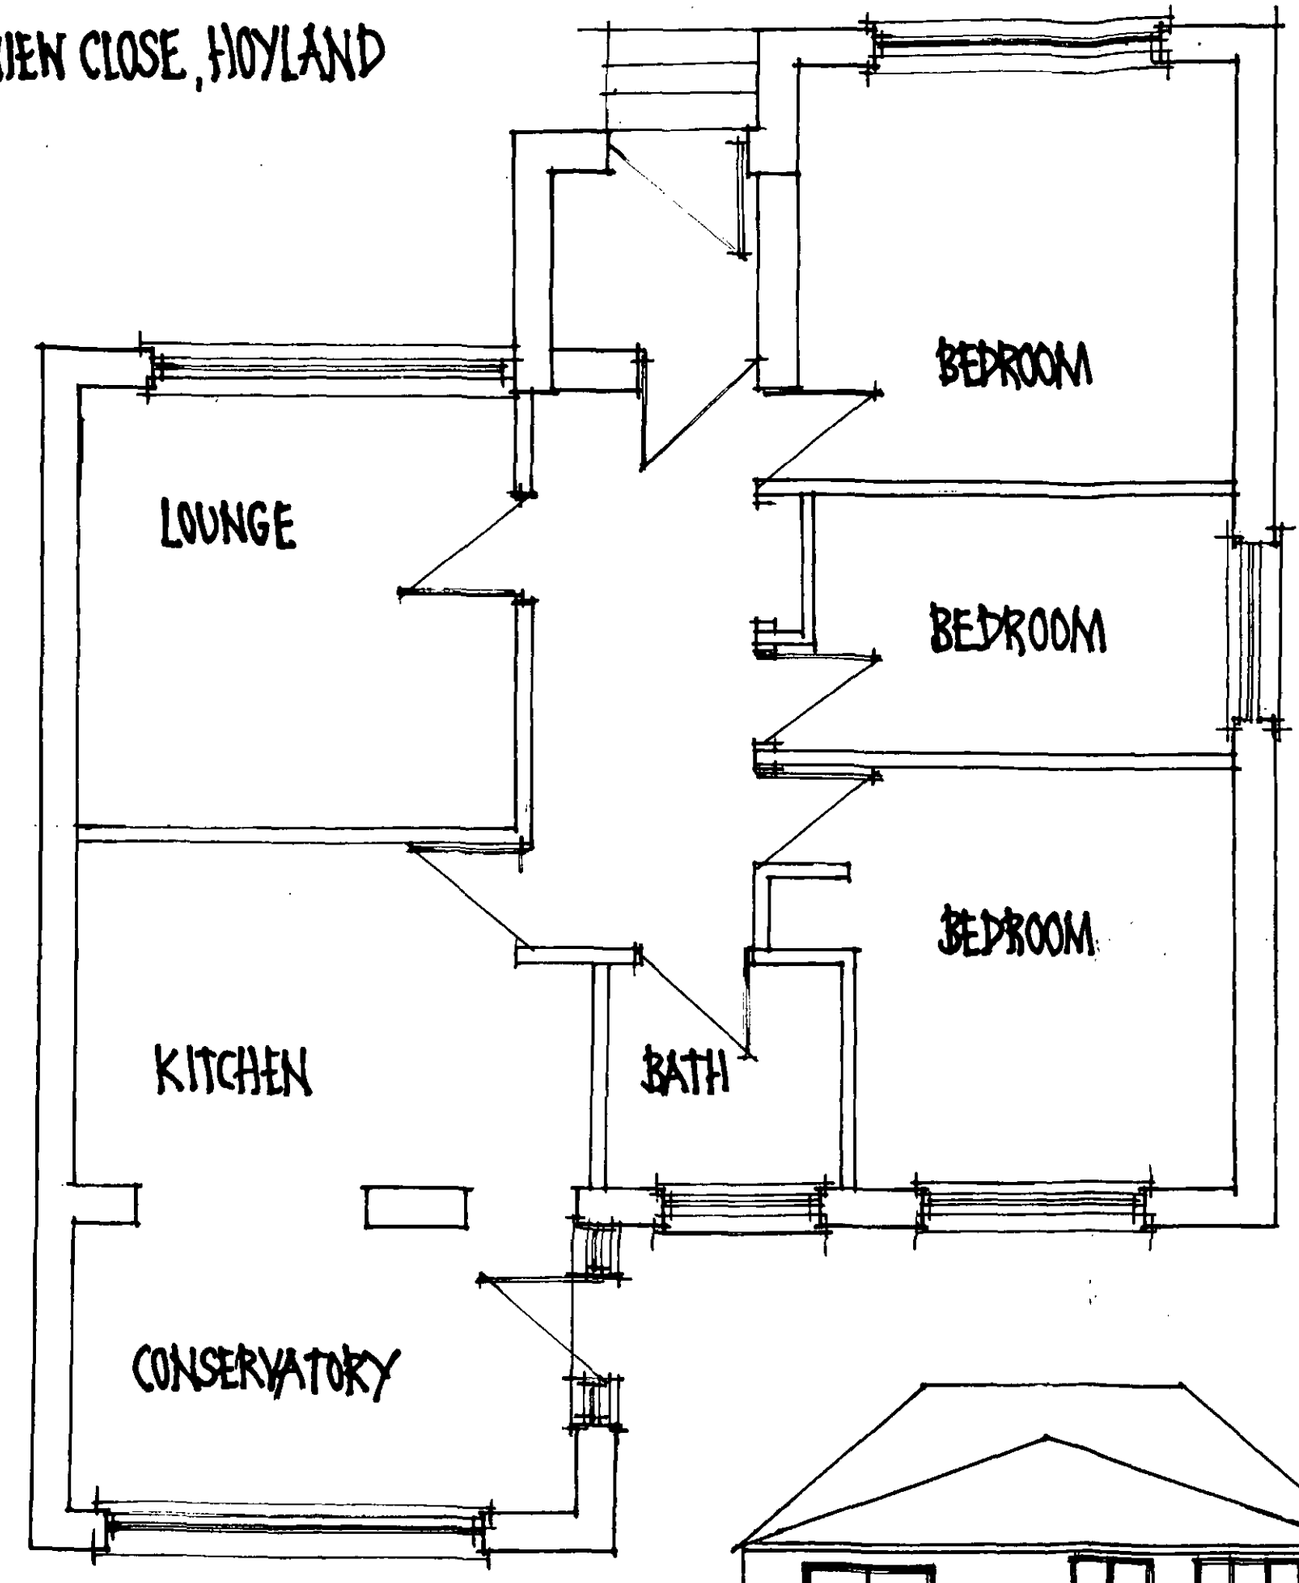


LAYOUT - EXISTING

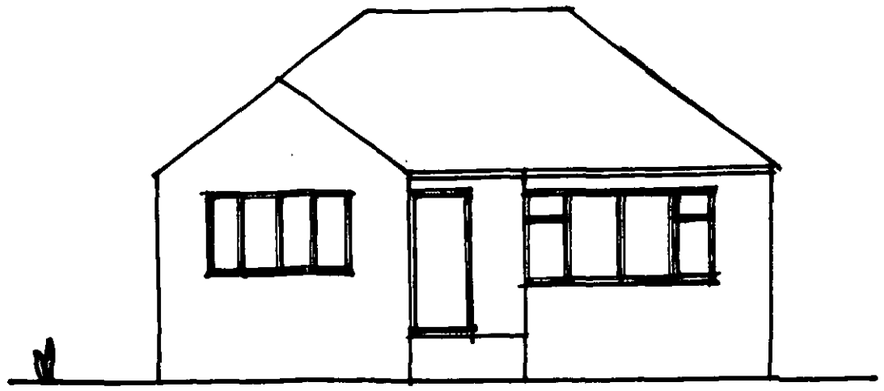


EXISTING FRONT

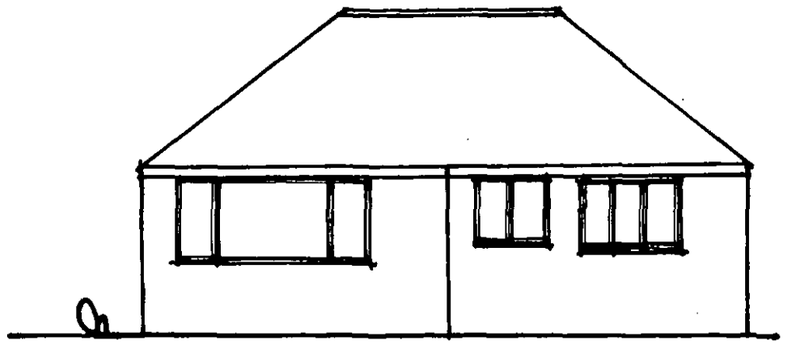

EXISTING REAR

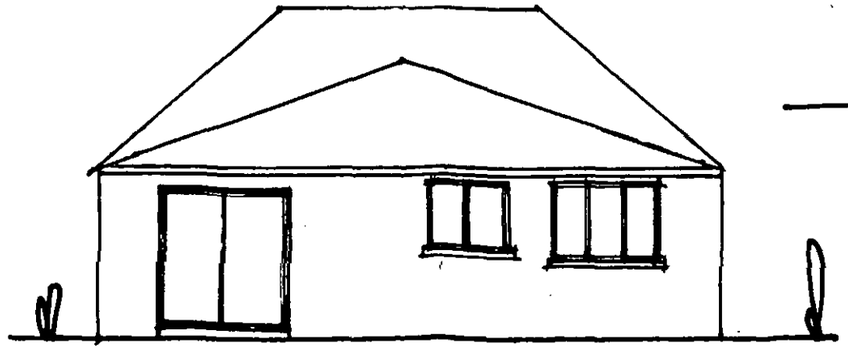

SIDE ELEVATION

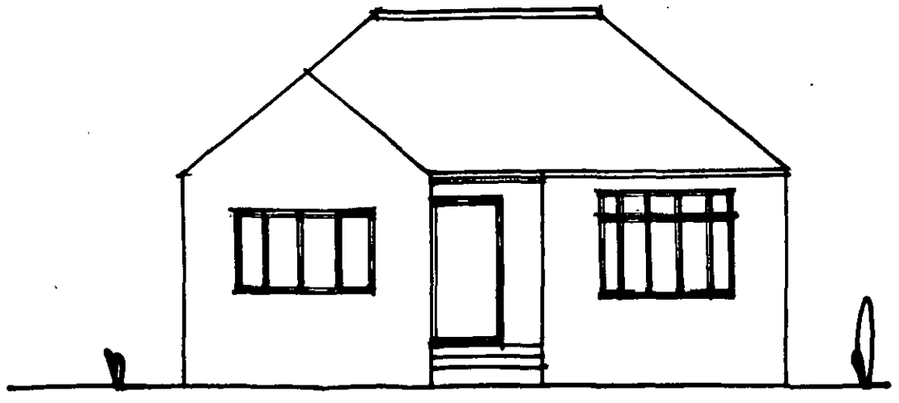

PROPOSALS

FRONT ELEVATION

SCALES 1:50 1:10