

- notes
1. DO NOT SCALE FROM THIS DRAWING - USE FIGURED DIMENSIONS ONLY

2. TO BE READ IN CONJUNCTION WITH ALL OTHER CONSULTANTS / SPECIALISTS DRAWINGS. REPORT ANY DISCREPANCIES BEFORE AFFECTED WORK COMMENCES


3. ALL SETTING OUT DIMENSIONS TO BE CHECKED ON SITE BY CONTRACTOR BEFORE WORK COMMENCES

1. Natural york stone slate (as existing)

2. Handmade or reclaimed brick (as existing)

3. Hard wood painted door

4. UPVC windows (as existing)

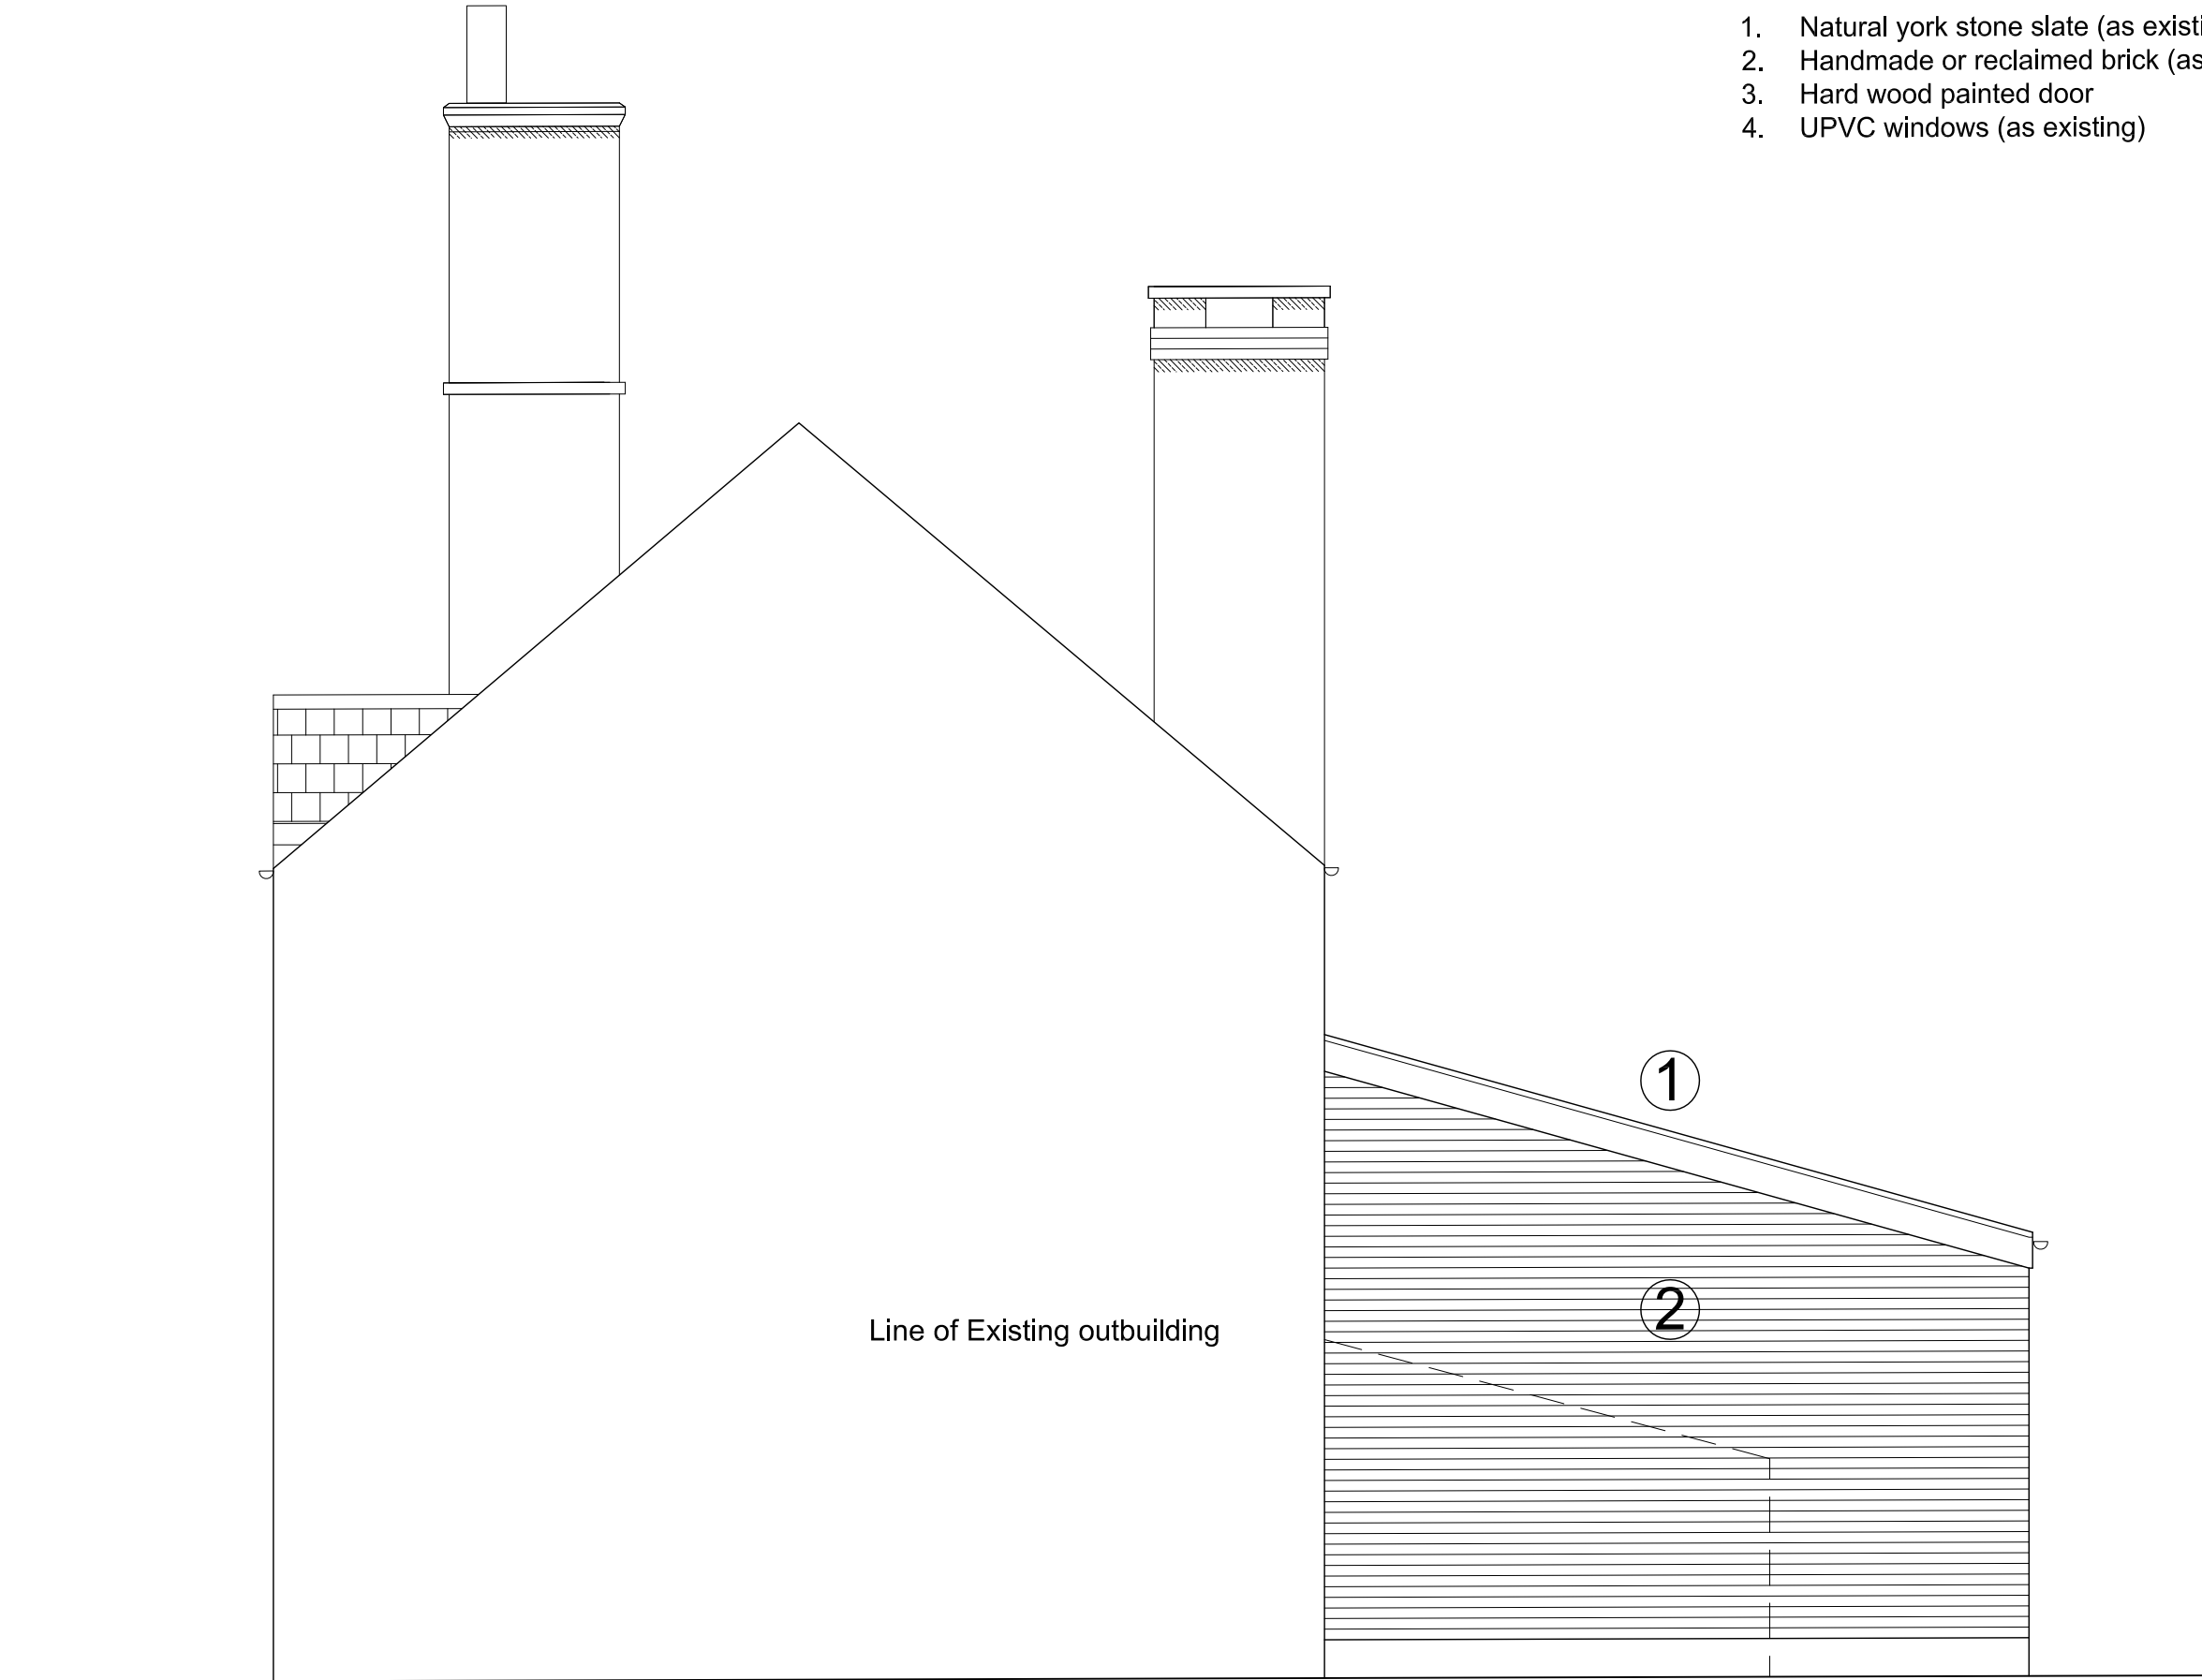

rev. description

Name	Mr J Oldroyd
project	-
drawing title	Proposed Side Elevation
drawing number	JO-115
revision	-
drawing status	Planning
scale	1:50@A3
date	12.09.2011