


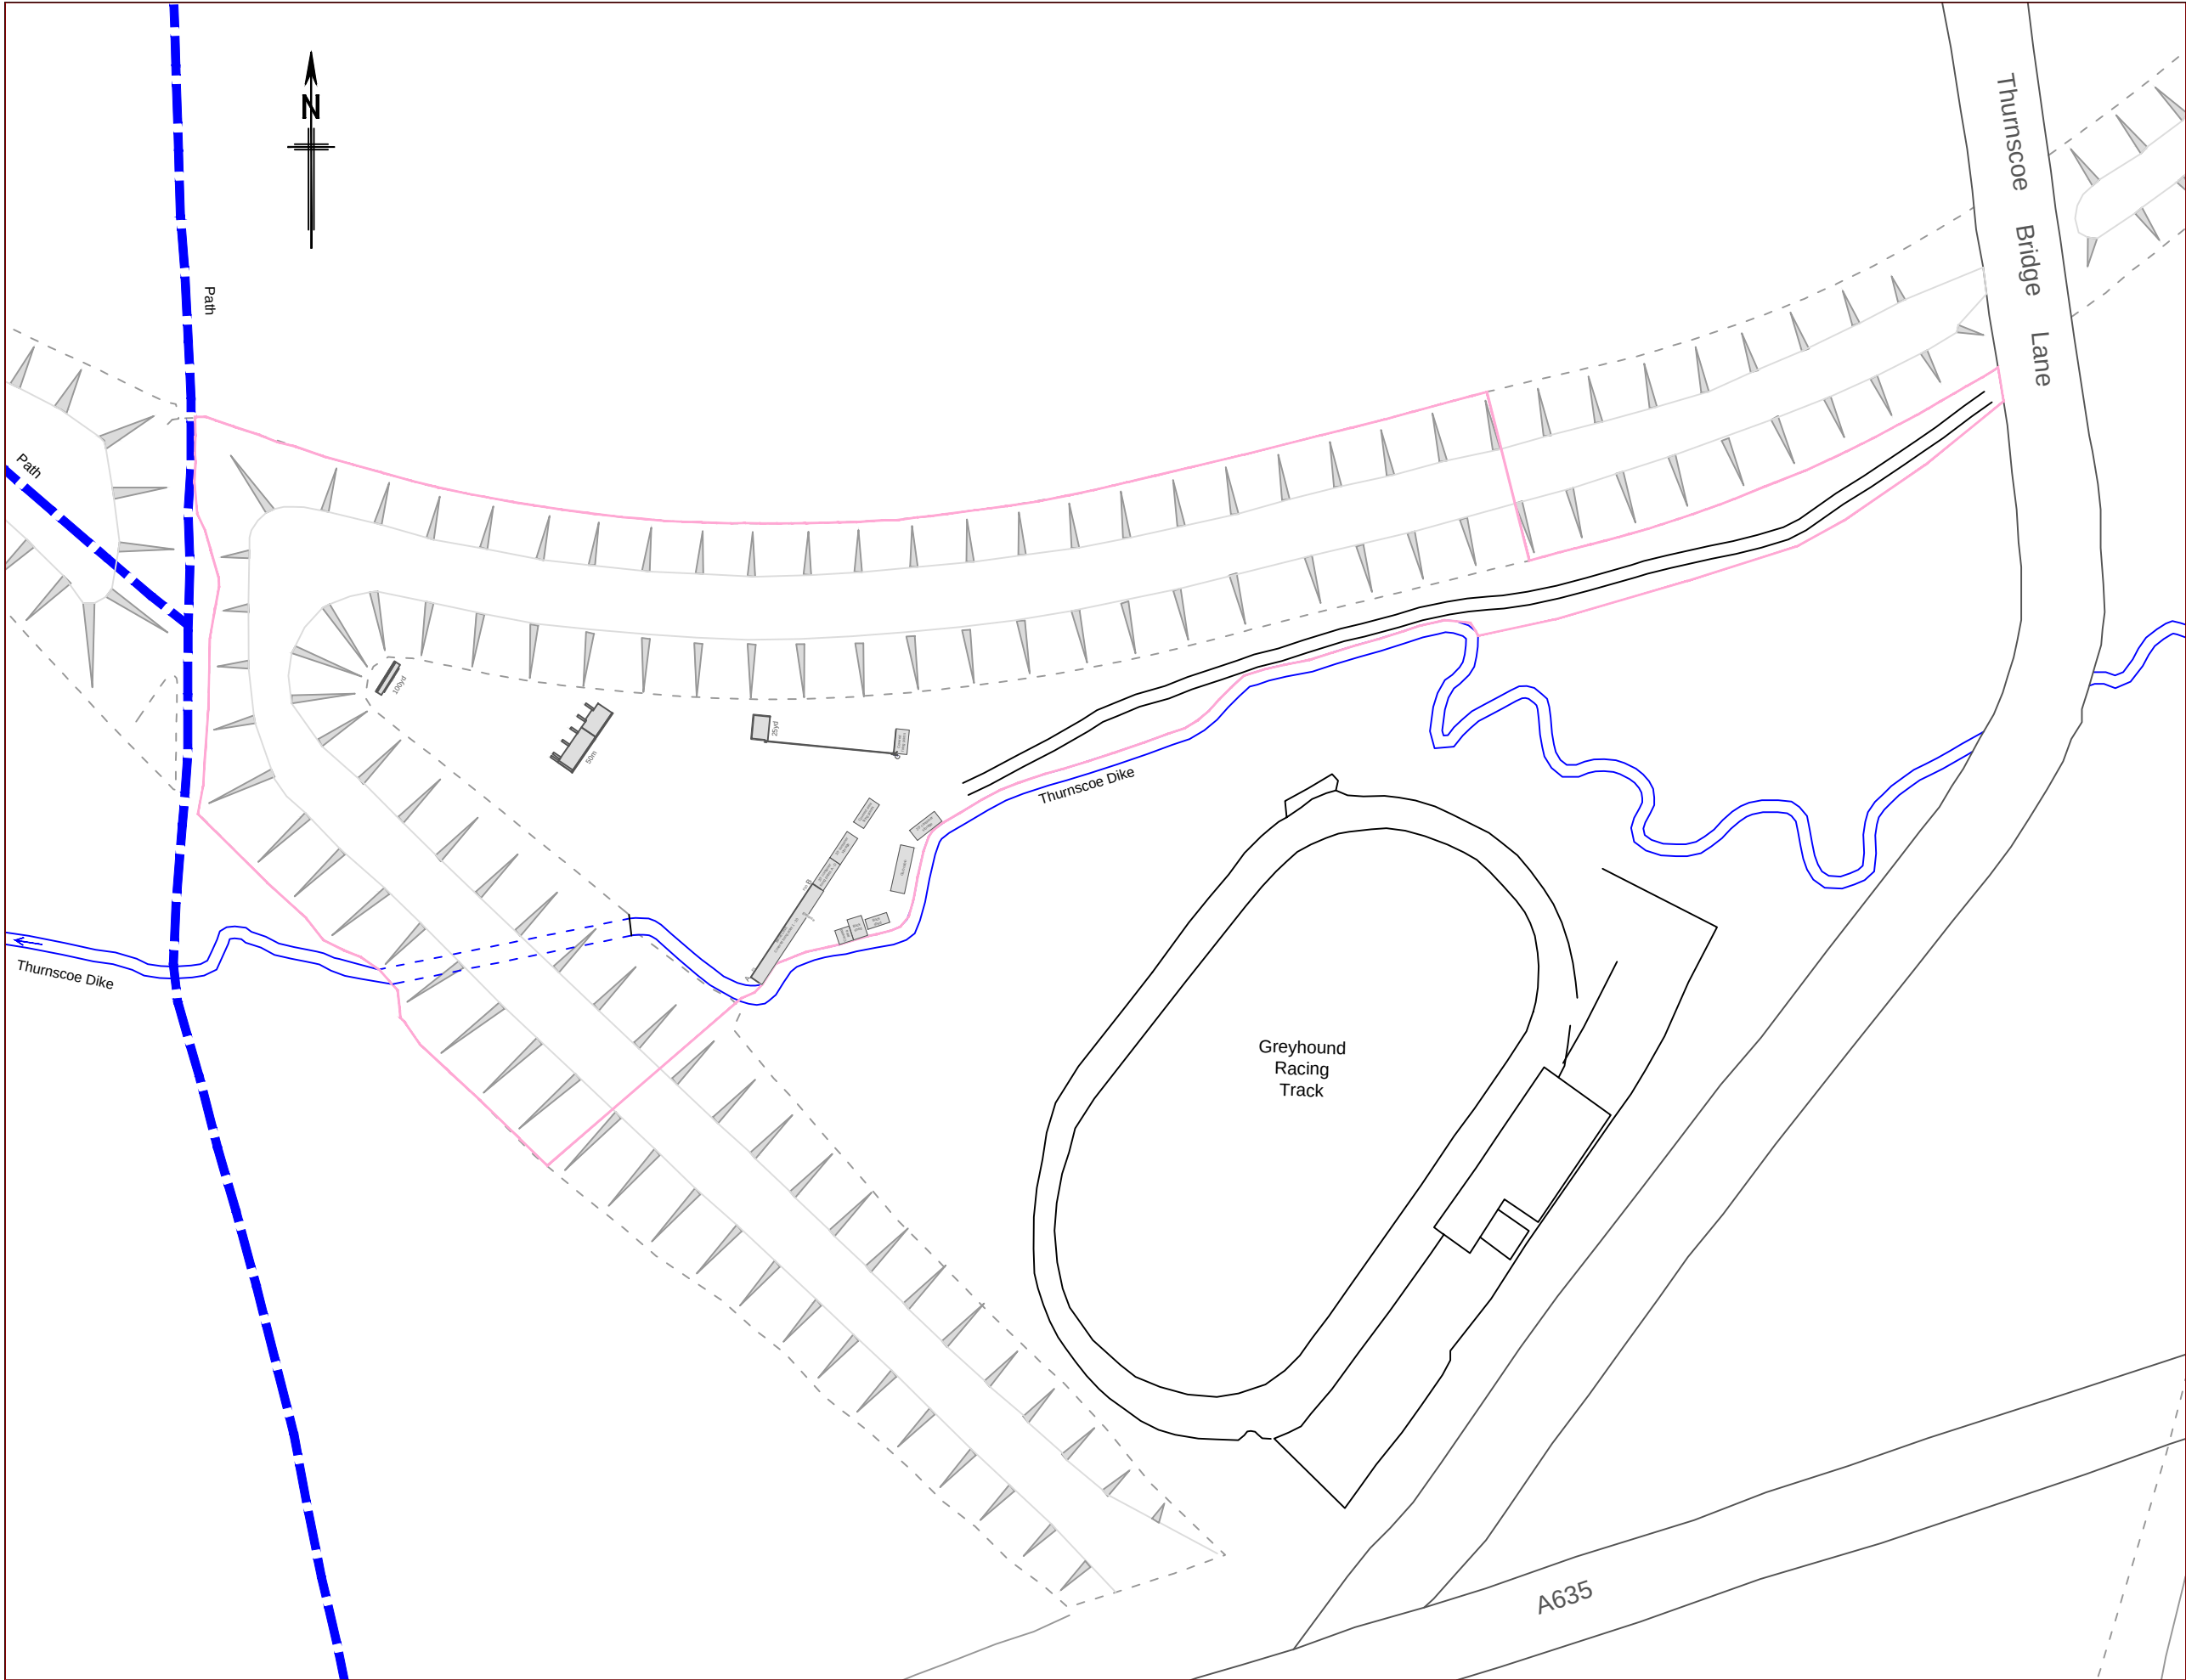

<div>Site boundary</div> <div>Definitive footpath</div> <div>A - B = BASELINE</div> <div>C = Corner of blockwork to 25yd range</div>	
PROJECT	
DRAWING TITLE	
EXISTING LAYOUT	
SCALES	
1: 1250 @ A3	
DRAWING No.	
/1/1	Version 1
DATE	
27 January 2019	