

Landscaping Schedule

All plant stock to be to BS3936:1965 Part 1
All Landscaping work to comply with BS4428:1989

Trees



Trees to be standard 8-10cm stem circumference 1m from ground level with 1 storee and 2 tiers per tree

- T1 Eucaly Pendula 'Silver Birch'
- T2 Prunus Avium 'Pleural'
- T3 Sorbus Aria 'Chrysophylla'
- T4 Sorbus Aucuparia 'Mountain Ash'

Shrubs



- Barberis x Stenophylla 600-900mm 3L
- Barberis Thunbergii 450-600mm 3L
- Cotoneaster Conspicuous Decorus 300-450mm 3L
- Cornus Alba 600-900mm 3L
- Cornus Sanguinea 600-900mm 3L
- Mahonia Japonica 450-600mm 3L
- Prunus Laurocerasus 'Otto Luyken' 450-600mm 3L
- 'Mojave' 600-900mm 3L
- Rosa Rugosa 'Max Graf' 450-600mm 3L
- Cytisus Przewoz 450-600mm 3L


Climbers

- Clematis Montana - Rubens
- Lonicera Japonica 'Halliana'
- Parthenocissus Tricuspidata Veitchii

Ground Cover

- Hypericum Calycinum 150-200mm 2L
- Vinca Minor 200-300mm 2L

Density 3 per square metre, unless otherwise stated.
Shrubs to BS 3936 to be planted in debris 5 weed free beds 30cm deep. Topsoil to BS 3882, beds to be artfully structured with smaller species to front and edges. Plants to be set out whilst still in pots, under supervision, to ensure optimum compostion prior to planting.

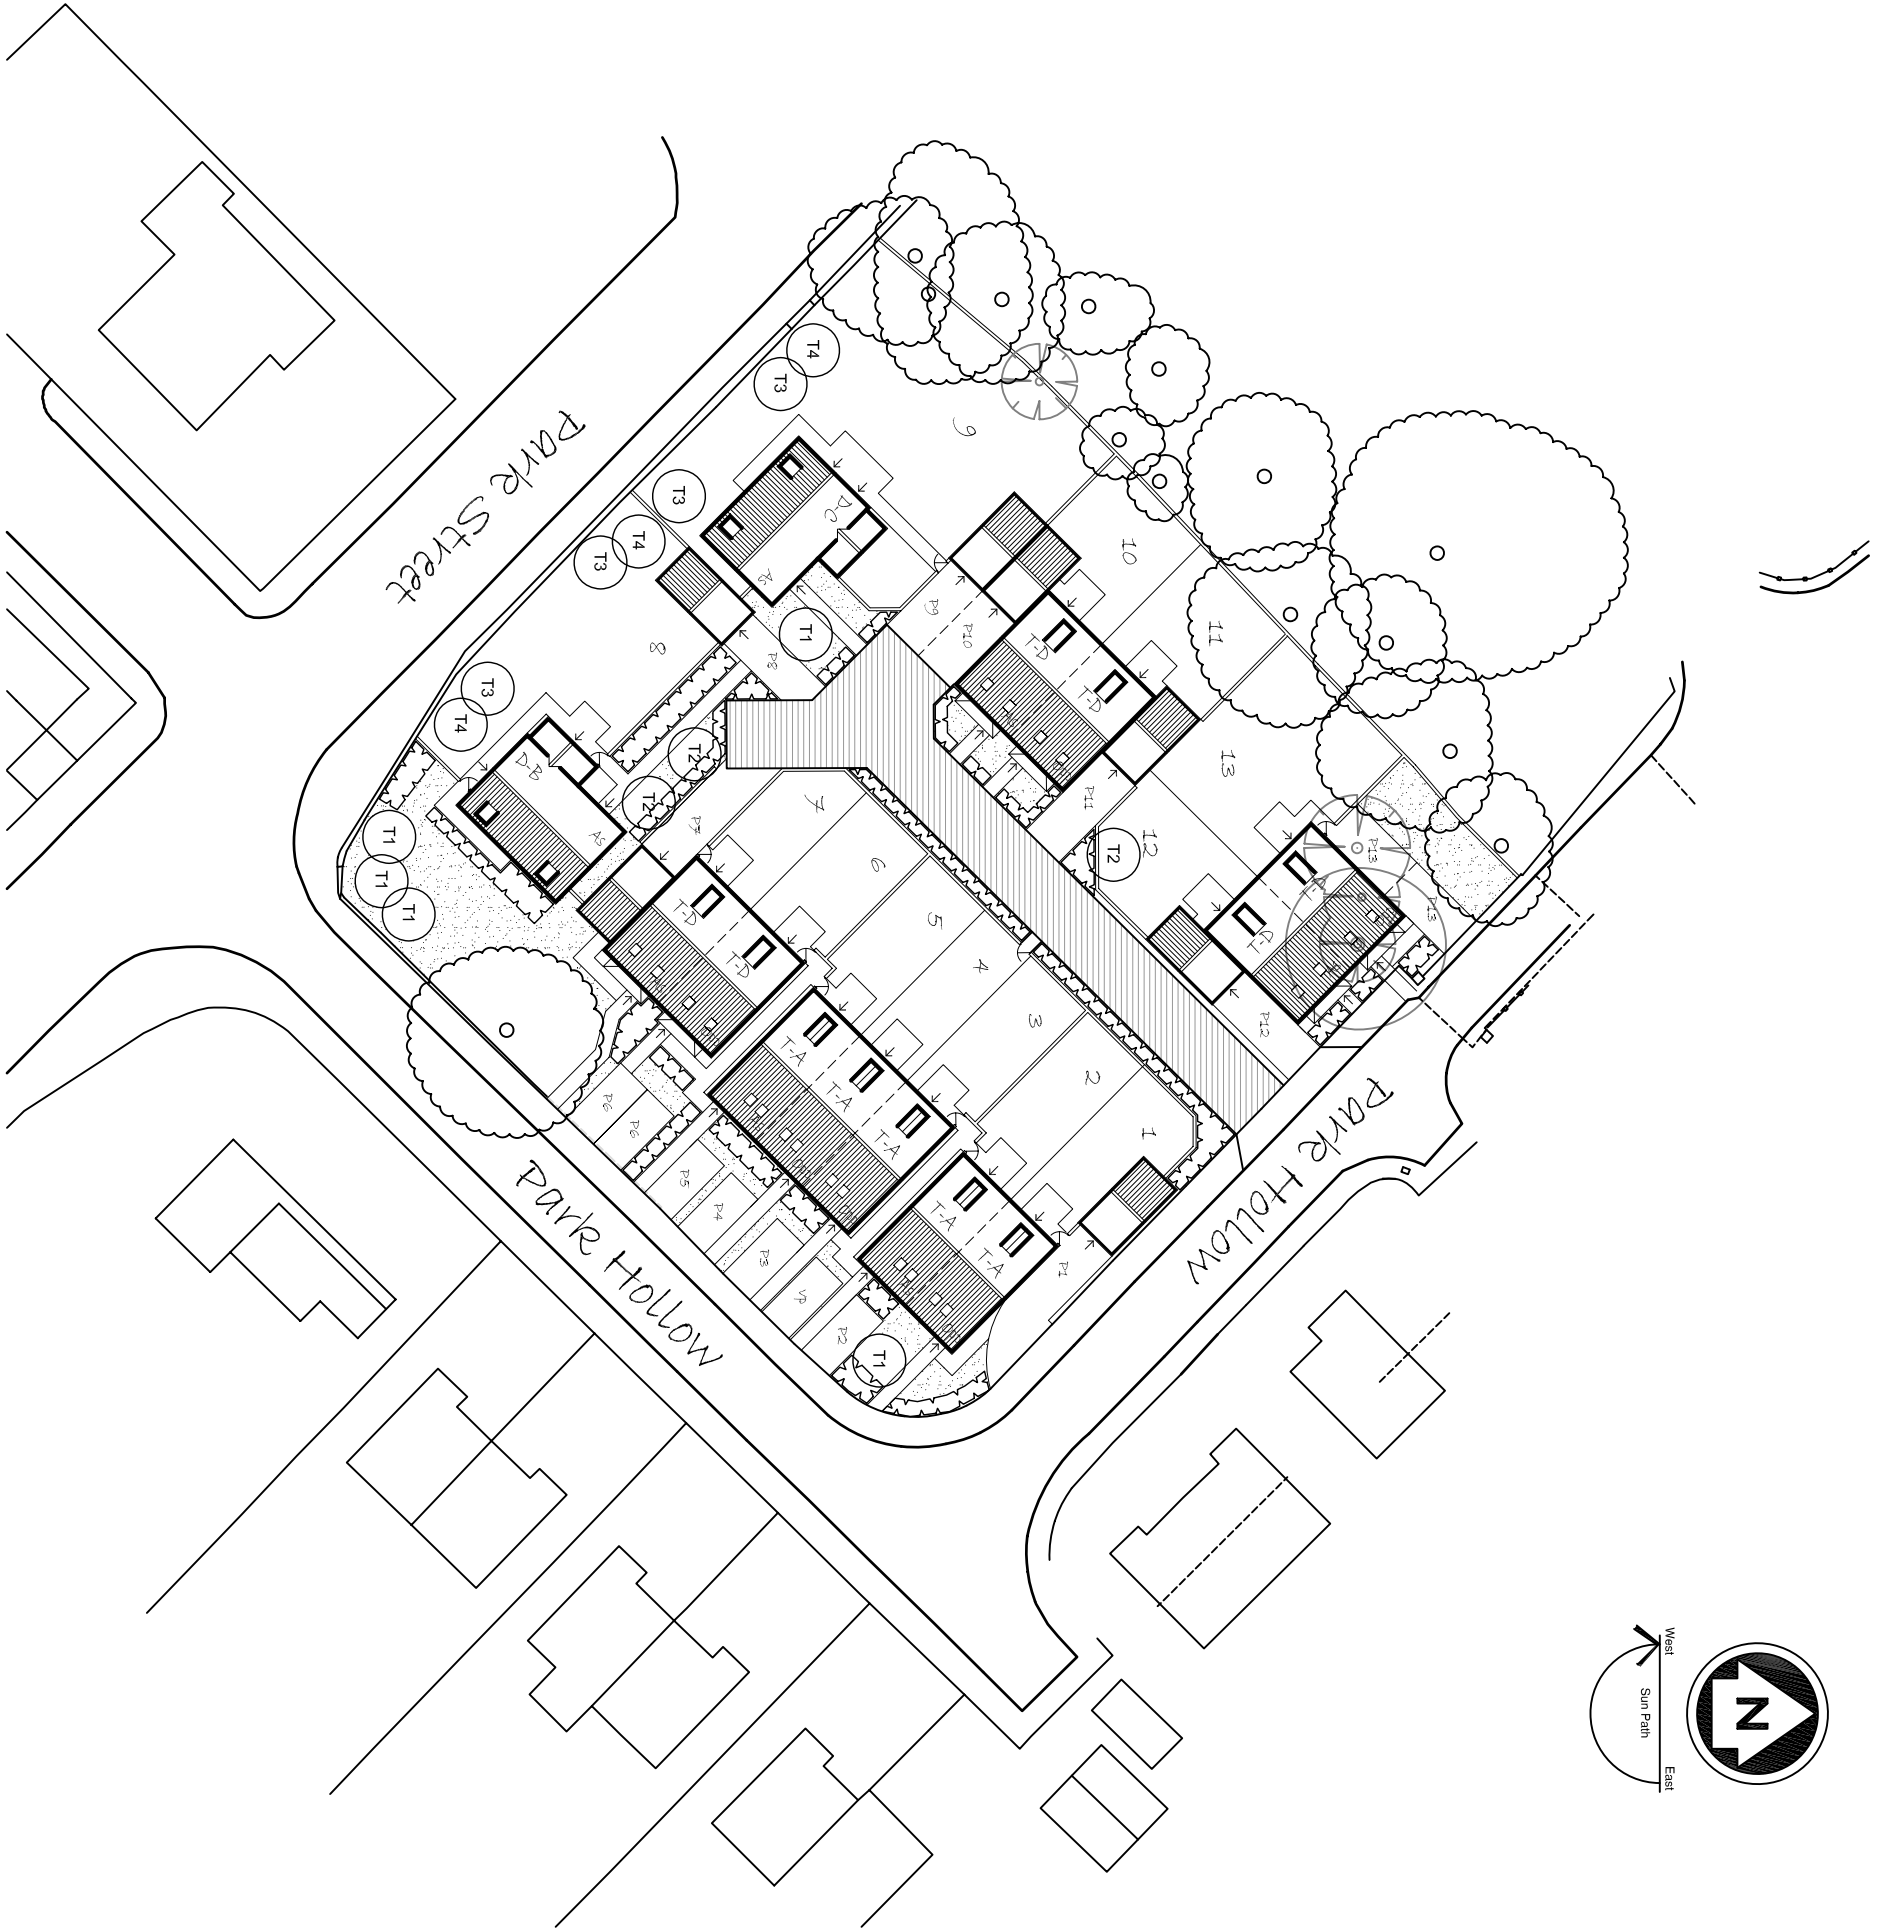

Revision:

Scale:	1:500 @A3
Date:	15/04/10
Drawn by:	SB

Project:

Proposed Development at
Countryman Pub,
Wombwell

Title:

Landscape Layout

Dwg No: CP-W/02

Rev: -