
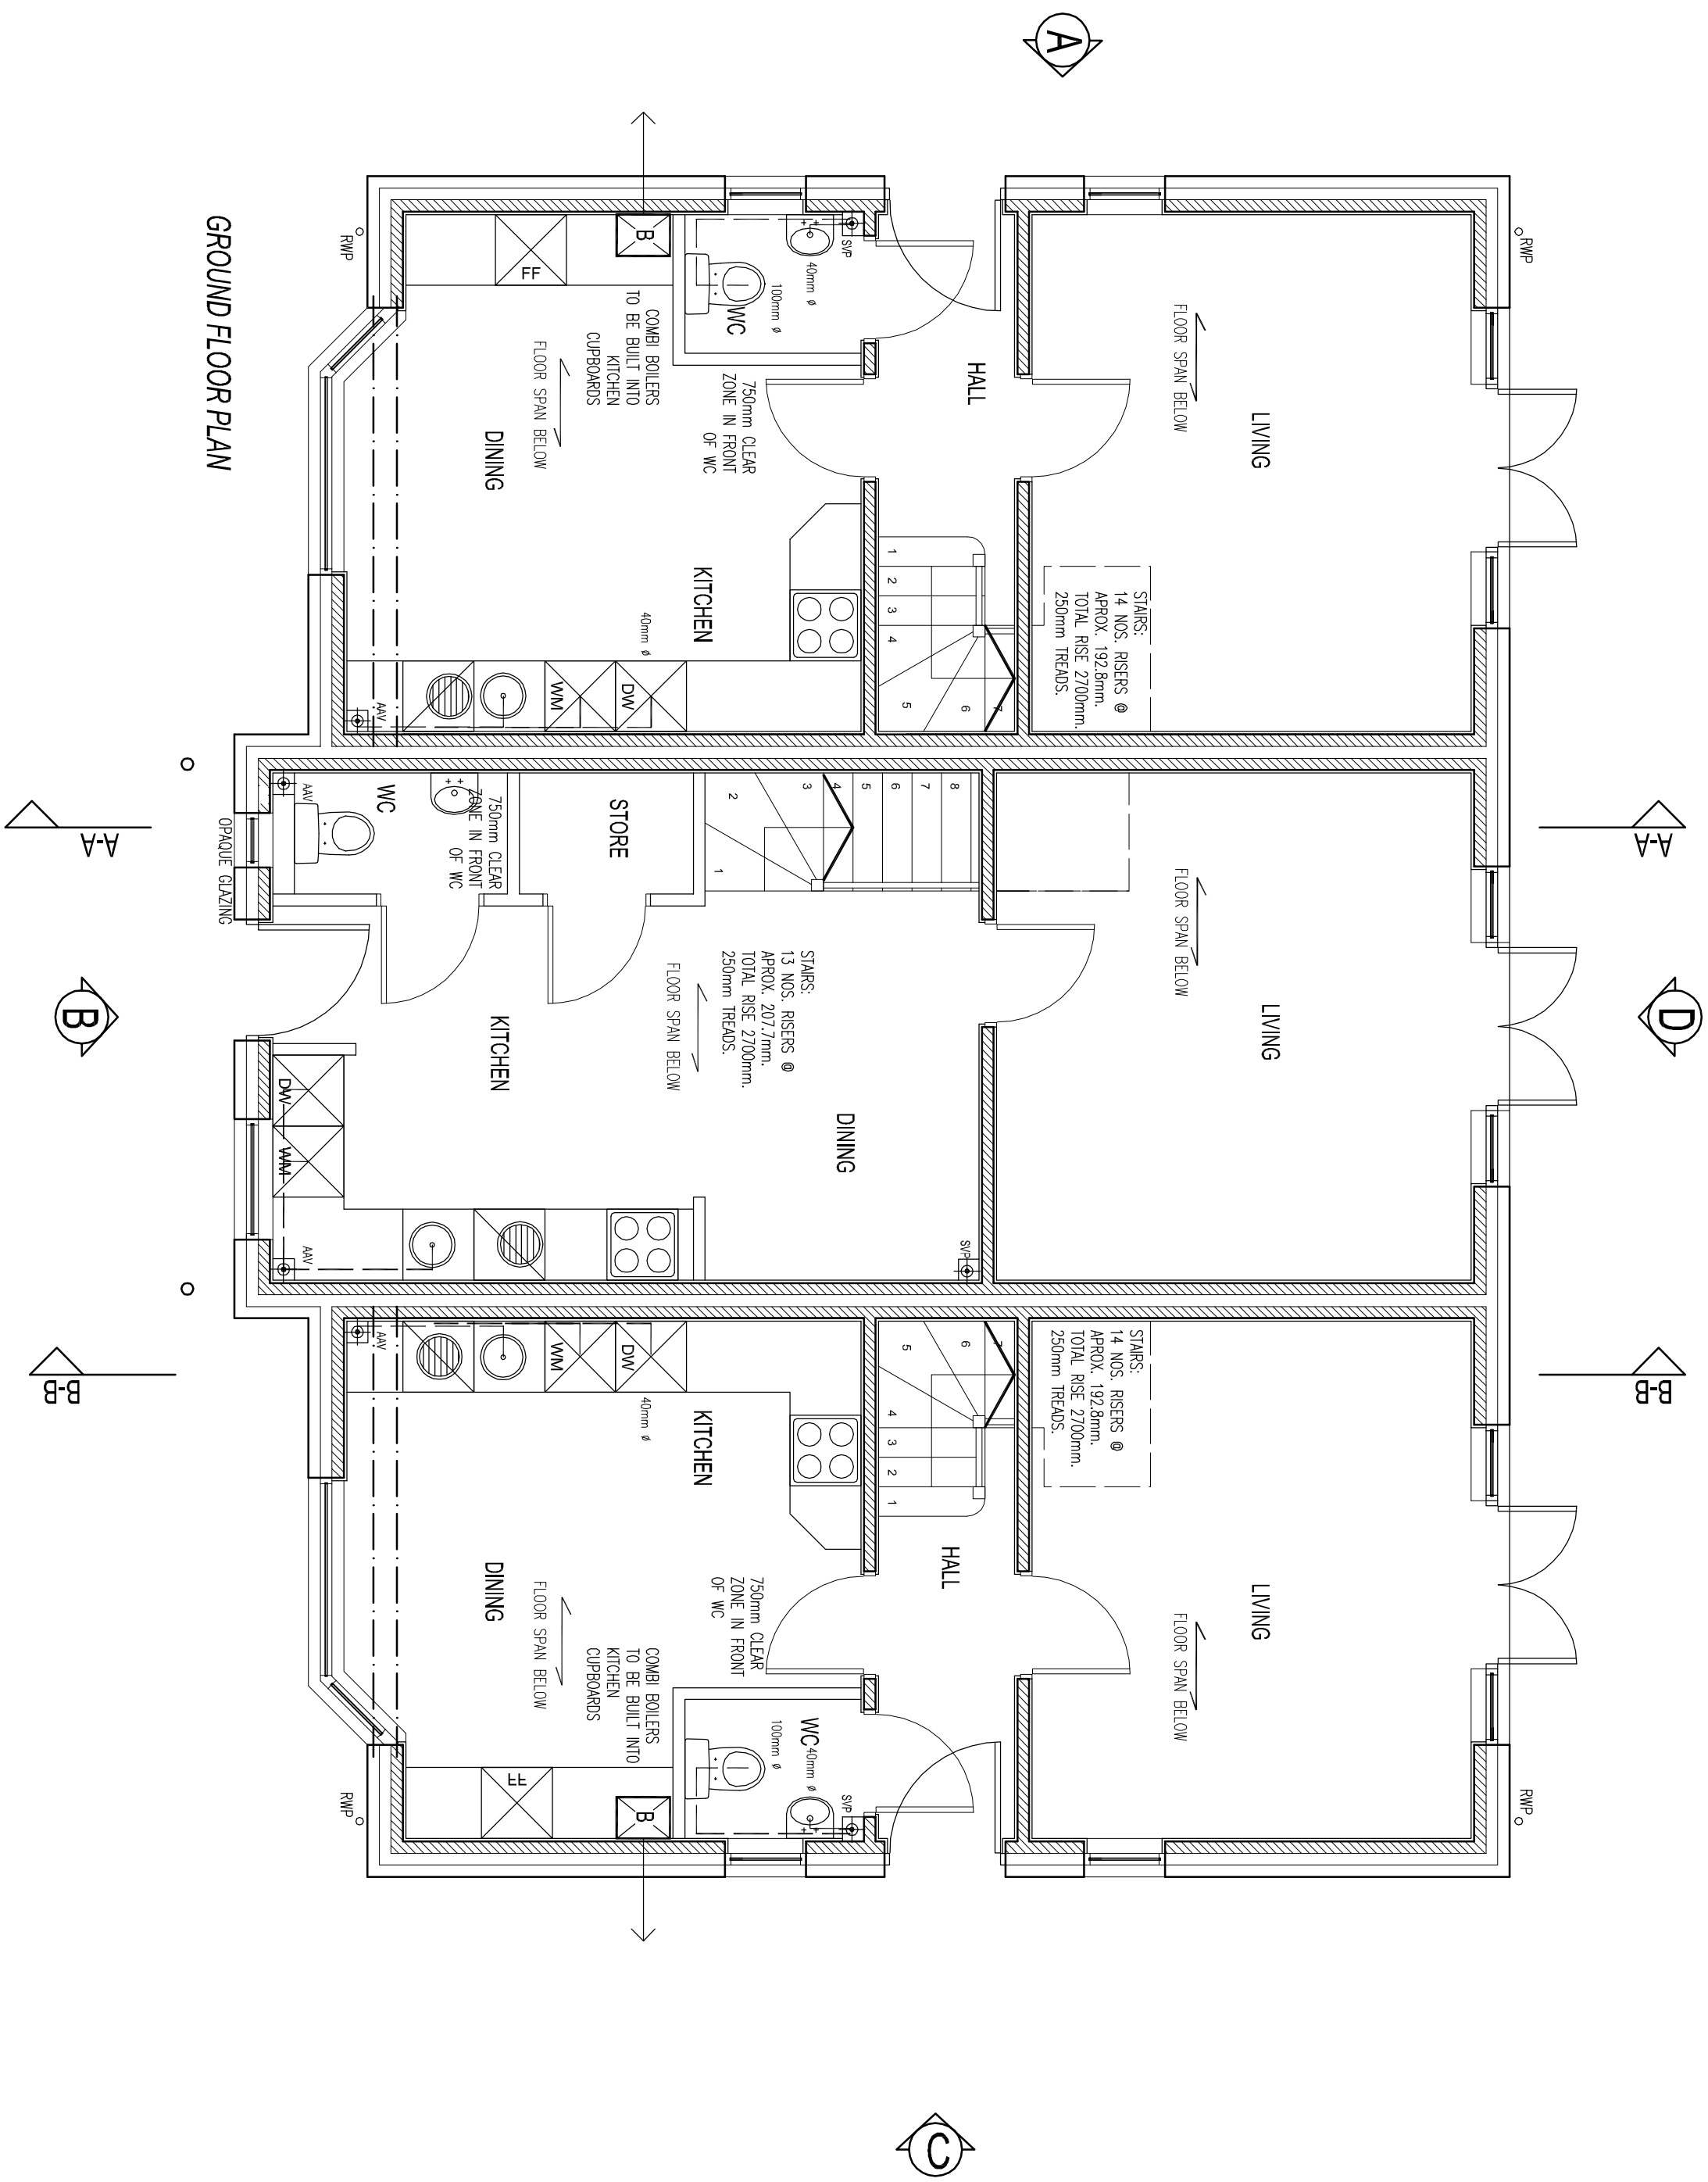
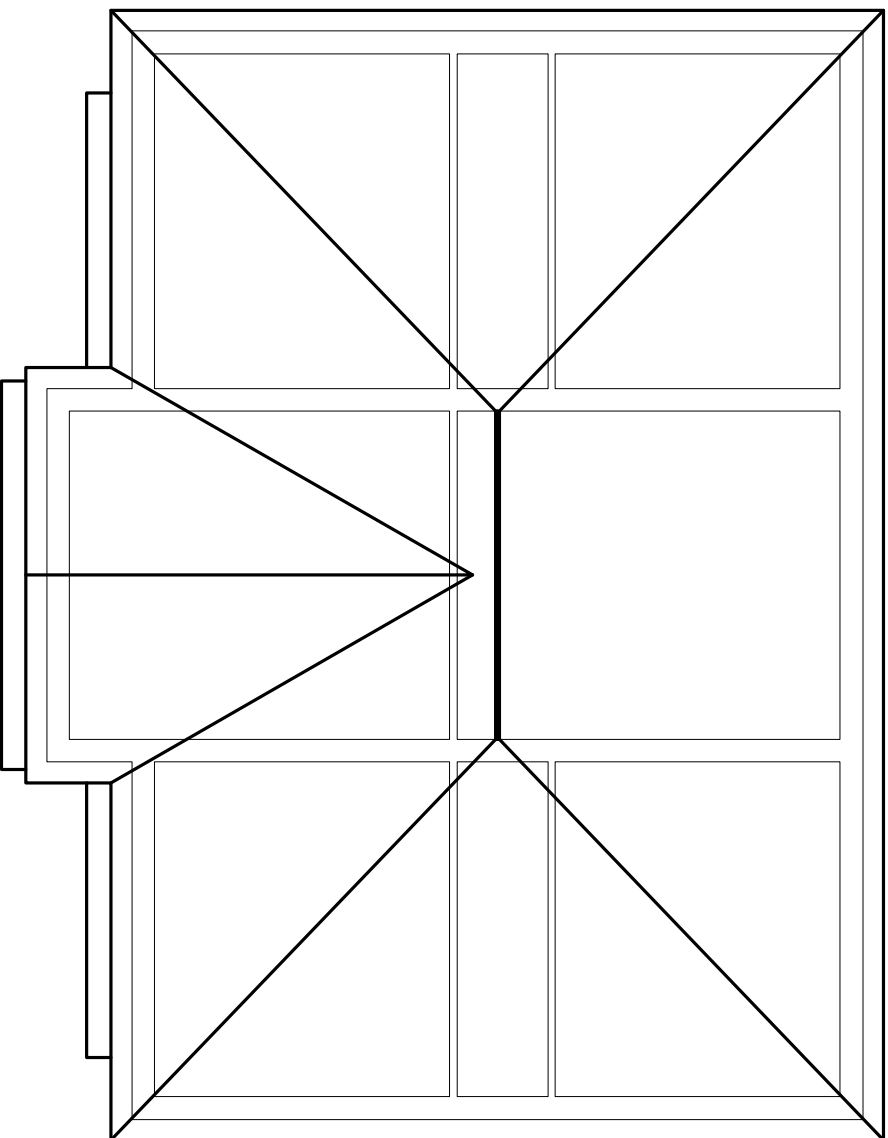


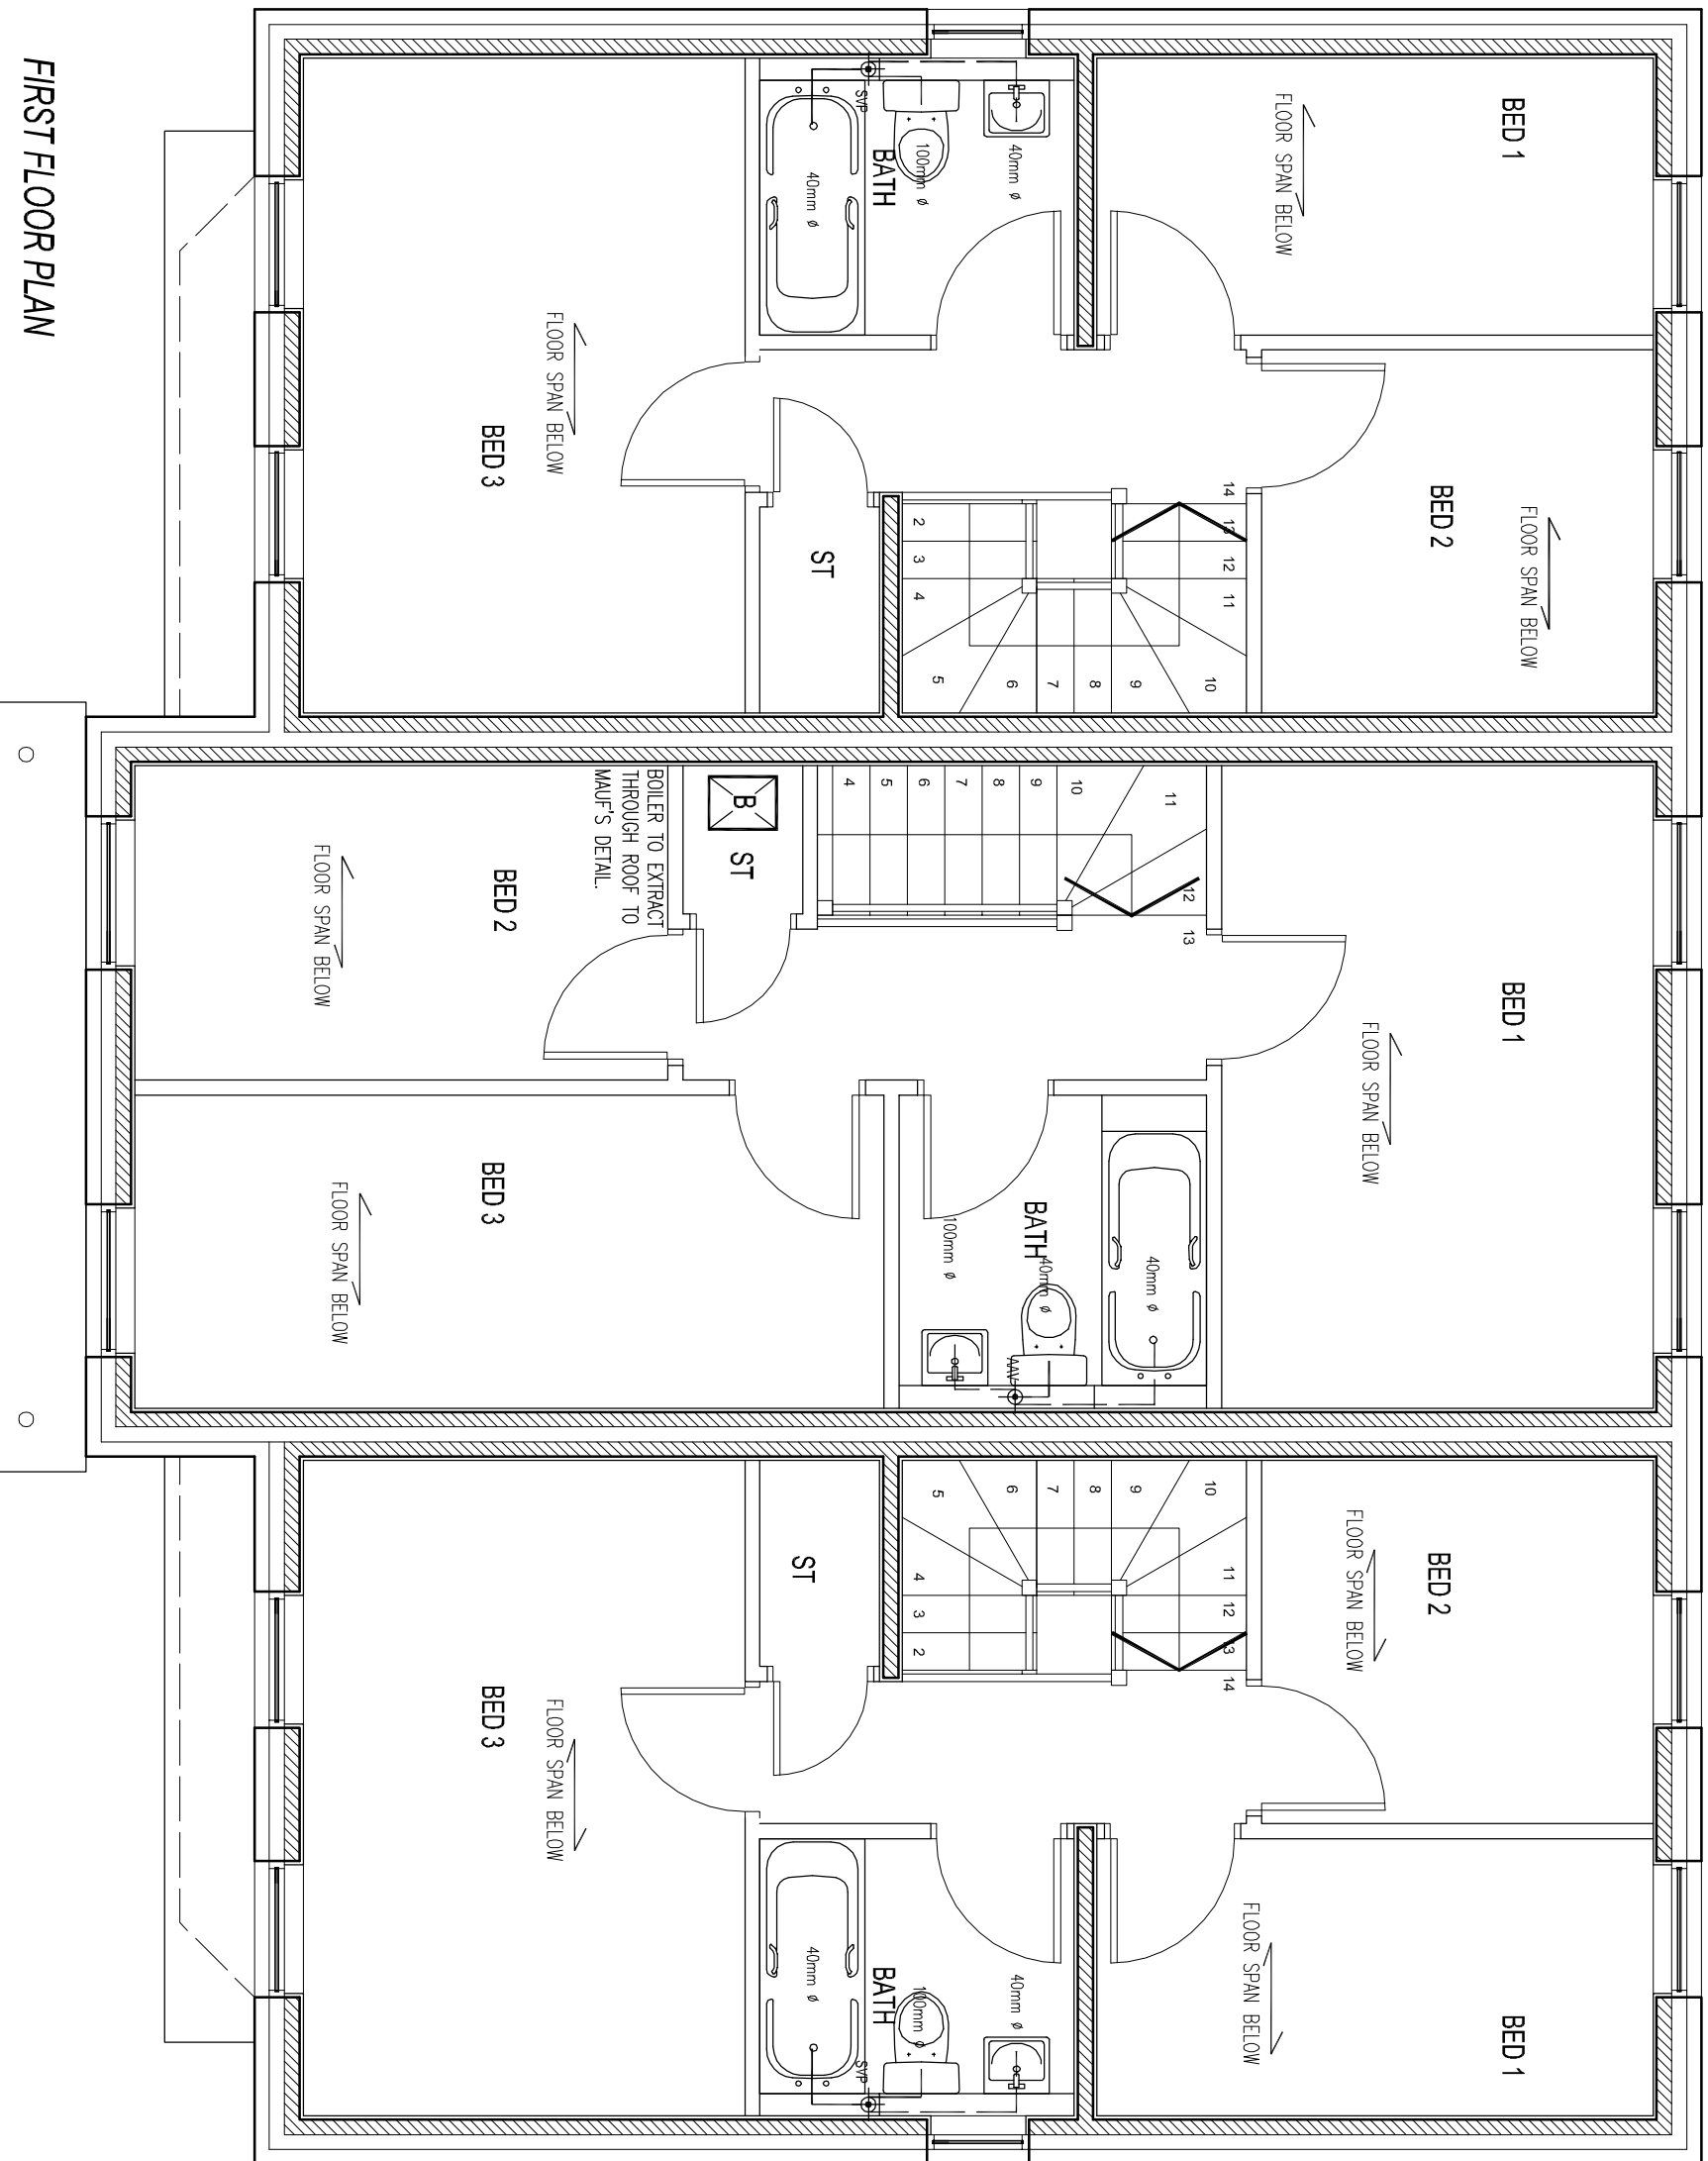

		Coda Studios Ltd Hope Works, 25 Monbury Street, Sheffield, S3 8EL t: 0870 990 3095 f: 0870 990 3096 e: information@coda studios.co.uk		Client	
PEARL DEVELOPMENTS		CARLTON		Job	
PLANS					
Title		Title		Title	
DRAWN	CHECKED	DATE	SCALE	A1 ISSUE	A1 ISSUE
MM		FEB 2009	1:100	150	
REVISION	DRAWING STATUS	DRAWING NUMBER			
A	-	1664-001			

© COPYRIGHT EXISTS ON THE DESIGNS AND INFORMATION SHOWN ON THIS DRAWING. No part of this drawing may be reproduced, stored in a retrieval system, or transmitted in any form or by any means, electronic, mechanical, photocopying, recording, or by any information storage and retrieval system, without the prior written permission of the Architect. No dimensions to be scaled from this drawing. Architect to be notified of any discrepancies in dimensions immediately.