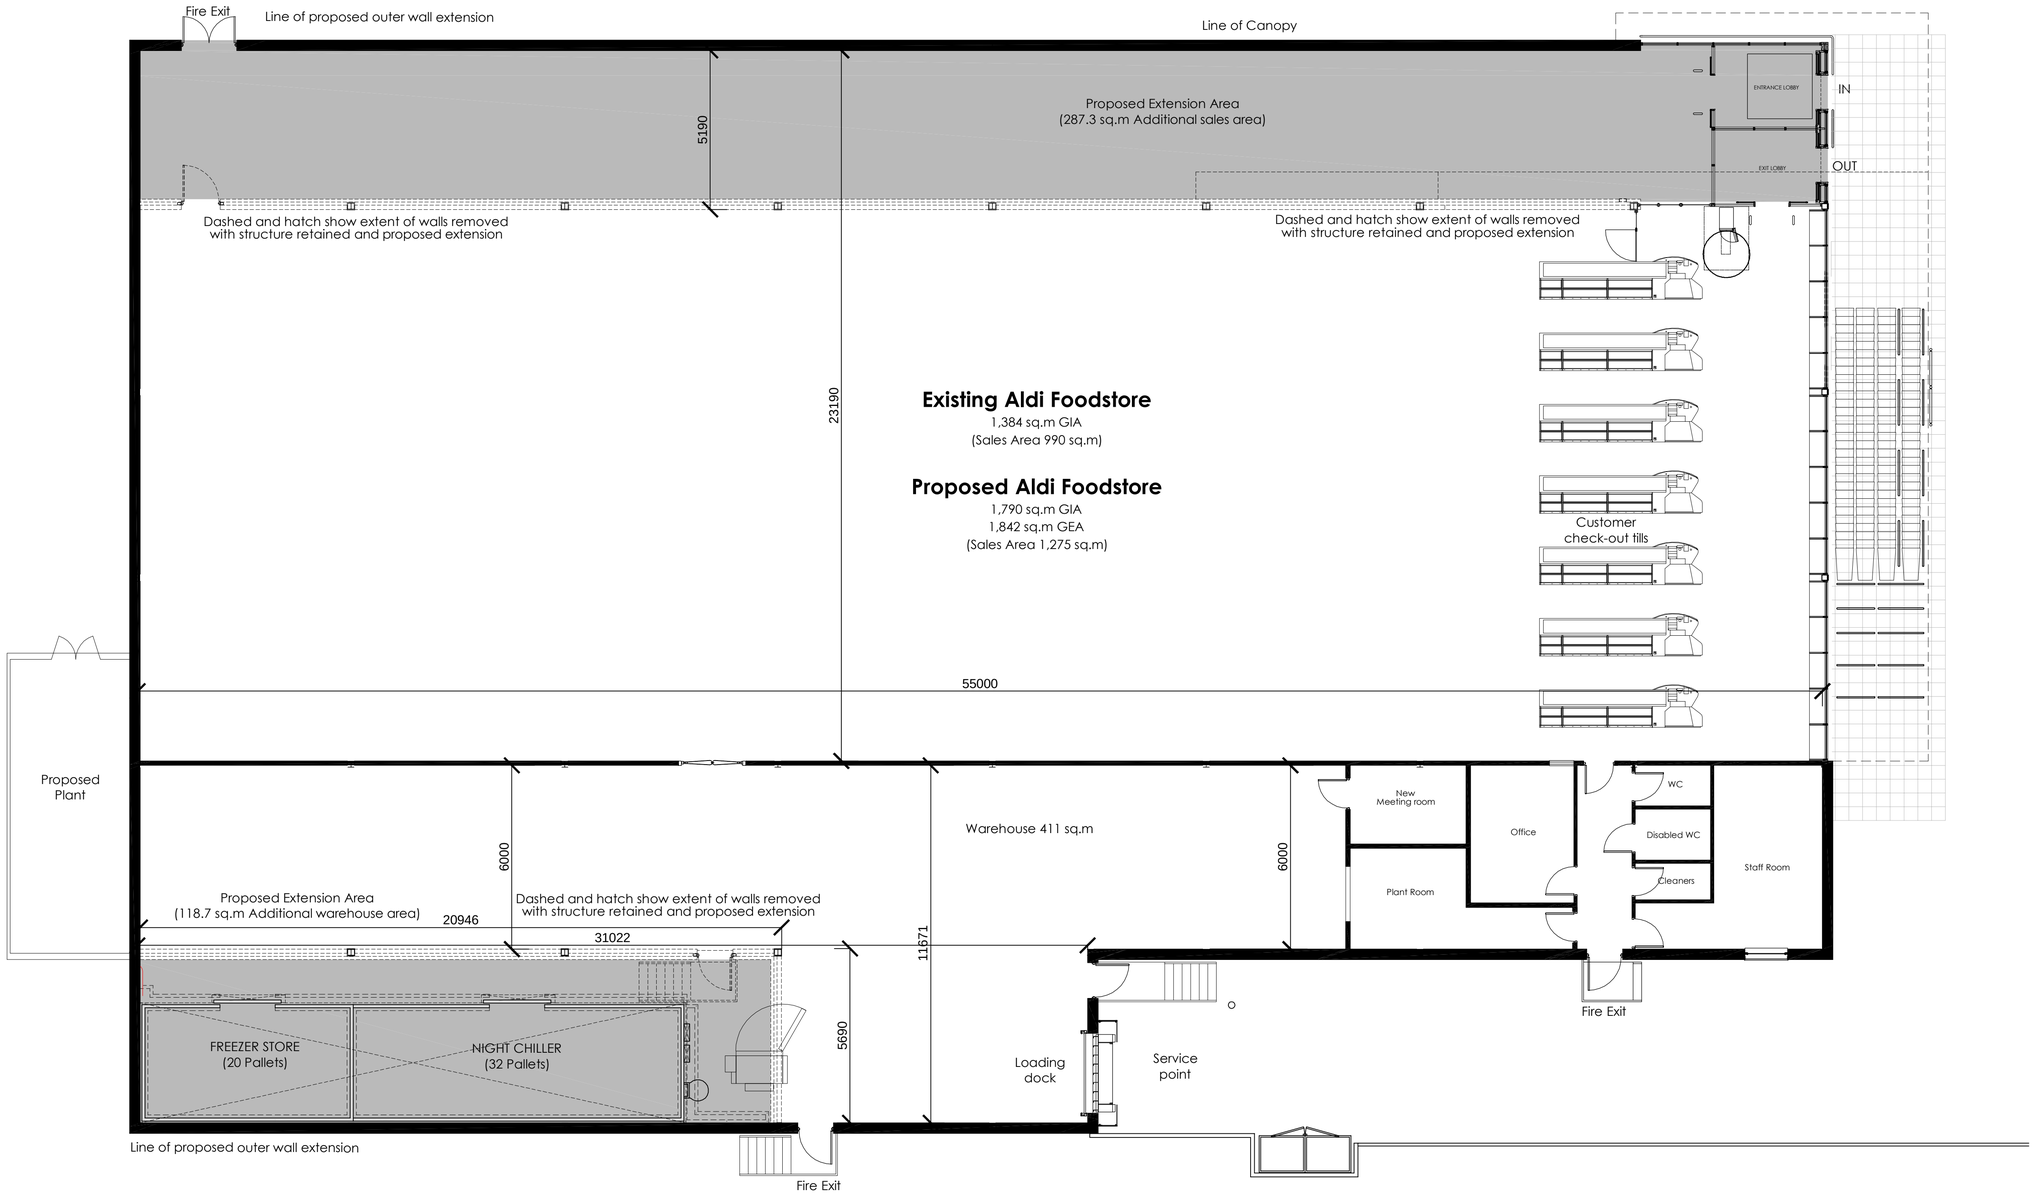

Rev	Date	Description	Rev By	Chk'd
-	dd.mm.yy	----	---	---

Project Title	Proposed Foodstore Extension Claycliffe Road Barugh Green BARNSLEY
Client	Aldi Stores Ltd.
Status	Planning
Scale	1:100 — Drawing Size A1
Date	01.2018 — Drawn By BL — Checked NJC
Drawing Title	Proposed GA Layout
Job-Dwg No	2285-105 — Rev -

■ 2 St. Johns North, Wakefield, WF1 3QA t. 01924 291800
□ Carvers Warehouse, 77 Dale Street, Manchester, M1 2HG t. 0161 2388555
□ The Old Rectory, 79 High Street, Newport Pagnell, MK16 8AB t. 01908 211577
□ 101 London Road, Reading, RG1 5BY t. 0118 9507700
□ 10 Gees Court, St Christophers Place, London, W1U 1JJ t. 0207 4091215

THE HARRIS PARTNERSHIP
ARCHITECTS
www.harrispartnership.com