



Reference Plan - NTS




Proposed Street Elevation 20 - Country Lane

Notes:
Sketch schemes may be based on plan information of unknown origin and is subject to verification and survey.
Contractors must verify all dimensions on site before commencing any work or stop drawings. This drawing is not to be scaled. Use figured dimensions only.
Building areas are liable to adjustment over the course of the design process due to ongoing construction detailing developments.
Subject to statutory approvals and survey.

Note
Levels shown are indicative and are to be confirmed on site



Proposed Street Elevation 21 - Urban Core

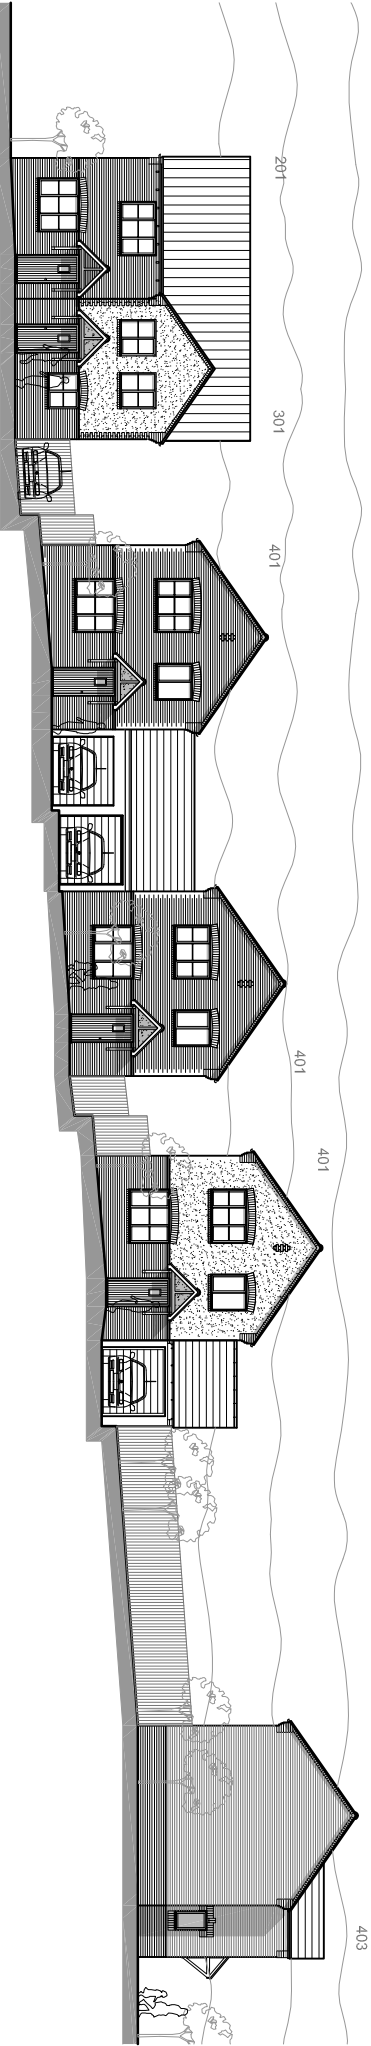

Proposed Street Elevation 22 - Urban Core and Country Lane



Proposed Street Elevation 23 - Urban Core and Country Lane