


DO NOT SCALE DRAWING

ALL DIMENSIONS IN MILLIMETRES

IF IN DOUBT ASK

WORSBROUGH ROAD

INDICATIVE POSITION
OF GATE ENTRY TO
PLOT 1

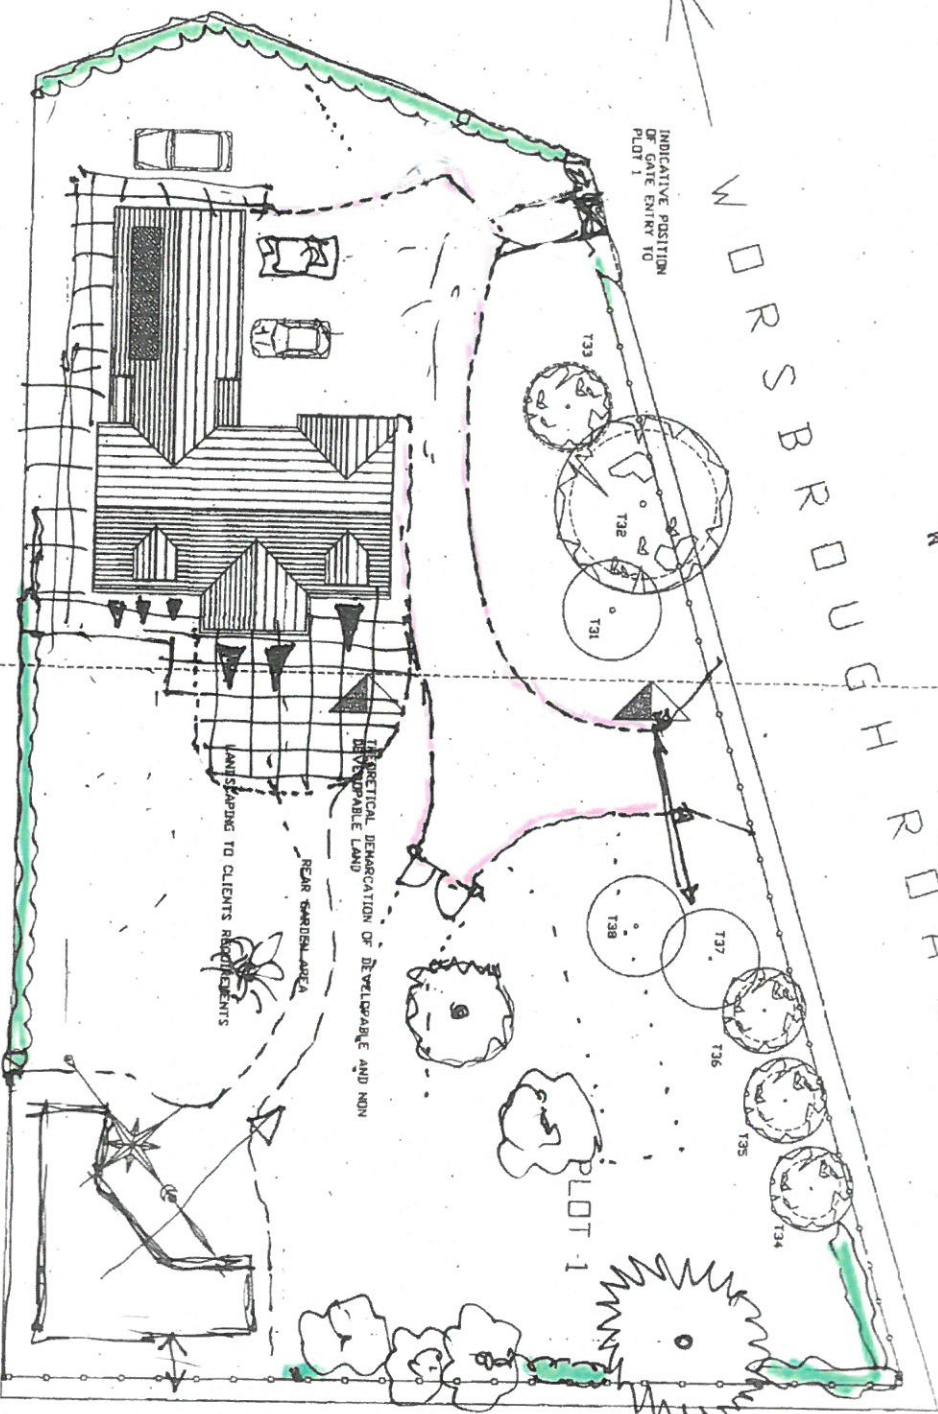

EXISTING TREES TO BE REMOVED
T31 SILVER BIRCH
T37 CHERRY PLUM
T38 CHERRY PLUM

CLIENT

MR & MRS P GLOVER
PLOT 1
WORSBROUGH ROAD, BIRDWELL

TITLE

DRAWING SHOWING INDIVIDUAL SITE PLOT 1 WITH 3NO
EXISTING TREES TO BE REMOVED. T31, T37, T38

Quill

ARCHITECTURE ©

THIS DRAWING IS COPYRIGHT AND MUST NOT BE USED OR
DISCLOSED IN ANY WAY EXCEPT WHERE AUTHORIZED IN
WRITING BY QUILL ARCHITECTURE.

TELEPHONE (01226) 755446

REG No 5210984

SCALE 1 : 250

DATE 16/06/15

DRAWN AD

REV

DRG No CAD/DA/1501