


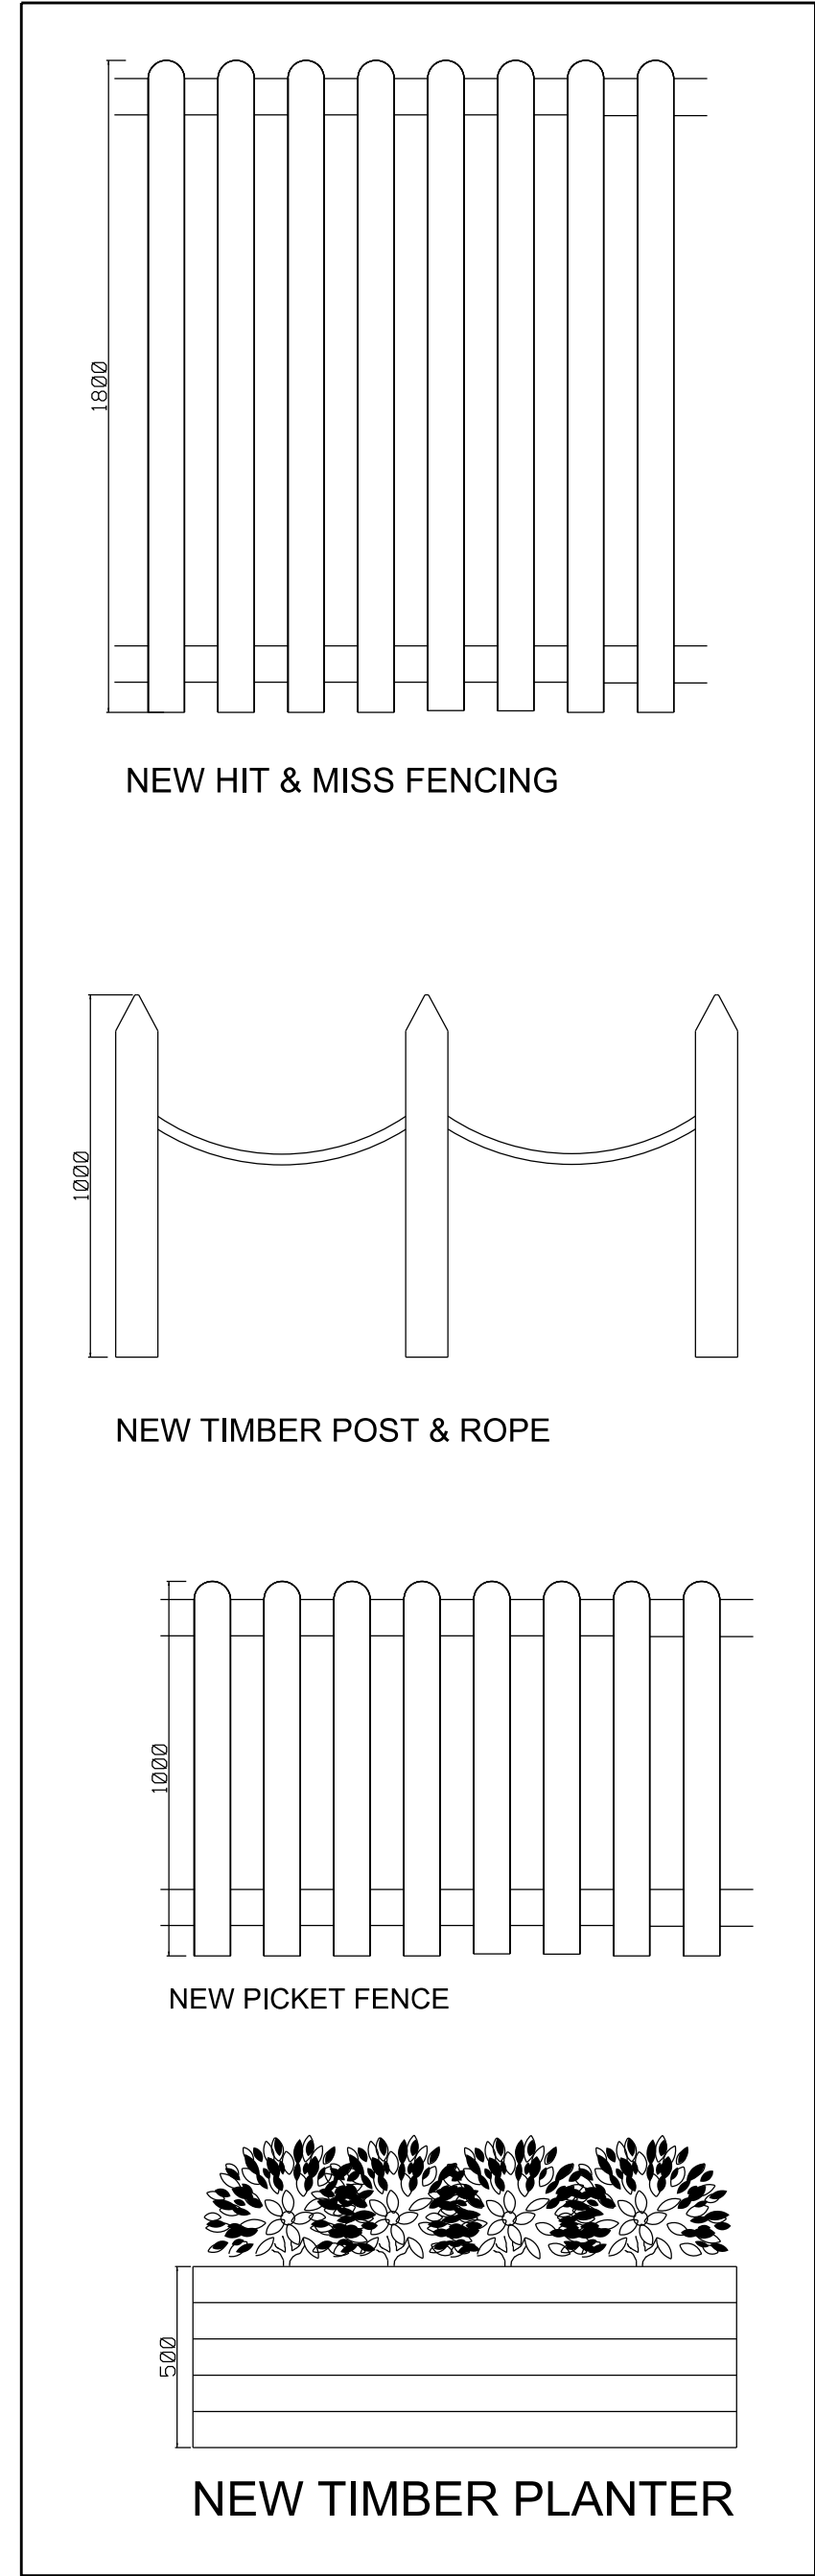

4) Any discrepancies between drawings and/or drawings and specification, should be reported to the designer prior to any work commencing.

Date	Revisions	Inl.	



Client
Star Pubs & Bars

Job Title

The Ship Inn
Park Road
Worsbrough
Barnsley
s70 5ba

Drawing Title

Proposed Elevations

Scale	1:100@A2	Drawn By	SP
-------	----------	----------	----

Date	SEPT 19	Checked By
------	---------	------------

Drg.no. 2597 - 207	Rev.
-----------------------	------