


Ref no. 2011/1549

Scale: 1:50

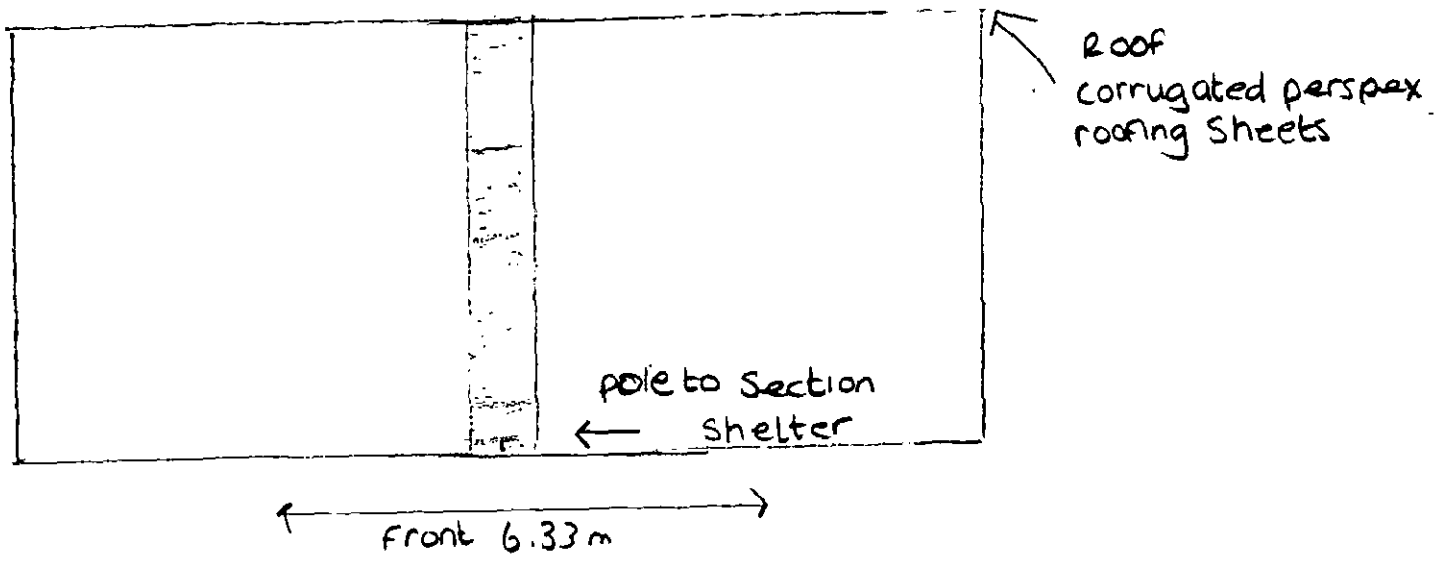

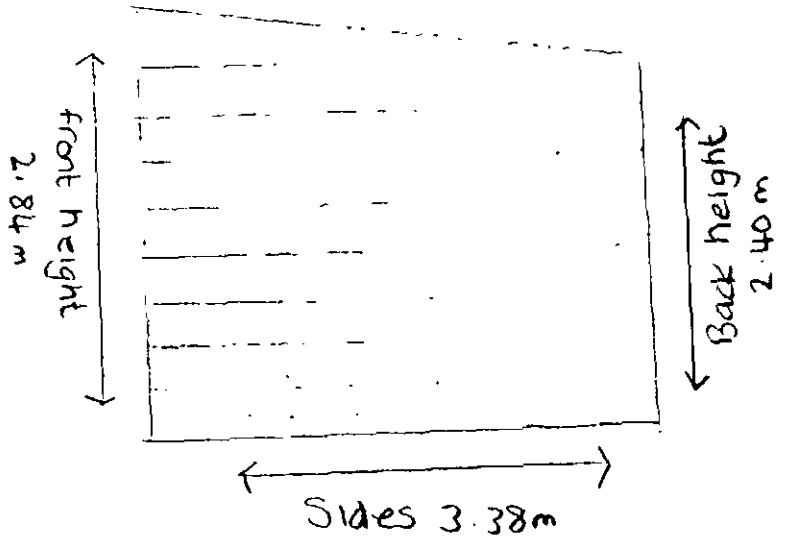

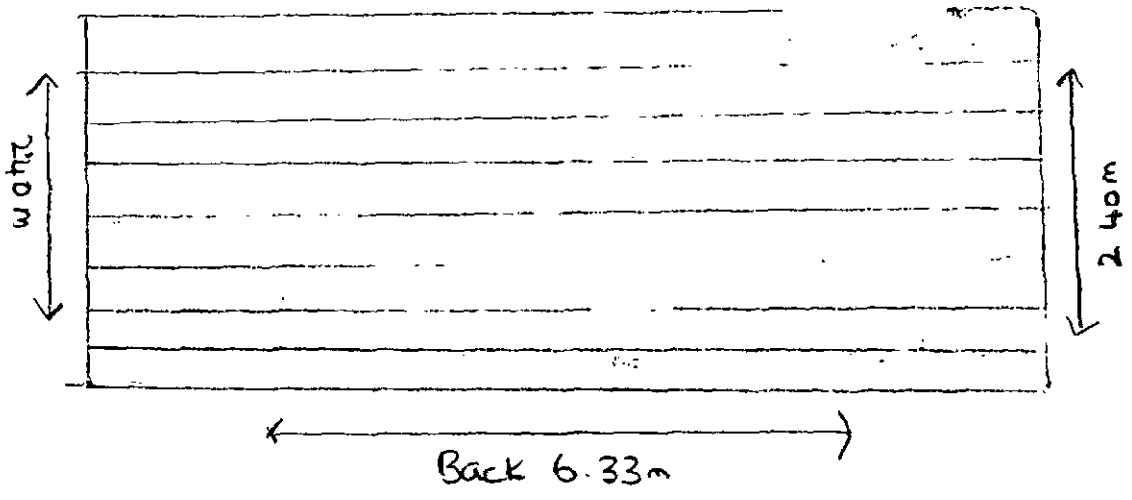

All Shelter to be painted brown
Wooden slats to be used for sides
and back.